
Ordnance Survey ©
Ukmapcentre.com

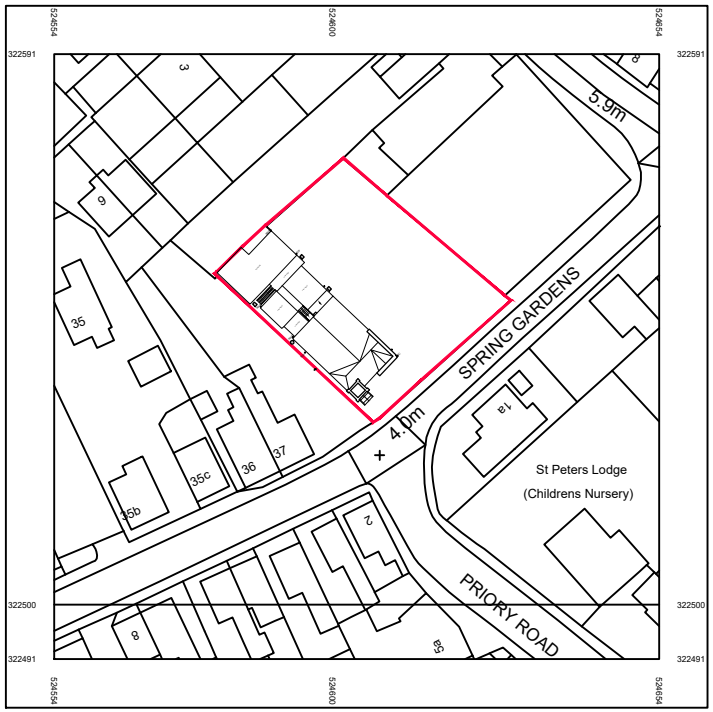

Serial number: 273682

©Crown copyright and database right 2023
Ordnance Survey licence 100048957
Reproduction in whole or in part is prohibited
without the prior permission of Ordnance Survey

0 10 20 30 40 50
metres

Location Plan

Scale 1:1250

0 25 50 62.5m

SCALE 1:1250

Notes:
ALL DETAILS AND MEASUREMENTS TO BE CHECKED ON SITE.
ALL DIMENSIONS ARE IN MM UNLESS OTHERWISE STATED
ALL NEW PROPOSED MATERIALS TO MATCH EXISTING.
ALL STEEL BEAMS/COLUMNS SHOWN ON DRAWING ARE ALL SUBJECT TO CONFIRMATION FROM STRUCTURAL ENGINEER
ALL PROPOSED WINDOWS OVERLOOKING OTHER NEIGHBOURS IF SHOWN SHOULD BE OF OBSCURE GLAZING
THIS DRAWING AND WORKS SHOWN ARE THE COPYRIGHT OF BRETWAY DESIGNS AND MAY NOT BE REPRODUCED EXCEPT BY WRITTEN PERMISSION

Client :

38 Spring Garden ,
Spalding, PE11 2XL

Site :

Internal Design Variations to Ground Floor and First Floor Plan 38 Spring Garden, Spalding, PE11 2XL

Drawing Title

Location Plan

BRETWAY DESIGNS LTD
Pinnacle House Business Centre, Newark Road, Peterborough, PE1 5YD, U.K.
Tel : 01733857631, 07852332121
e-mail: info@bretwaydesigns.com

July 2024 | Scale : As Noted

Print @ A4 Sheet Size

PP/24/0906-04