DO NOT SCALE FROM THIS DRAWING
IF IN DOUBT ASK

REVISIONS.

A	10.5.99	number of existing light fittings reduced. Fluorescent signage lighting substituted for existing fittings
B	22.5.99	proposed signage added. west elevation added



SOUTH ELEVATION EXISTING



elastomeric paint to frontage colour to designer's choice

6 no. wall-wash floods above fascia
Thorn Sonpak Area Flood 7 ref.AF75G70WH
6000 lumen output


new glass grained effect fascia with gold incised letters, gold coach lines & corners

1 no lantern to replace existing

new signboards to replace existing

existing doorframe & windows gloss painted
hardwood door stripped, stained & varnished
new brass letter box, knob & kickplate

SOUTH ELEVATION PROPOSED

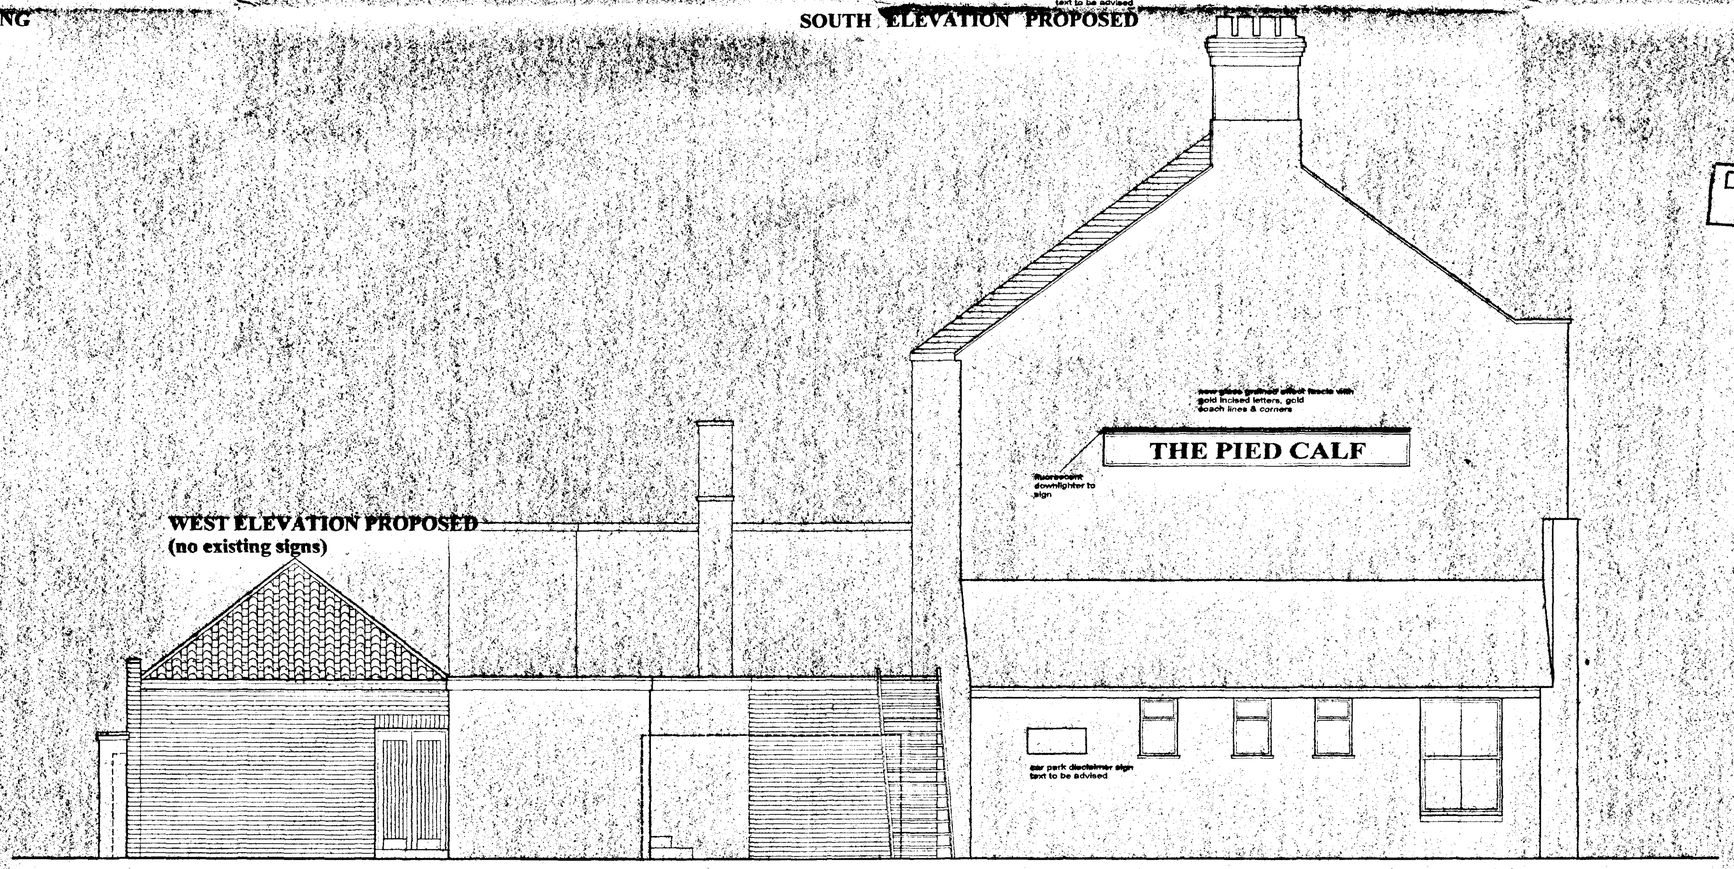

WEST ELEVATION PROPOSED
(no existing signs)

DETERMINED PLAN

SOUTH HOLLAND DC
HOUSING & PLANNING
01 JUL 1999
Ref: 0646/99

DAVID ◦ KNOTT
ARCHITECTS & DESIGNERS
75A Church Street, Tewkesbury,
Gloucestershire GL20 5RX.
Telephone: (01684) 850720 Fax: (01684) 850860
Email: davidknott@enterprise.net

CLIENT
Greene King Plc.

PROJECT
The Pied Calf
Spalding

DRWG. TITLE
existing and proposed external signs & lighting

DATE **Feb.'99** SCALE **1:50**

DRAWN

DRAWING No. **233 / 103 / B**

THIS DRAWING IS THE PROPERTY OF DAVID KNOTT COPYRIGHT IS RESERVED BY HIM AND THE DRAWING IS ISSUED ON THE CONDITION THAT IT IS NOT COPIED EITHER WHOLLY OR IN PART WITHOUT THE CONSENT IN WRITING OF DAVID KNOTT.