
2no. ILLUMINATED FLEX-FACE FASCIA SIGN: -
THE DISPLAY READS "DOMINO'S" IN WHITE ON A BLUE ARCHED BACKGROUND.
LOGO I RED/WHITE/BLUE. THE TOP OF THE ARCH IS SILVER OPAQUE.
"THE PIZZA DELIVERY EXPERTS" IN WHITE ON A RED BACKGROUND.
ILLUMINATION IS INTERNAL FLUORESCENT.

PROJECTING ILLUMINATED SIGN: -
SYMBOL - RED/WHITE AS FASCIA
LOGO - BLUE/WHITE
ILLUMINATION - INTERNAL FLUORESCENT

INTERNALLY HUNG FIBRE OPTIC SIGN: -
900x388mm SIGN TO READ "TELEPHONE NUMBER OF PREMISES"

DETERMINED PLAN


SHDC Planning & Development 09 JAN 2003 Ref 0021/03

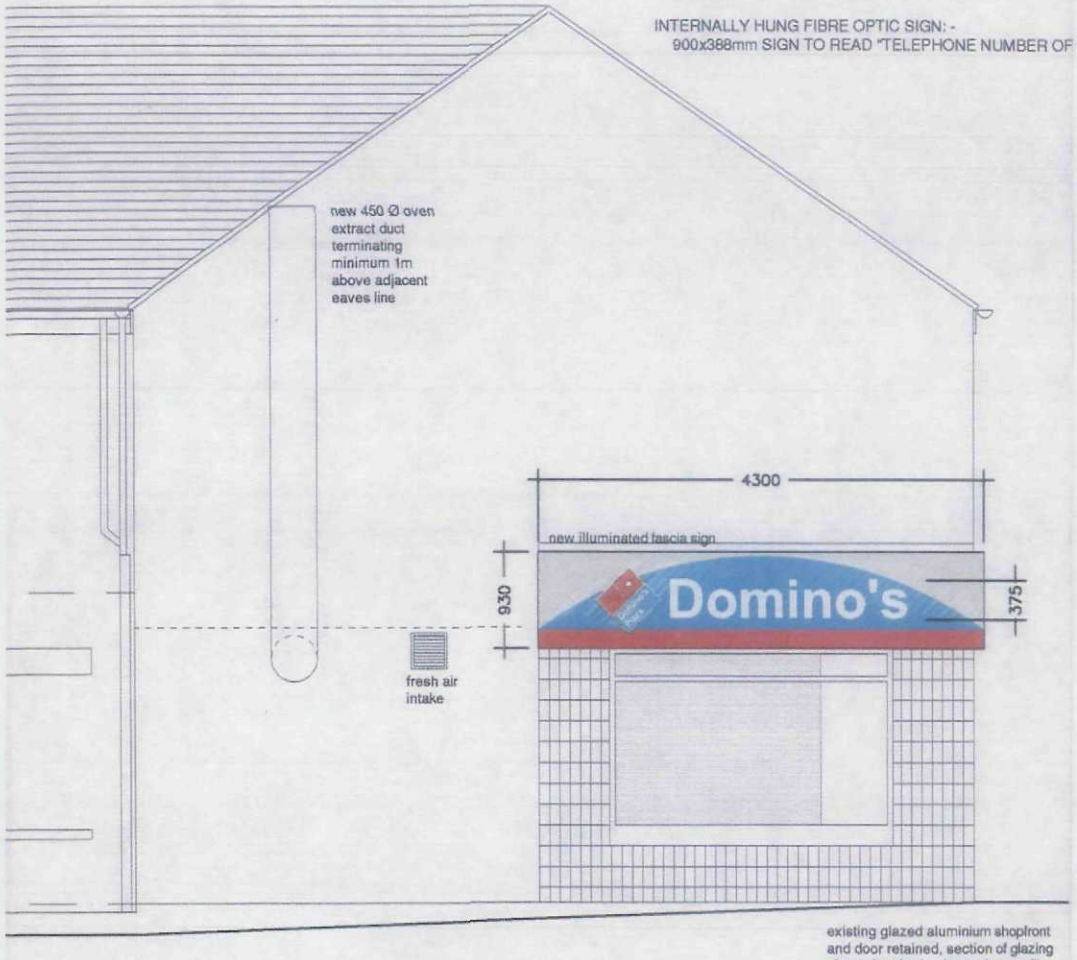

side elevation



front elevation to Winsover Road

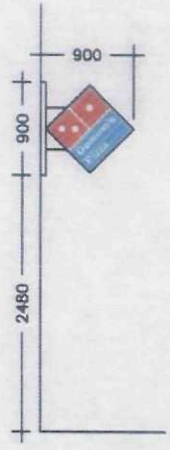

elevation of projecting sign

HATTRELL AND PARTNERS
CHARTERED ARCHITECTS

1 COPTHALL HOUSE STATION SQUARE COVENTRY CV1 2FQ
TELEPHONE 024 7622 6446 E-mail cov@hattrell.co.uk
FACSIMILE 024 7652 0480 Web www.hattrell.co.uk

ARTHUR HOUSE CHORLTON STREET MANCHESTER M1 3EJ
TELEPHONE 0161 236 5521 E-mail admin@manhattrell.co.uk
FACSIMILE 0161 228 7801 Web www.hattrell.co.uk

COVENTRY MANCHESTER FOUNDED 1894

3878/SF/03

Domino's Pizza Group limited,
Proposed Development
7 Winsover Road, Spalding. PE11 1EG
PROPOSED SIGNAGE

SCALE 1 : 50 A3

DATE 27.11.02 DRAWN BY VCJ

Contractor must verify all dimensions on the site before commencing any work or preparing manufacturers drawings

REVISIONS