

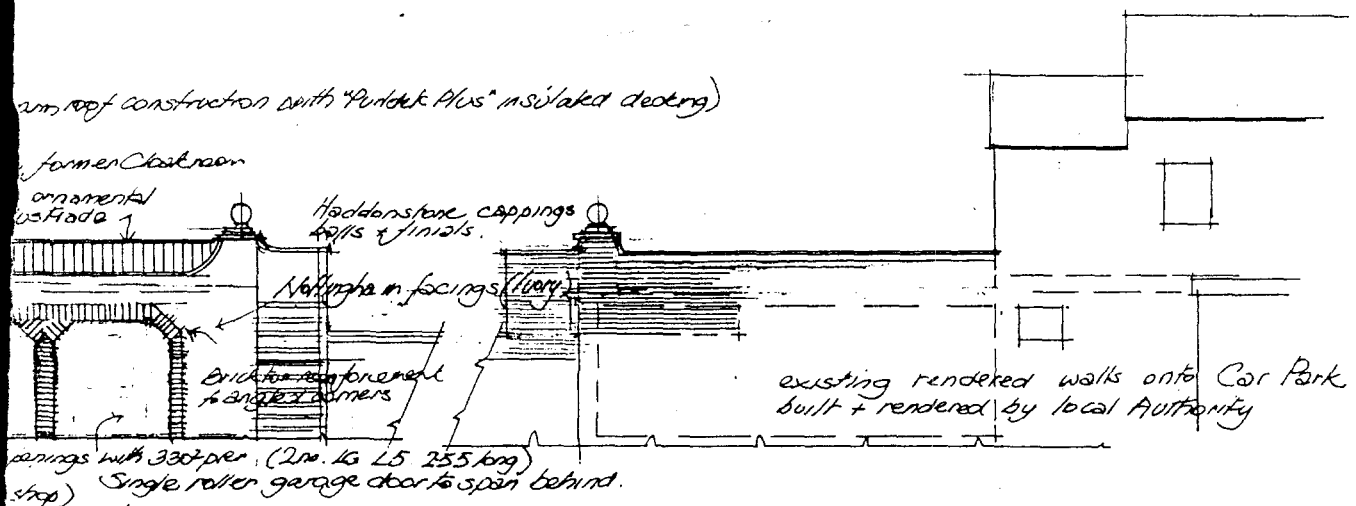


ELEVATION

PROPOSED REAR ELEVATION

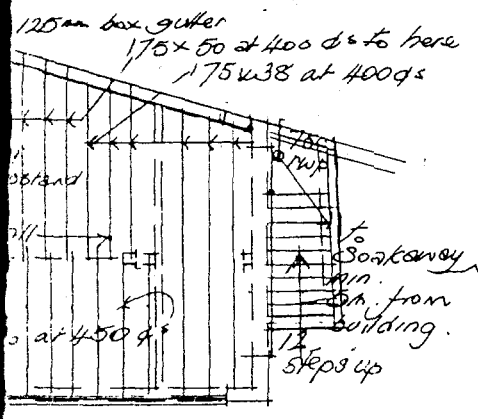

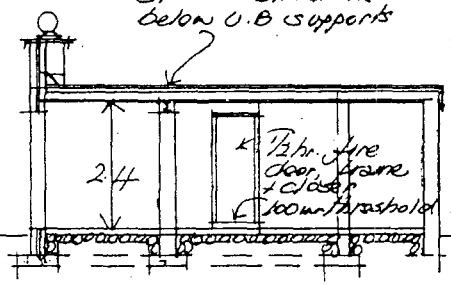


9mm Supalux ceiling + casing to U.B. 207 x 134 x 30kg below ceiling 175 deep SC3 joints + 19mm flooring grade decking with through ventilation - Firrings to min 76mm to fall 50mm in 3m.

Tiles. Minimum 150mm upstands to wall abutments with 4lb lead flashings lead wedged + pointed.


700 x 230 + 450 x 230 C15P concrete foundations to approved de... 100mm C10 ST.6b over 1000g. Unqueen membrane over min. 100mm consolidated + blinded hardcore. Class A b/n below ground.

SECTION

ROOF PLAN

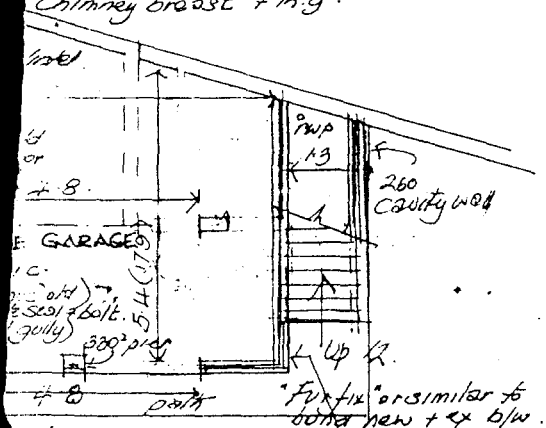

GROUND FLOOR

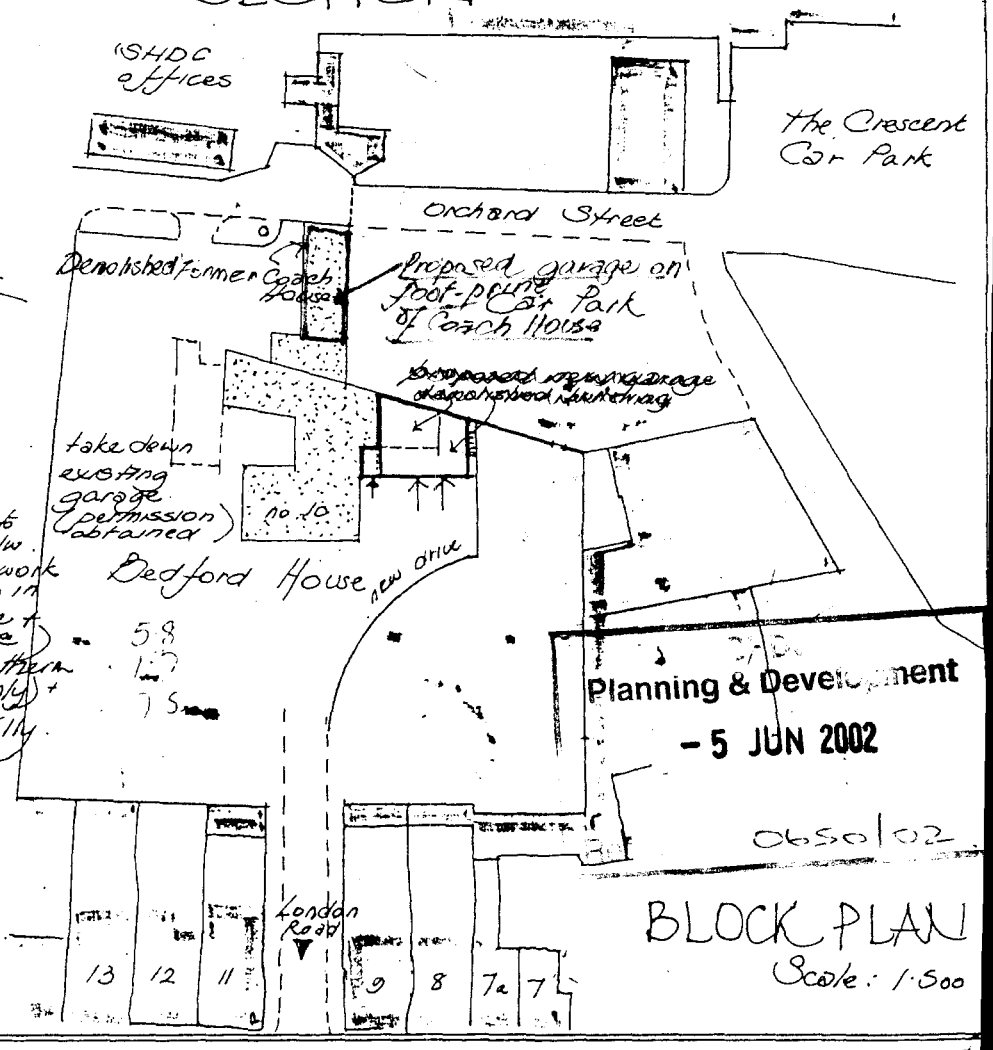

Planning & Development
– 5 JUN 2002
0650/02

BLOCK PLAN
Scale: 1:500

July 1989
November
W.R. HERD


DETAILS

PROPOSED GARAGE to replace demolished coach-house at Bedford Court, 10 LONDON SPALDING, for MR+MRS W.R. HERD.


June 16 '01. 20TH "B" amended April '02

Drawing no: 2041
Scale: 1·100mm


Mary E. Cresswell MBIAT CIOB
4 Victoria Mews
Spalding, Lincolnshire
Tel: Business 01775 762943
Home: 01775 723656

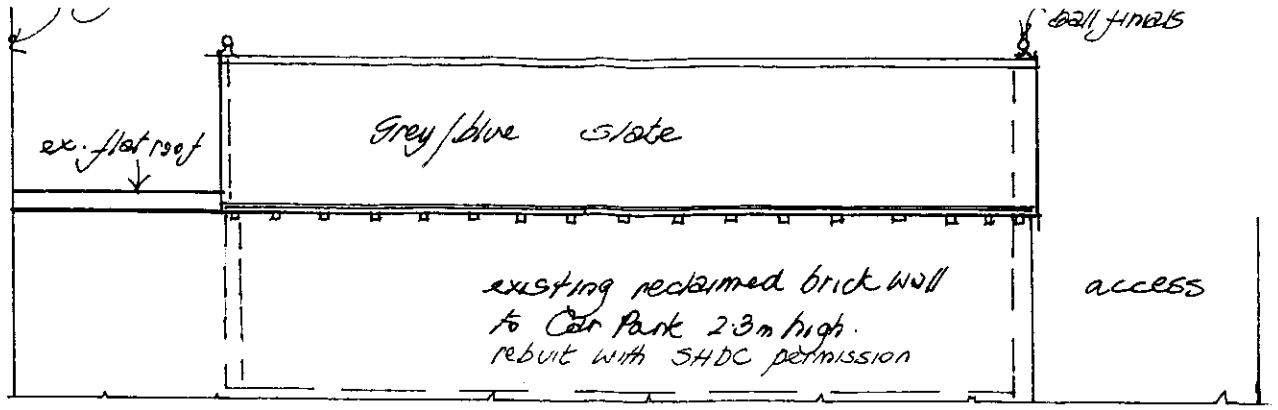


REAR ELEVATION to CAR PARK

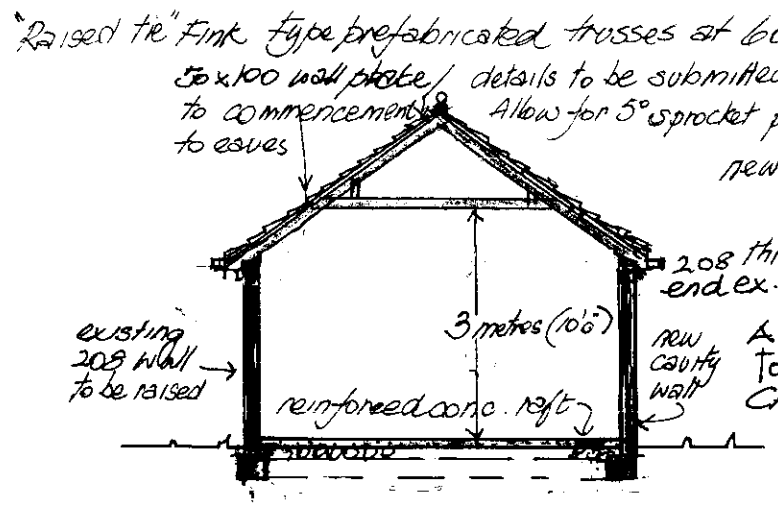

NOTE: ex. foundations to rear + end wall

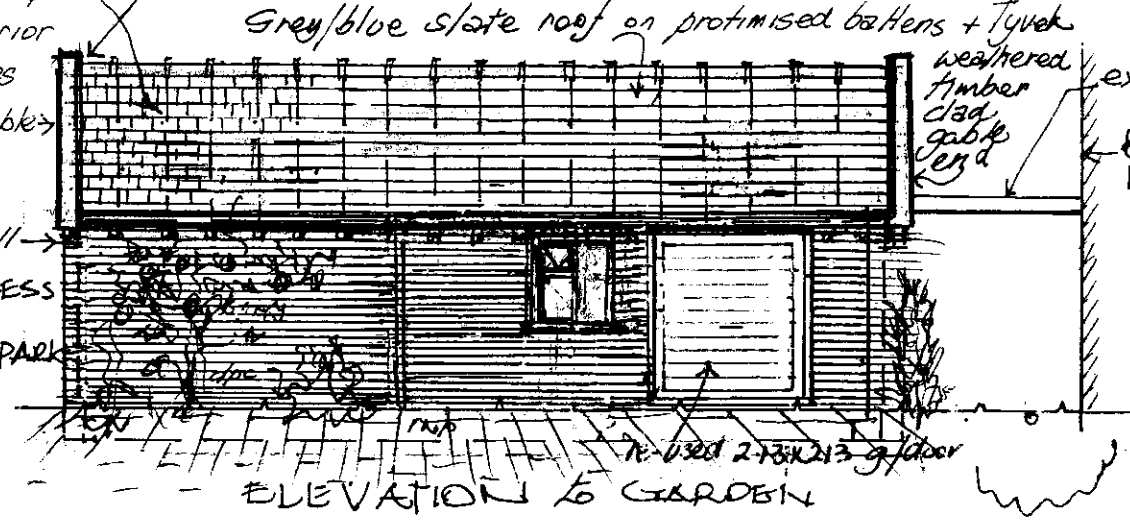


ELEVATION to GARDEN

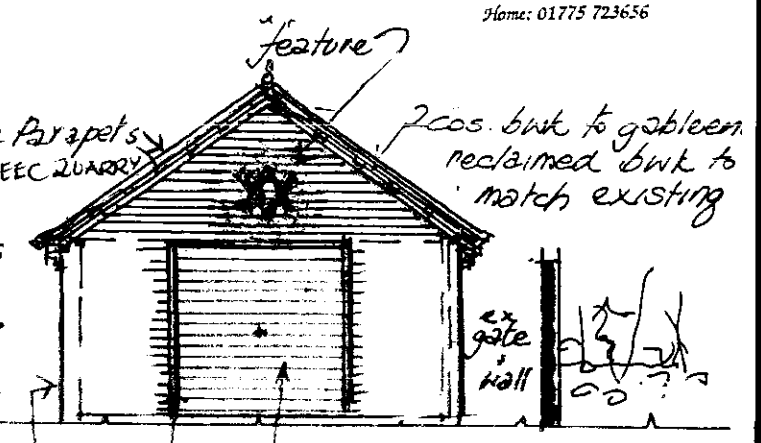

existing walls (reclaimed bwk) form opening for a 2·43x2·13 (8'6"x7'6" high)" roller garage door

ELEVATION to ACCESS from B1 CAR PARK.

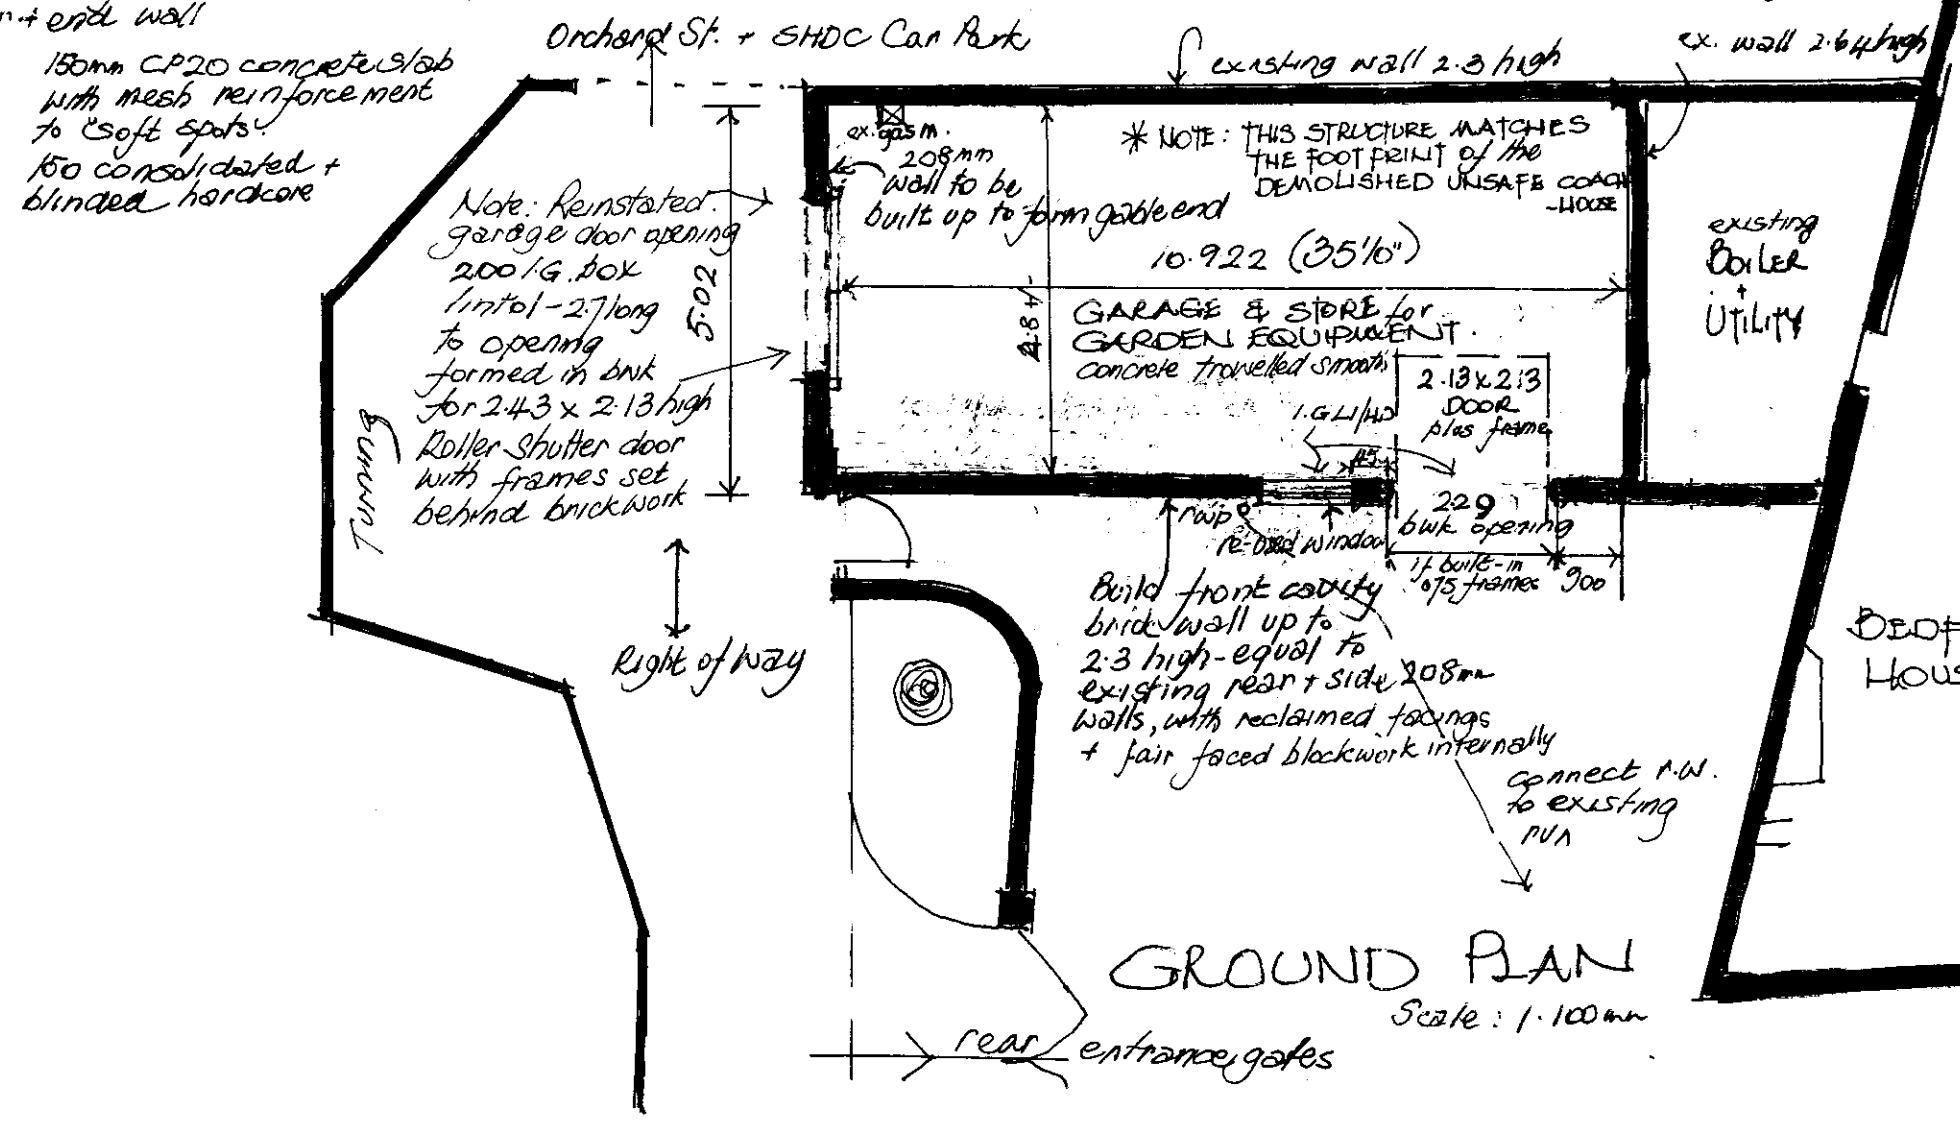

GROUND PLAN
Scale: 1·100mm

1. End Garage door: Roller (Automatic) 2·43x2·13
2. Side Garage door: Up+over 2·13x2·13 (re-used) & set dc in 075mm frames or frames set behind b


Lintols: To 208 wall form new o for 2·43x2·13 high roller gara and provide I.G 200 box 2·75 long - frames to be set opening.

MATERIALS


Roof: Grey/blue slates

Walls: Reclaimed brickwork to mate existing walls in bond, point + texture. Cut tooth+bond new bwk to existing.


- 5 JUN 2002
Re Obsol02

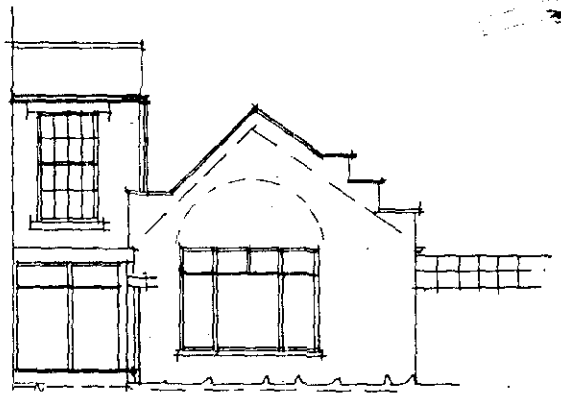


EXISTING ELEVATION

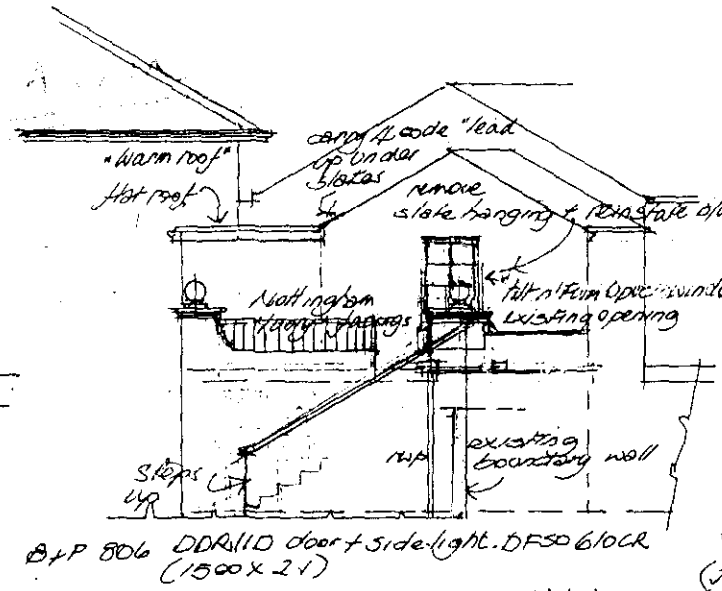

PROPOSED SIDE ELEVATION

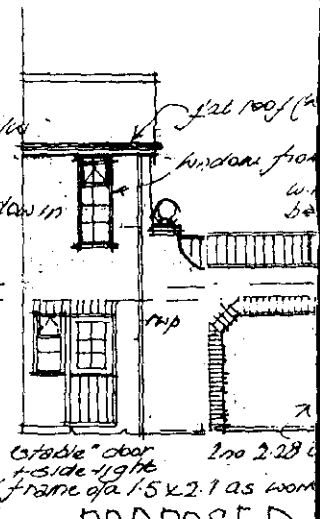

PROPOSED

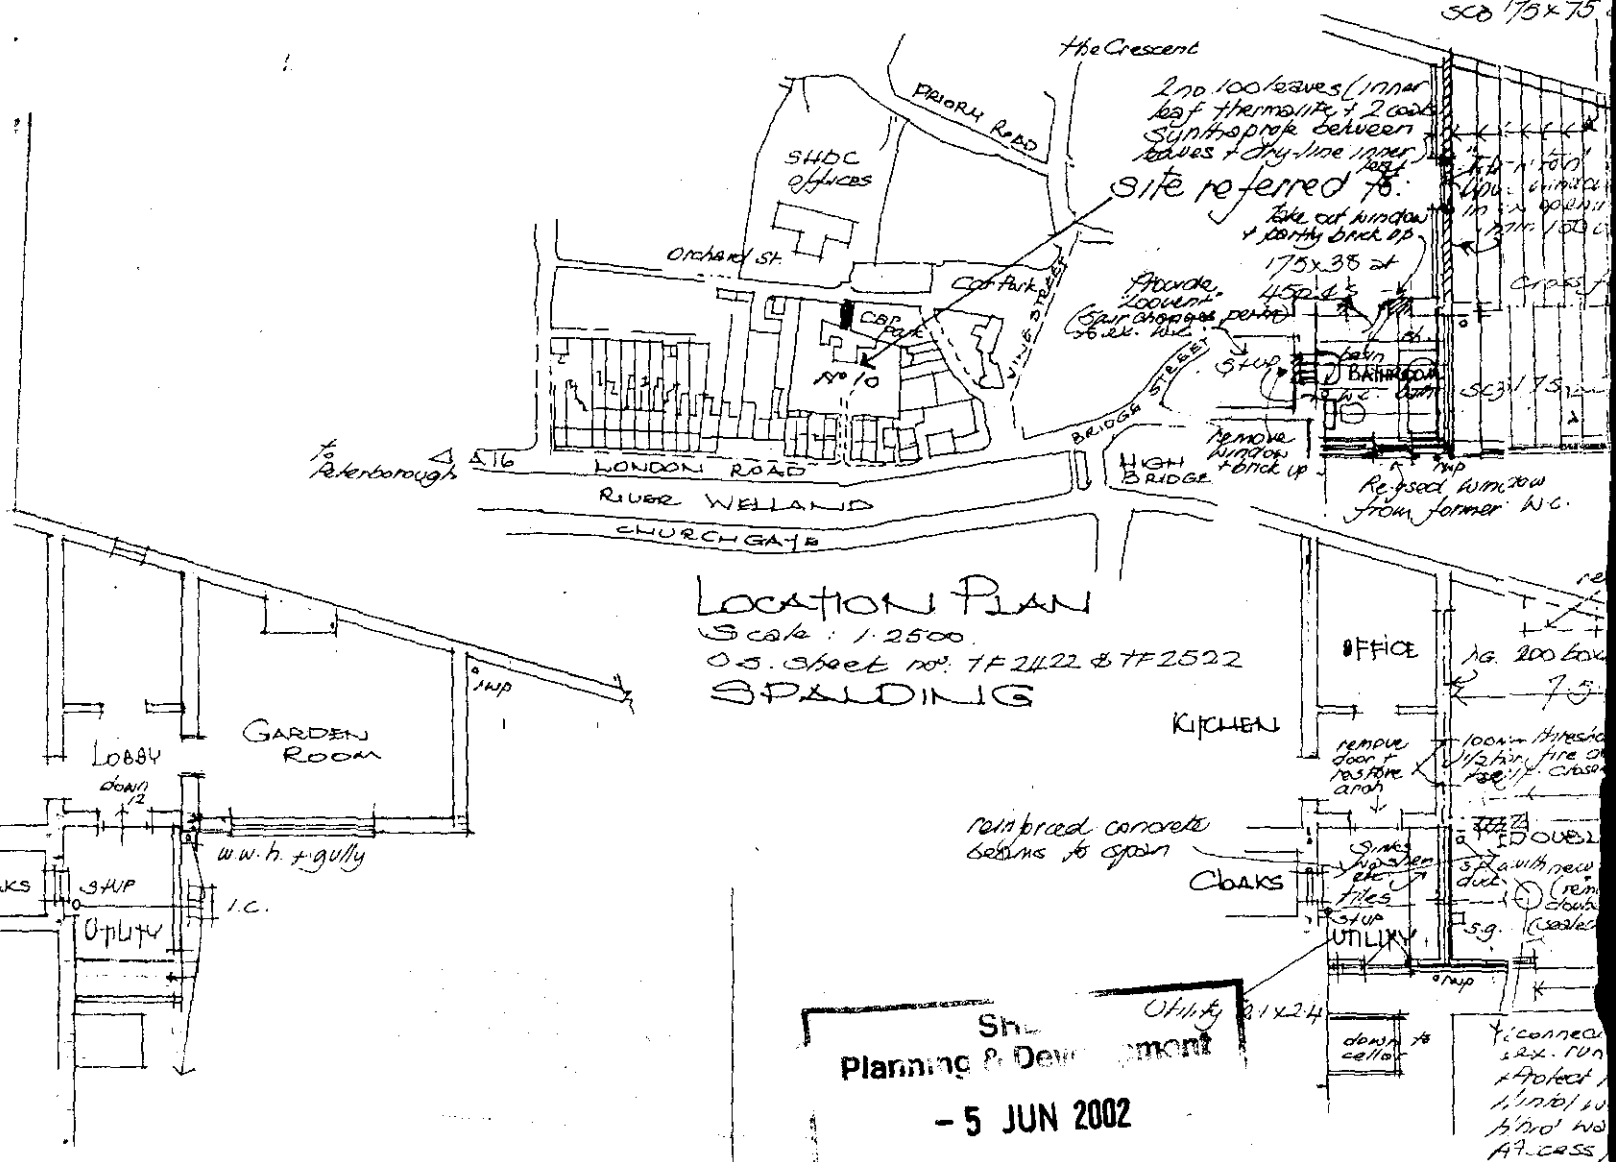

LOCATION PLAN
Scale: 1:2500
O.S. sheet nos. TF2422 & TF2522
SPALDING

Planning & Development
- 5 JUN 2002
Obsolete

EXISTING GROUND FLOOR

PROPOSED G

ELL · HORSESHOE BRIDGE · SPALDING · LINCS · PE11 3JA · telephone: 0775 · 72 3656. Drawing no: 3377/
ITECTURAL DESIGN

BED GARAGE at BEDFORD HOUSE · LONDON · RD. SPALDING for Mr & M