

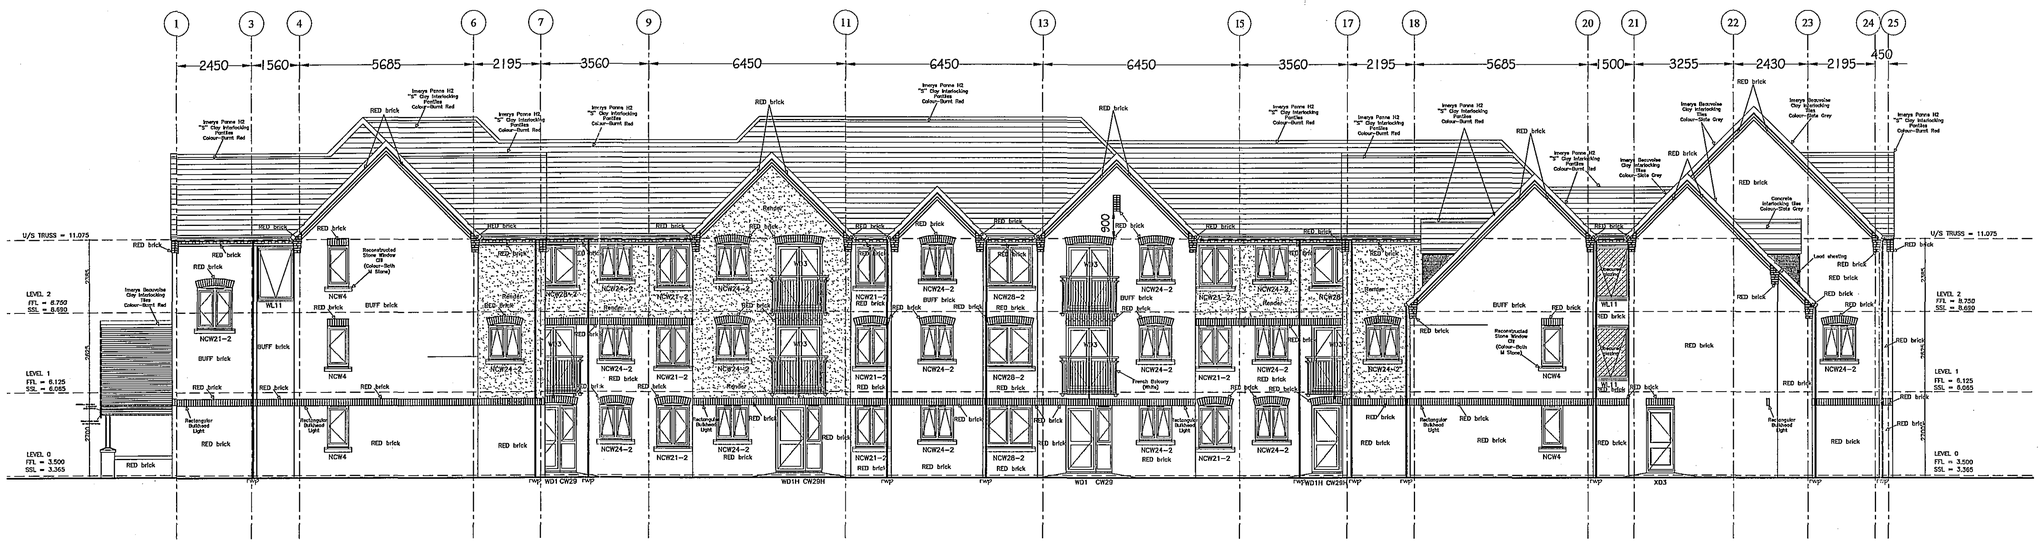


South Elevation facing onto Garden C-C

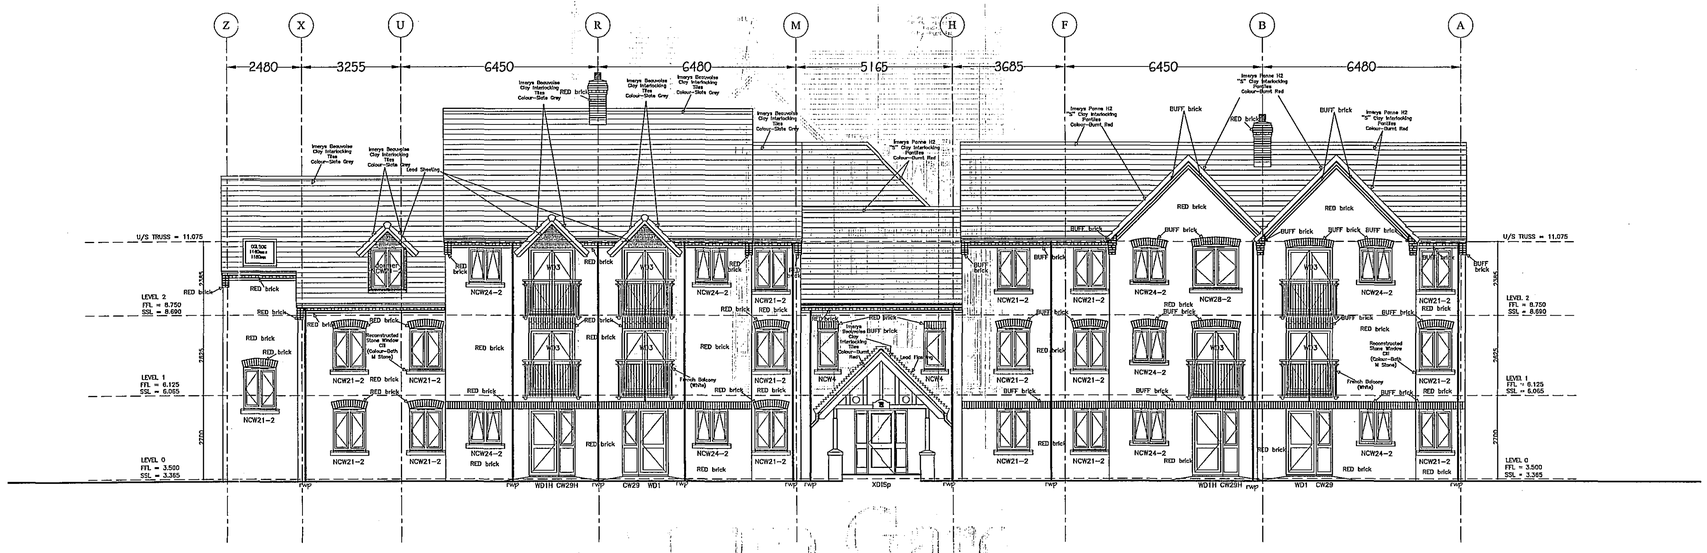

East Elevation facing Pinchbeck Road D-D

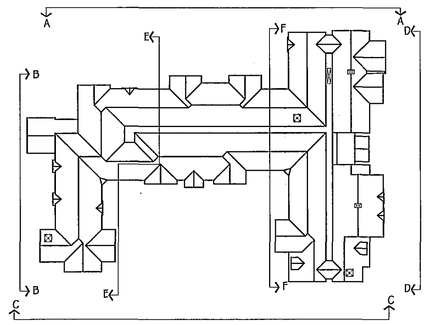

Key Plan (scale 1:500)

REVISIONS

Rev.		Date	By
A	Material schedule revised	20/06/06	DTC
B	Dummy windows in stair 2 & 3 replaced by normal windows	09/07/06	DTC
C	Dorma window details updated	25/07/06	DTC
D	All RWP positions revised to match latest drainage plan	14/08/06	DTC
E	Elevation D-D Stair case 2 velux repositioned. Ground plans N1.1 ADV 06 added	27/11/06	DTC

MATERIALS SCHEDULE

ROOF TILES
Imerys Panne H2 "S" Clay Interlocking Pantiles
Colour- Burnt Red
Imerys Beauvoise Clay Interlocking Tiles
Colour- Burnt Red and Slate Grey
Redland Mini Shouldwold Concrete Interlocking Tiles
Colour- Breckland Black

RIDGE TILES
Half Round Ridge Tiles
Colour- To match Adjacent Roof Tiles

MAIN FACING BRICKWORK
Ibstock Leicester Multi Yellow Stock
Colour- Buff
Ibstock Leicester Multi Red Stock
Colour- Red

FEATURE BAND & HEADS
As Main Facing Bricks.

WINDOW CILLS
Reconstructed Stone
Colour- Bath M Stone

EAVES DETAIL
Brick dentil detail in feature bricks as indicated on elevations.

RAINWATER GOODS
Gutters and downpipes-circular black UPVC

RENDER
K-Rend
Colour- Buttermilk

WINDOWS AND EXTERNAL DOORS
White UPVC windows and
Light Oak Stained hardwood communal doors

FRENCH BALCONIES
White

ALL DIMENSIONS TO BE CHECKED ON SITE
WORK TO FIGURED DIMENSIONS ONLY
REPORT DISCREPANCIES TO THE ARCHITECT
AT ONCE BEFORE PROCEEDING
COPYRIGHT ACT APPLIES

THE PLANNING BUREAU LIMITED
Architects
and
Town Planners
Robert M. Cartwright, BSc(Hons)., Dip Arch., RIBA., MoPS
Director
Ross House
Binley Business Park, Harry Weston Road
Coventry CV3 2TR
Tel: (02476) 454898 Fax: (02476) 454898

Client
McCARTHY & STONE
THE NATURAL CHOICE FOR A HAPPY RETIREMENT

Project Title
Proposed Sheltered Housing Development
Pinchbeck Road
SPALDING

Drawing Title
ELEVATIONS – BLOCK A
SHEET 2

Scale	1:100	Date	MAR 2006
Drawn	DTC	Checked	
Drawing No.			Rev.
1268/2/052			E

50+hm=06,30,15,00

K:\Projects\Structural\1268-Spalding, Pinchbeck Road-CL\1268_2_ele2-block A.dwg, 052 Elevations - Block A, 31/10/2006 15:42:17, Midland Region -