
Streetwise

Enabled by Ordnance Survey

AREA 2 HA
SCALE: 1:1250
CENTRE COORDINATES: 527167.5 , 322314

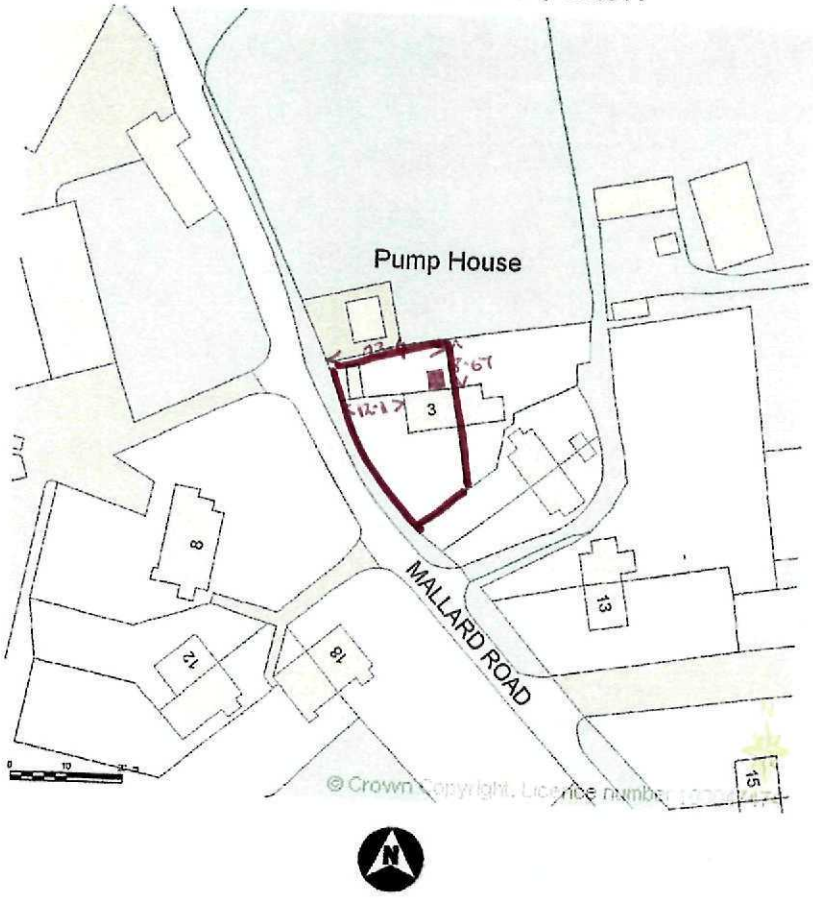


Supplied by Streetwise Maps Ltd
www.streetwise-maps.com
Licence No: 100047474

SHDC
Planning & Development
- 5 AUG 2010
Ref: 0651-10

Streetwise


Enabled by Ordnance Survey

AREA 90m x 90m
SCALE: 1:500
CENTRE COORDINATES: 527167.5 , 322314

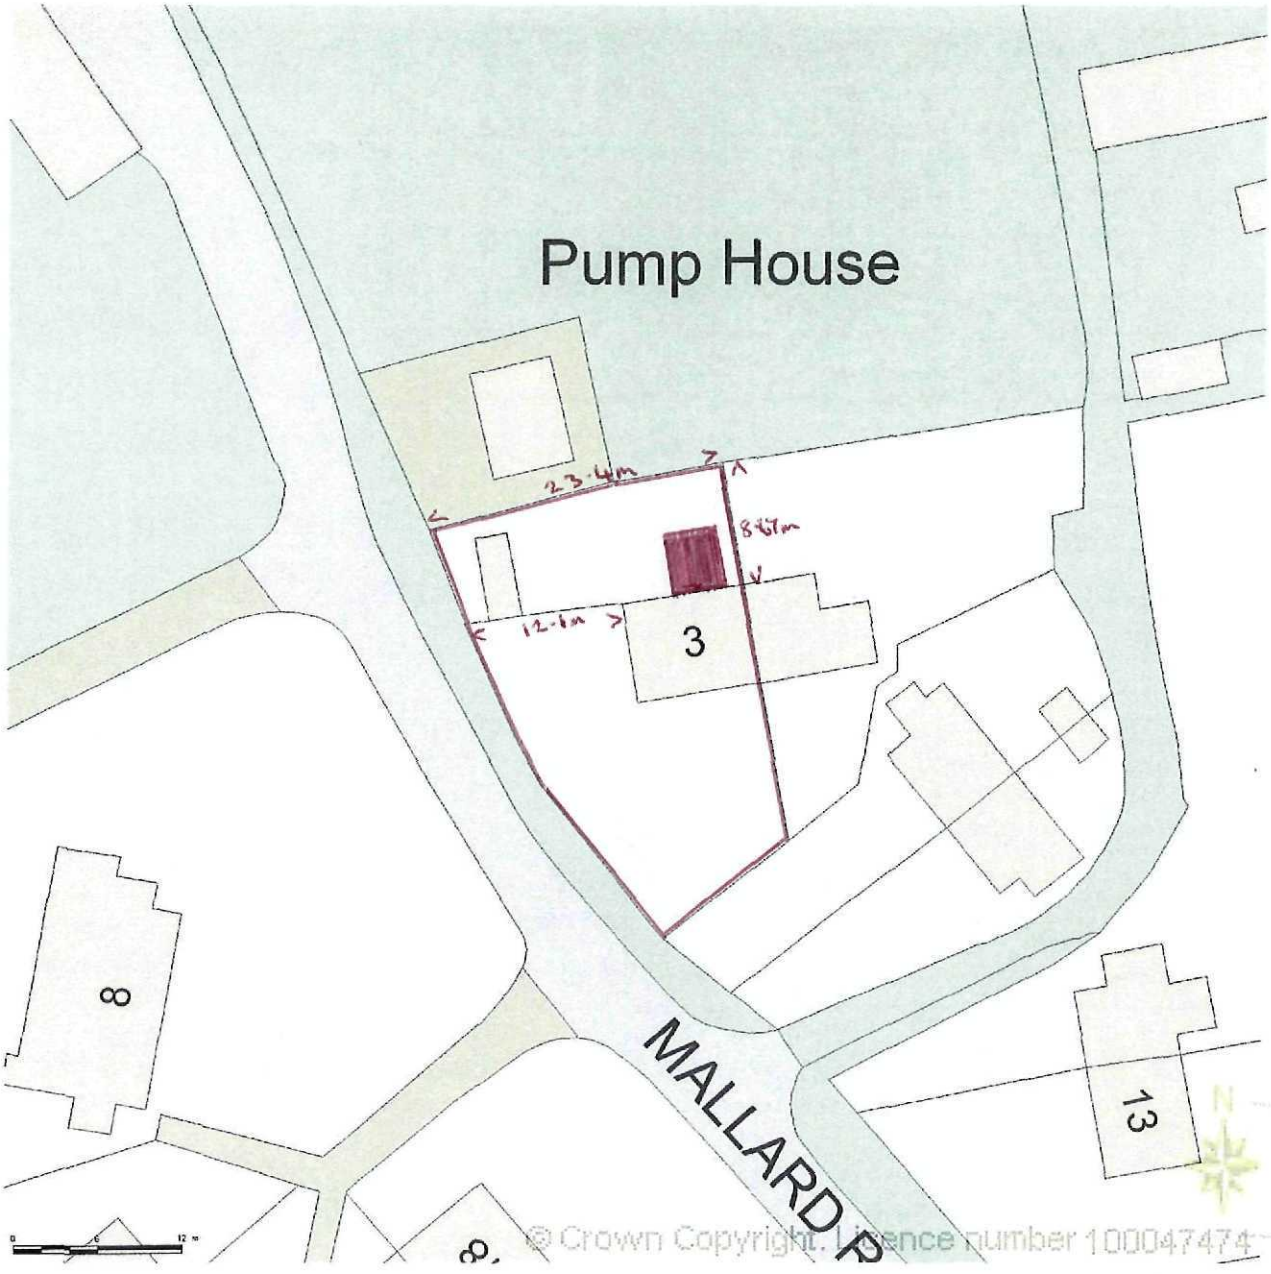

Supplied by Streetwise Maps Ltd
www.streetwise-maps.com
Licence No: 100047474

SHDC
Planning & Development
- 5 AUG 2010
Ref: 0651-10

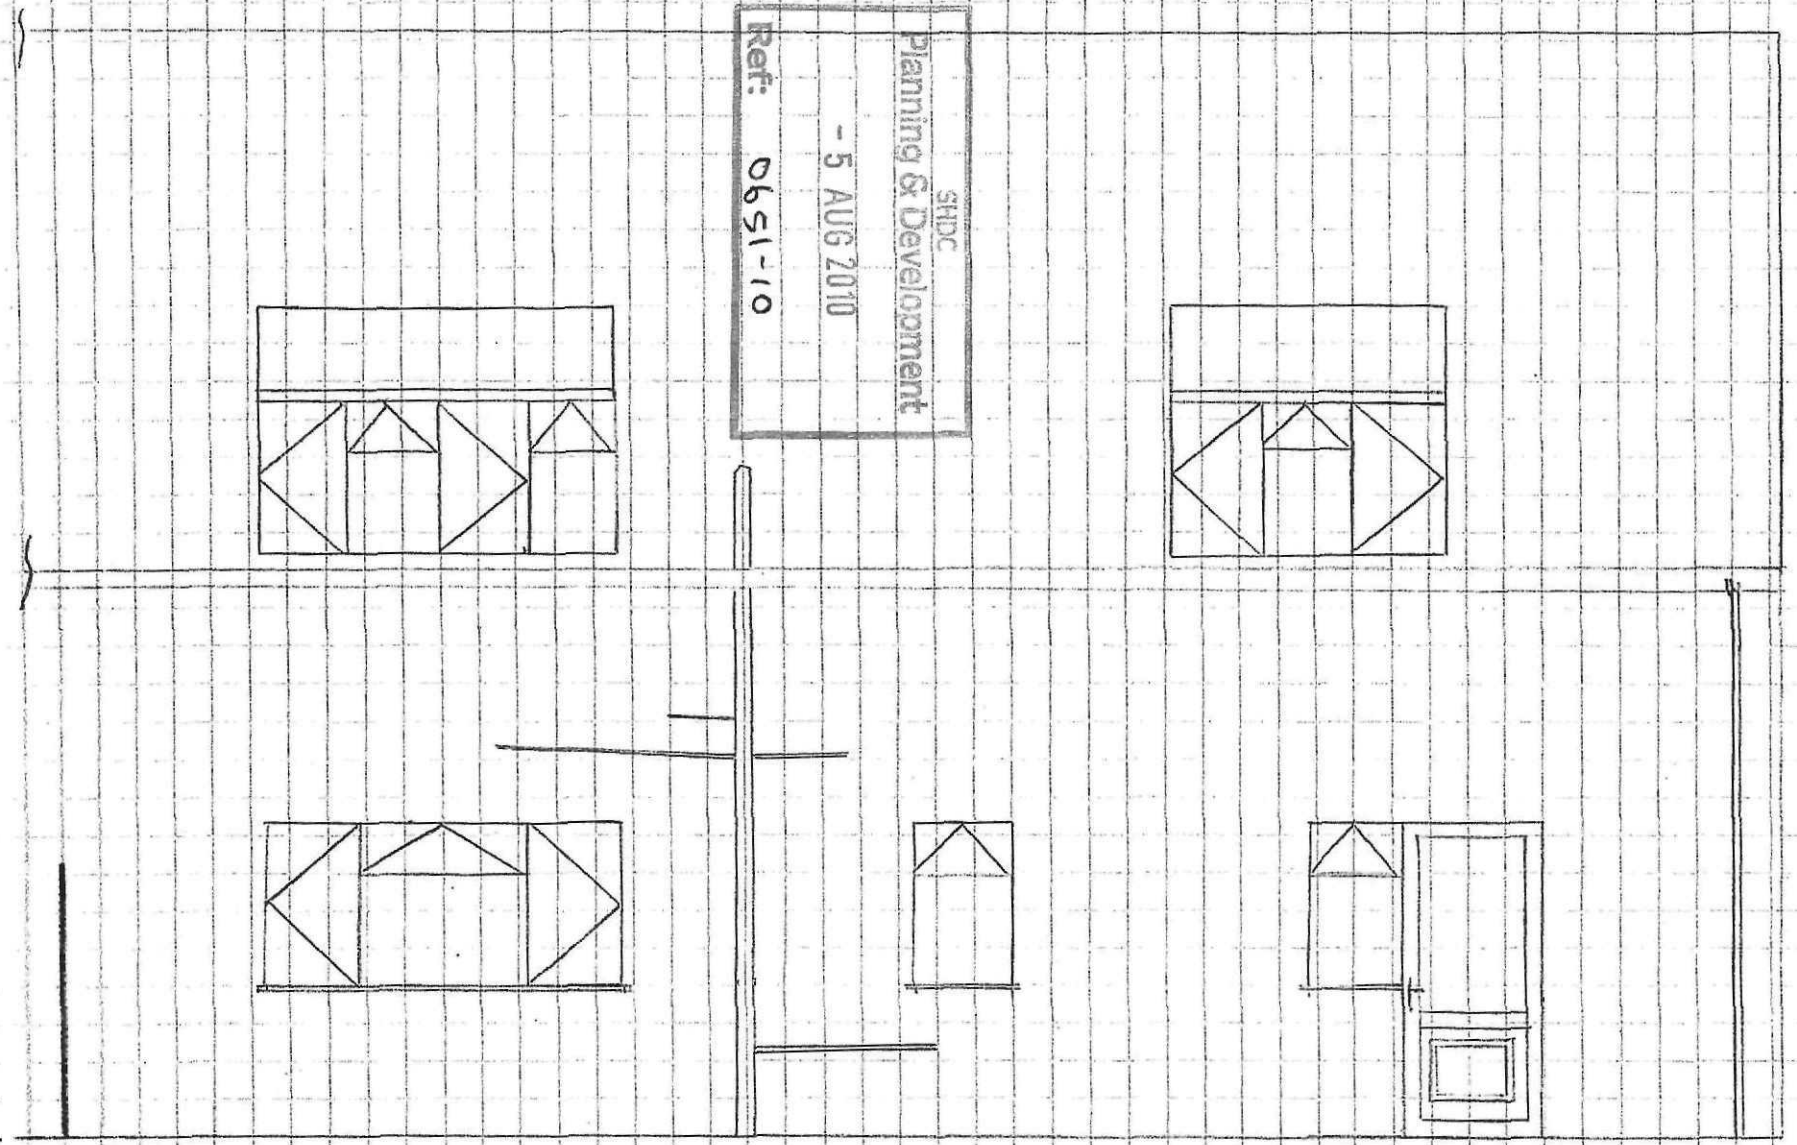

SHDC
Planning & Development
- 5 AUG 2010
Ref: 0651-10


Mr & Mrs Payne
3 Mallard Rd
Spalding
PE12 6ND

Existing Layout

SCALE = 1:50

Mr & Mrs Payne
3 Mallard Rd
Low Fulney
Spalding
PE12 6ND

NORTH ELEVATION.

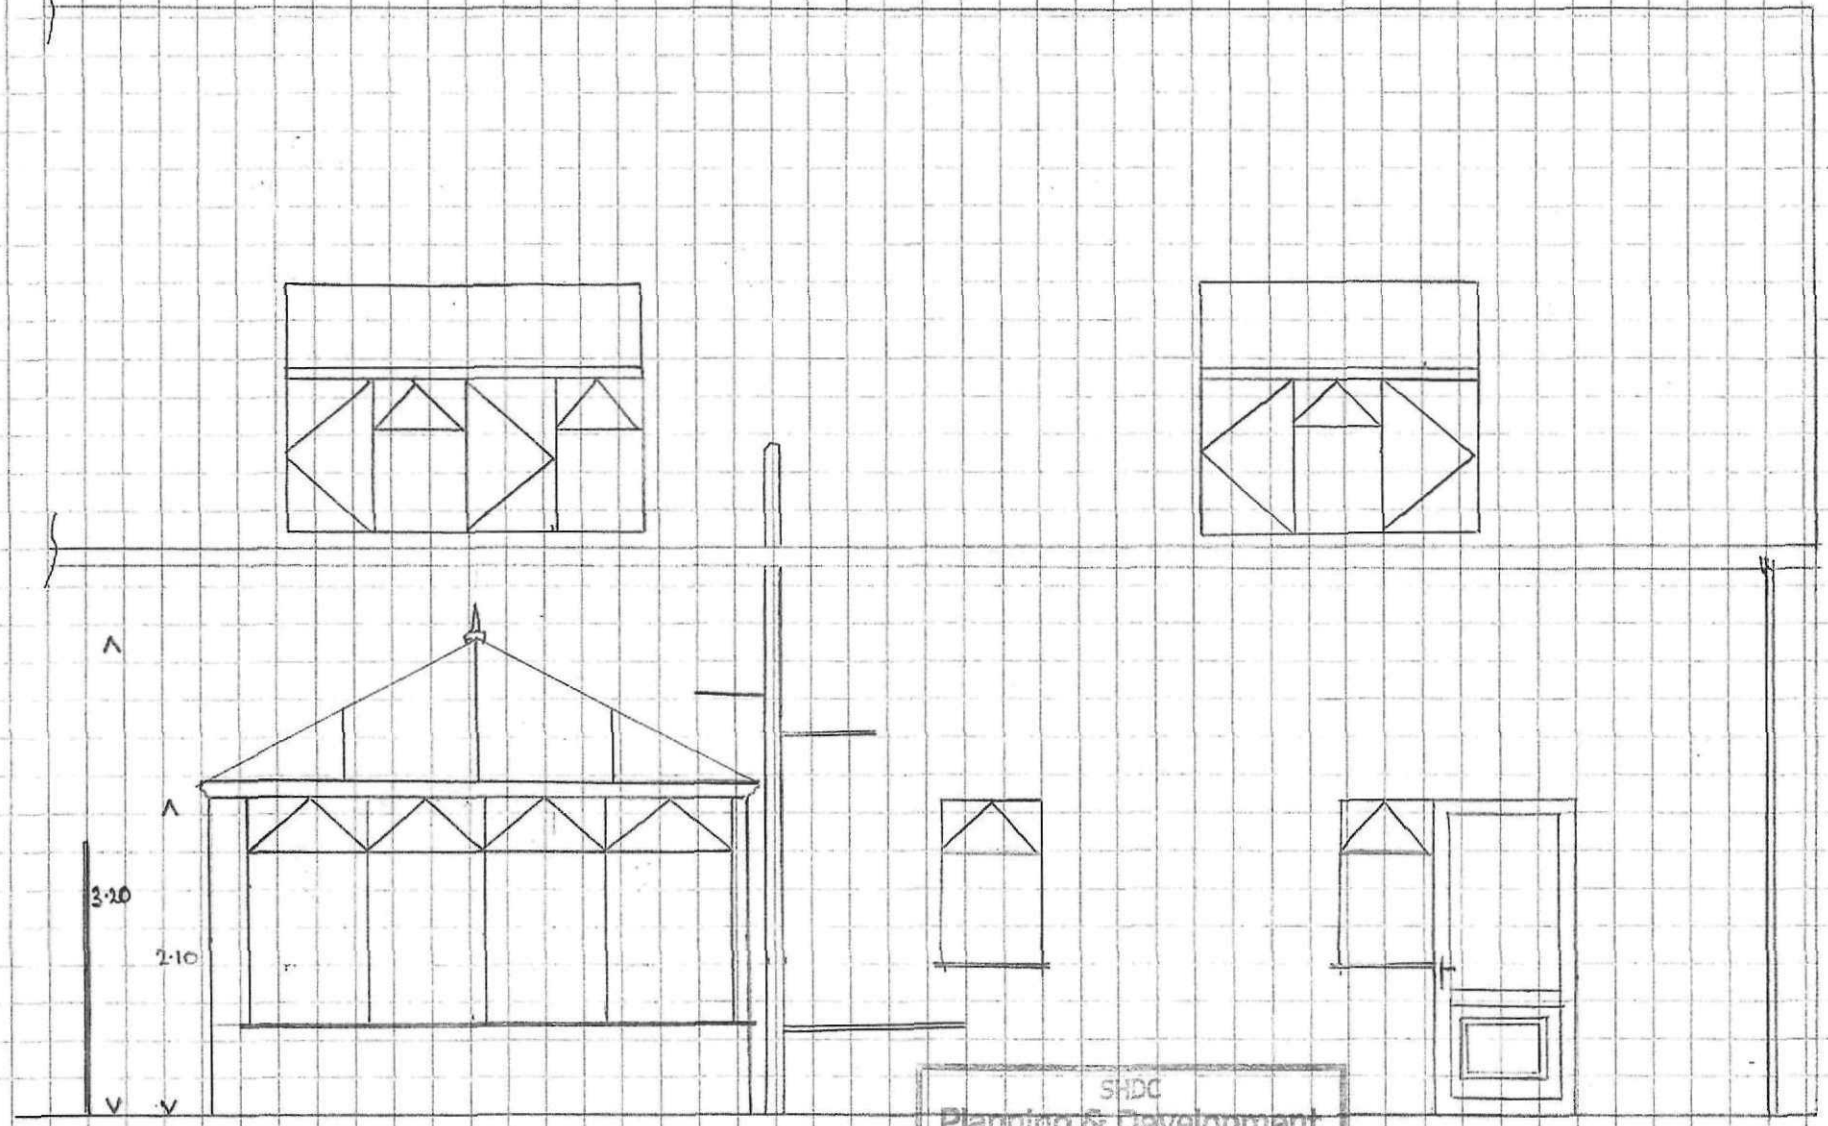


SHDC
Planning & Development
- 5 AUG 2010
Ref: 0651-10

SCALE: 1:50

Mr & Mrs Payne
3 Mallard Rd
Low Fulney
Spalding
Pe12 6ND

LEFT HAND ELEVATION

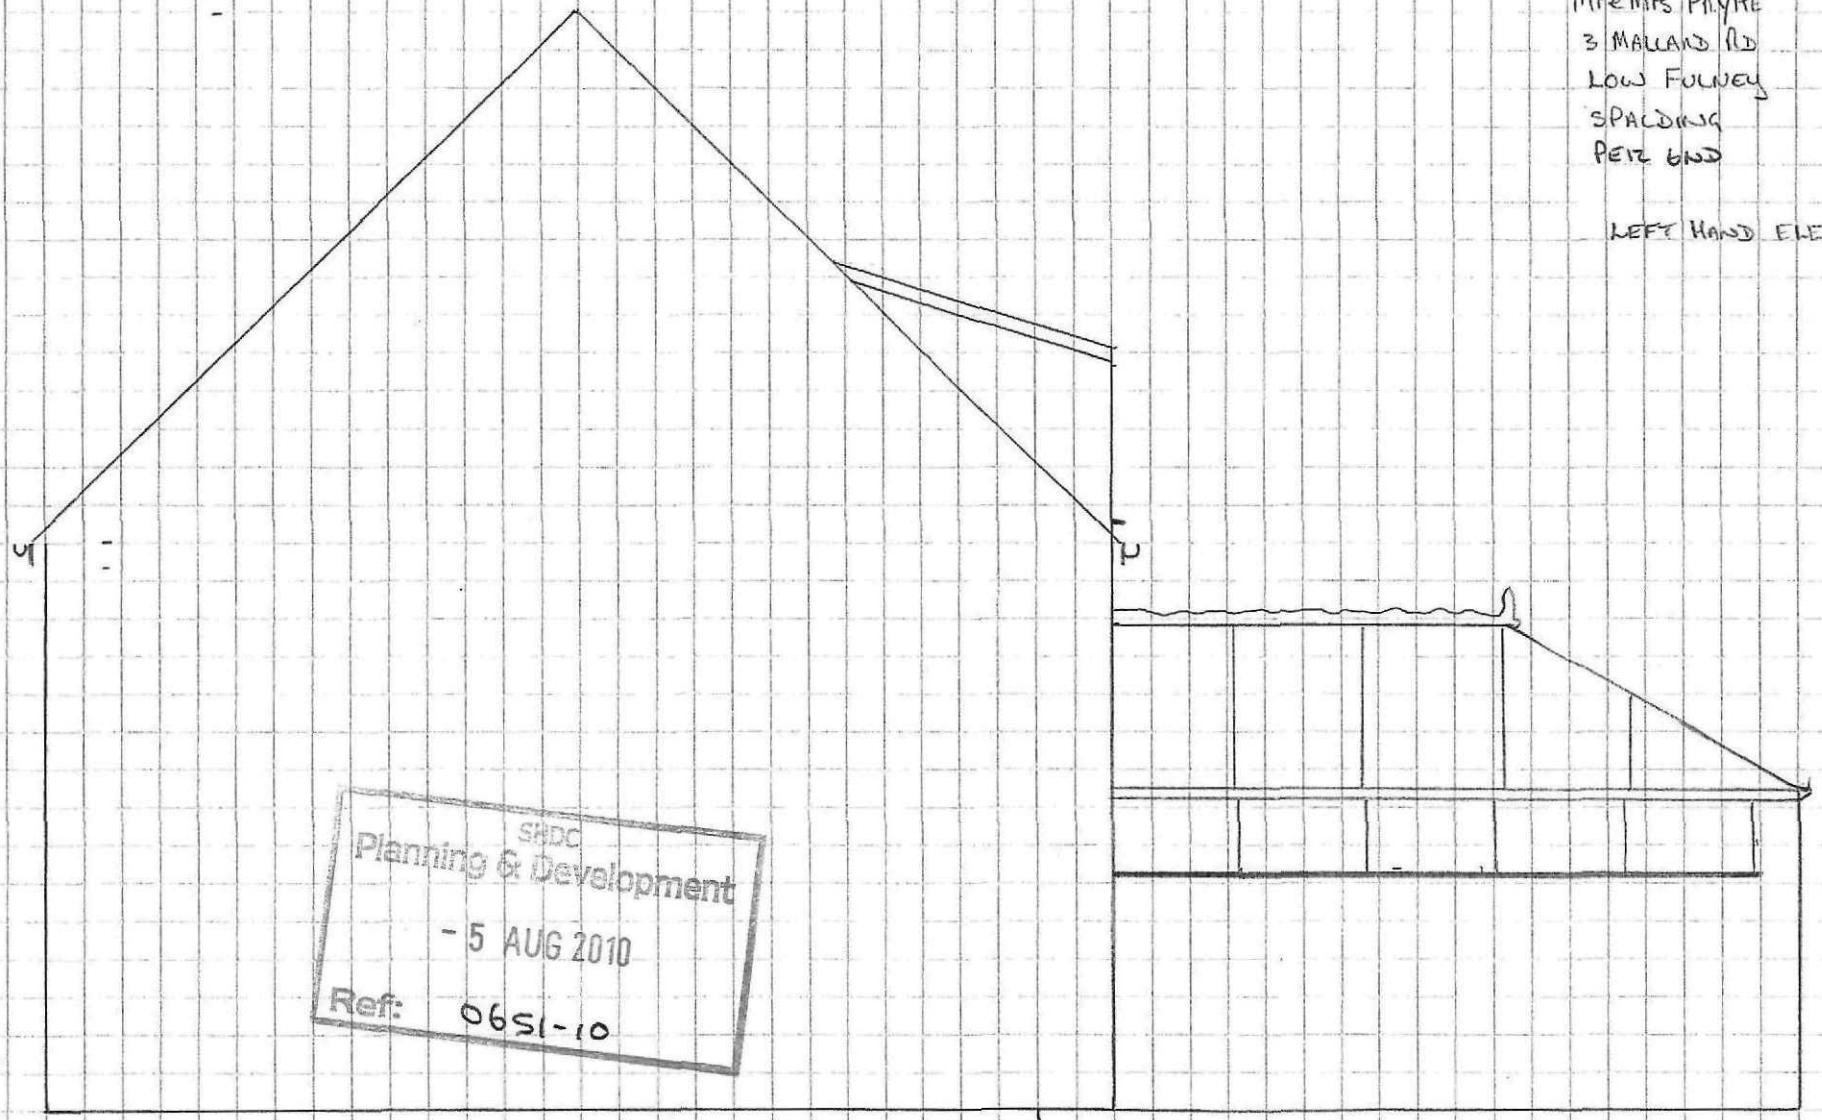

SHDC
Planning & Development
- 5 AUG 2010
Ref: 0651-10

SCALE 1:50


Mr & Mrs Payne
3 Mallard Rd
Low Fulney
Spalding
PE12 6ND

RIGHT HAND ELEVATION



SHDC
Planning & Development
- 5 AUG 2010
Ref: 0651-10

SCALE 1:50

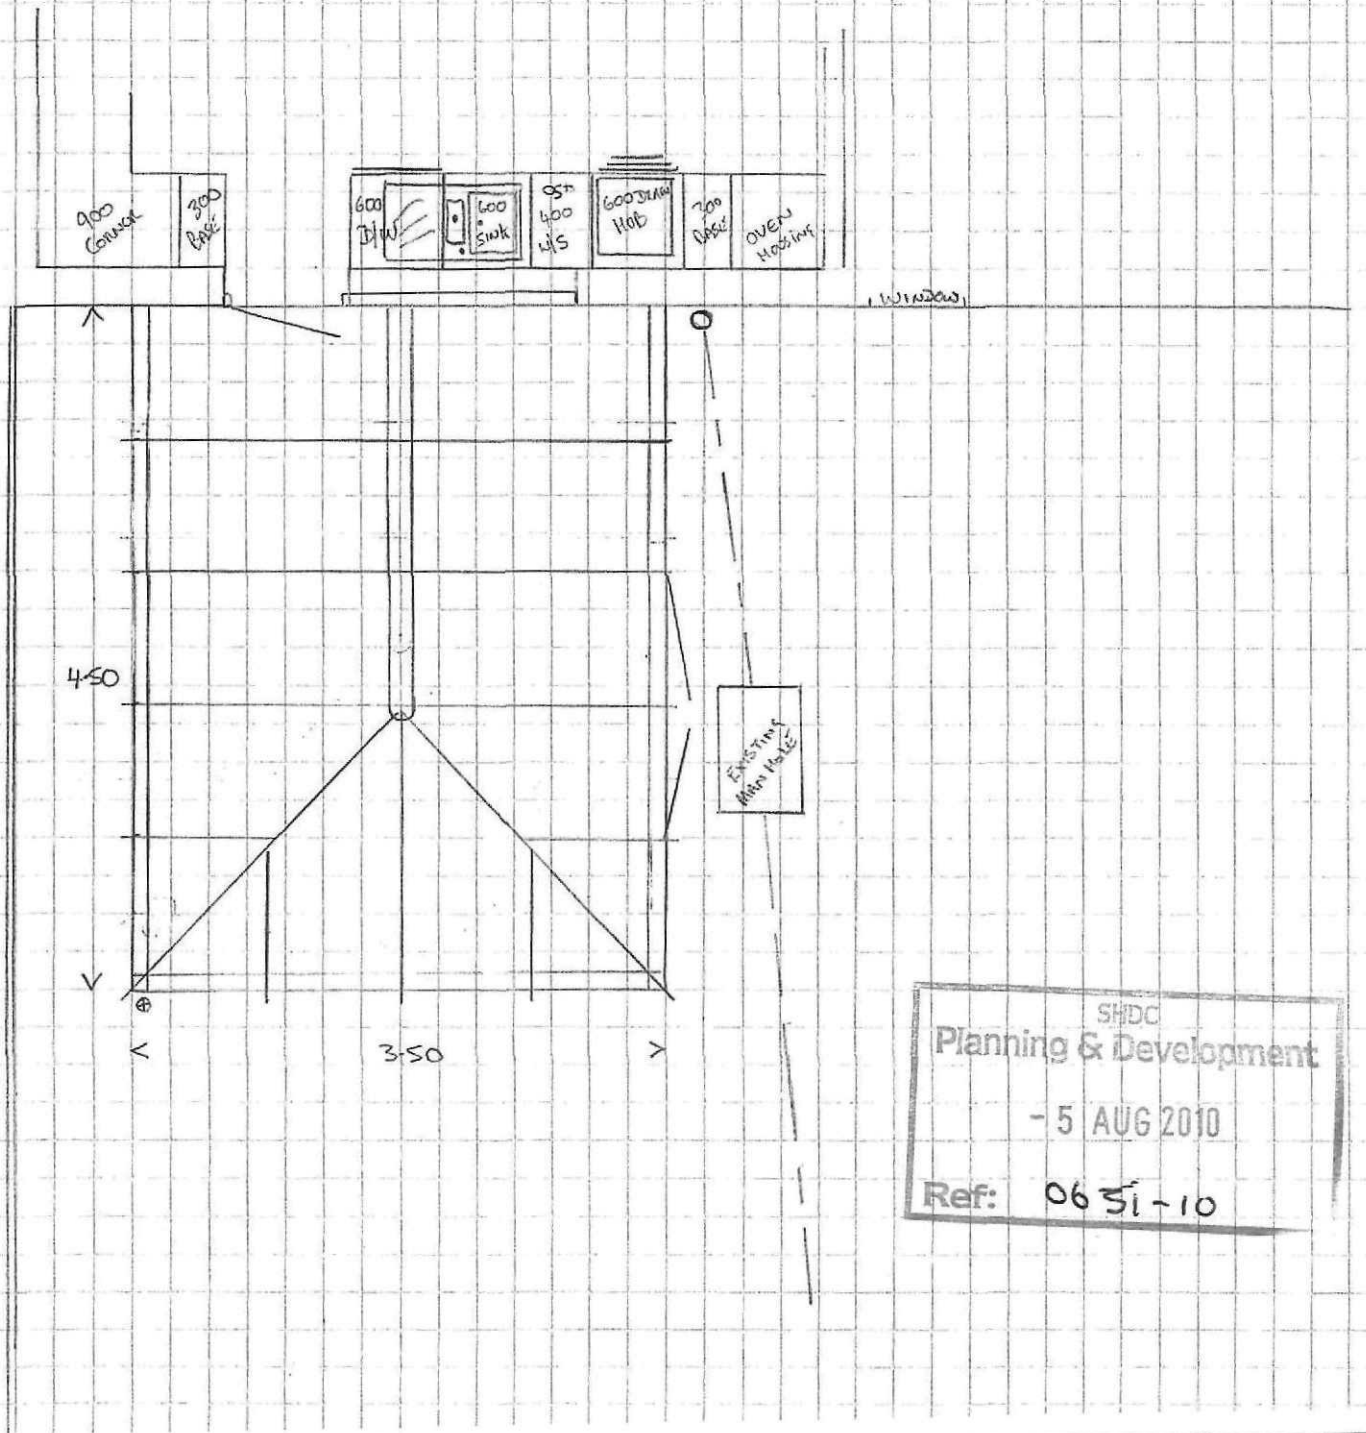

Mr & Mrs Payne
3 Mallard Rd
Low Fulney
Spalding
Pe12 6ND

Proposed Floor layout.

SHDC
Planning & Development
- 5 AUG 2010
Ref: 0651-10

SCALE 1:50