

EXISTING ELEVATIONS

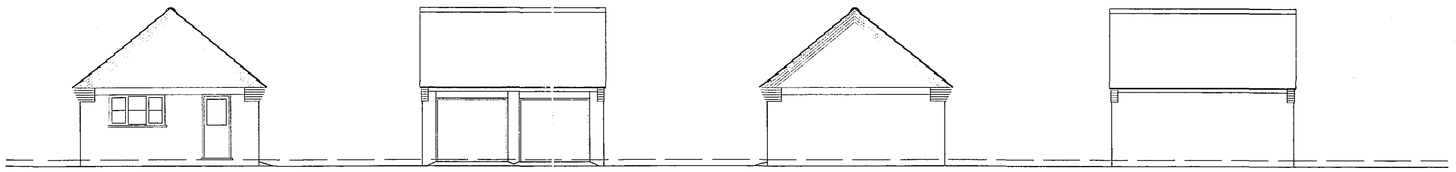


side | front | side | rear


PROPOSED ELEVATIONS

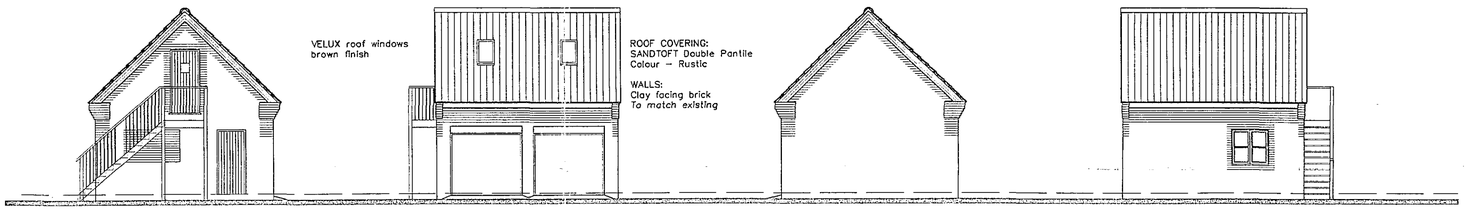


side | front | side | rear

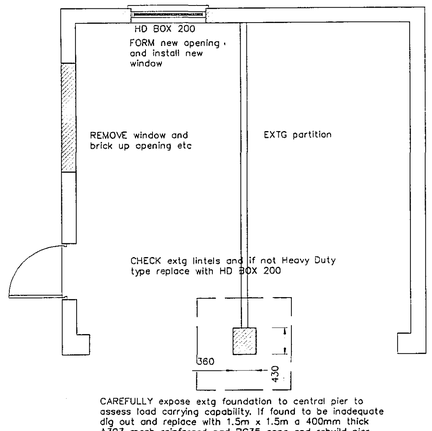

GROUND FLOOR PLAN

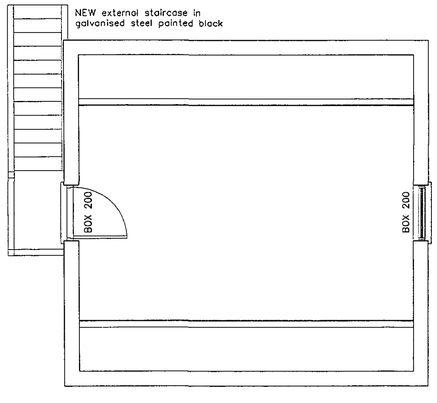

FIRST FLOOR PLAN

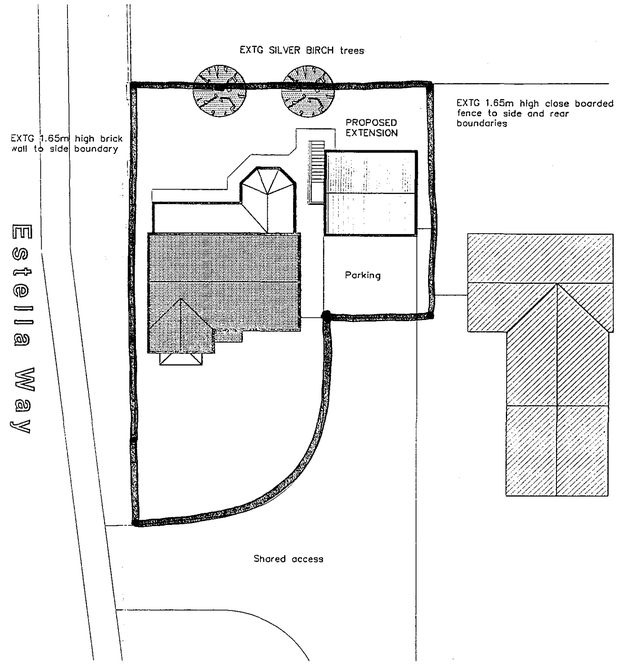

block plan scale: 1:200



REPRODUCED FROM THE ORDNANCE SURVEY 1/2500 SCALE MAP WITH THE PERMISSION OF THE CONTROLLER OF HER MAJESTY'S STATIONERY OFFICE
CROWN COPYRIGHT RESERVED

SHDC
Planning & Development
22 JUN 2005
Ref: 0652/05

AMENDED PLAN
Ref. A1

AMENDMENTS

A 22.06.05 Emergency egress window removed at request of Planning Dept. Existing elevations shown

L. A. Building Design
Architectural and Surveying Practice
55 Hannam Boulevard
Spalding
Lincolnshire PE11 1LB
Telephone/Fax: Spalding (01775) 711437

Peter S Lithgow MCIOB MBIAT
Member of the Chartered Institute of Building and
Member of the British Institute of Architectural Technologists

project
Proposed Extensions at
11 Estella Way. SPALDING,
Lincolnshire, PE11 1HS

client
MR D VOAK

drawing
Design Drawing
Extension above Existing Garage
Planning Drawing

date	scale(s)
APRIL 2005	1:50 1:100 1:200 1:2500
drawn by	checked
Peter Lithgow	
job no	drawing no
04/20	02A