

EXISTING ELEVATIONS

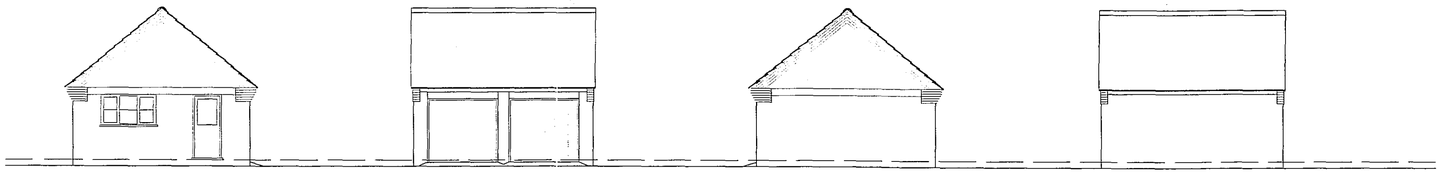


side front side rear

PROPOSED ELEVATIONS

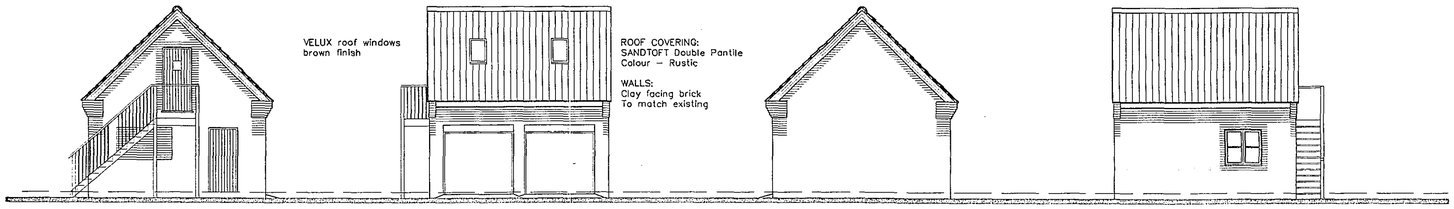


side front side rear

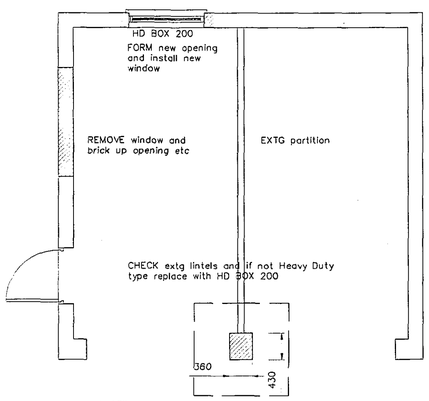


CAREFULLY expose extg foundation to central pier to assess load carrying capability. If found to be inadequate dig out and replace with 1.5m x 1.5m x 400mm thick A393 mesh reinforced pad RC35 conc and rebuild pier


GROUND FLOOR PLAN

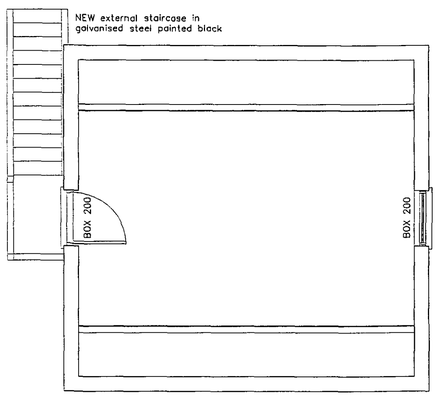

FIRST FLOOR PLAN

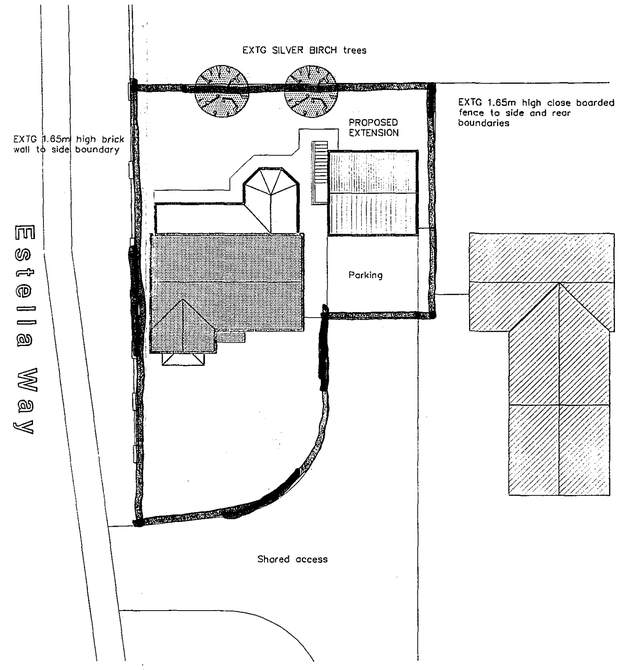

block plan scale: 1:200

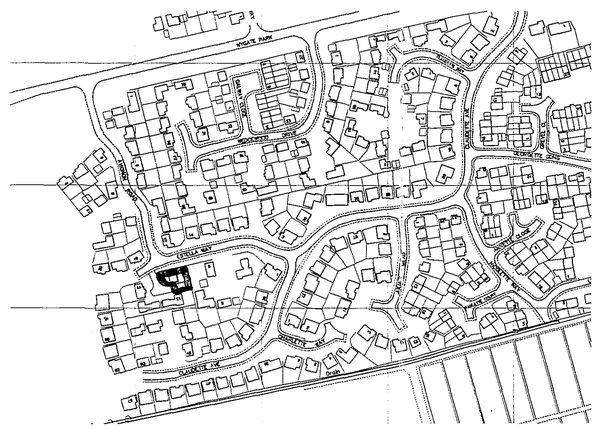

location plan scale: 1:2500

REPRODUCED FROM THE ORDNANCE SURVEY 1/2500 SCALE MAP WITH THE PERMISSION OF THE CONTROLLER OF HER MAJESTY'S STATIONERY OFFICE
CROWN COPYRIGHT RESERVED

SHDC
Planning & Development
22 JUN 2005
Ref: 0652/04

AMENDED PLAN
Ref. A(

AMENDMENTS

A 22.06.05 Emergency egress window removed at request of Planning Dept. Existing elevations shown

L. A. Building Design
Architectural and Surveying Practice
55 Hannam Boulevard
Spalding
Lincolnshire PE11 1LS
Telephone/Fax: Spalding (01775) 711437

Peter S Lithgow MCIOB MBIAT
Member of the Chartered Institute of Building and
Member of the British Institute of Architectural Technologists

project
Proposed Extensions at
11 Estella Way. SPALDING,
Lincolnshire, PE11 1HS

client
MR D VOAK

drawing
Design Drawing
Extension above Existing Garage
Planning Drawing

date	scale(s)
APRIL 2005	1:50 1:100 1:200 1:2500
drawn by	checked
Peter Lithgow	
job no	drawing no
04/20	02A