

EXISTING ELEVATIONS

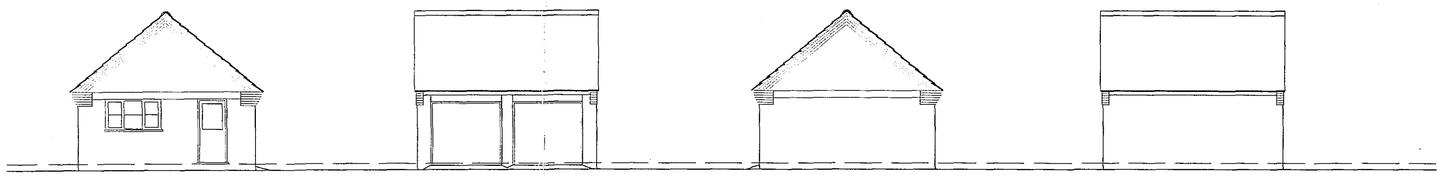


side | front | side | rear

PROPOSED ELEVATIONS

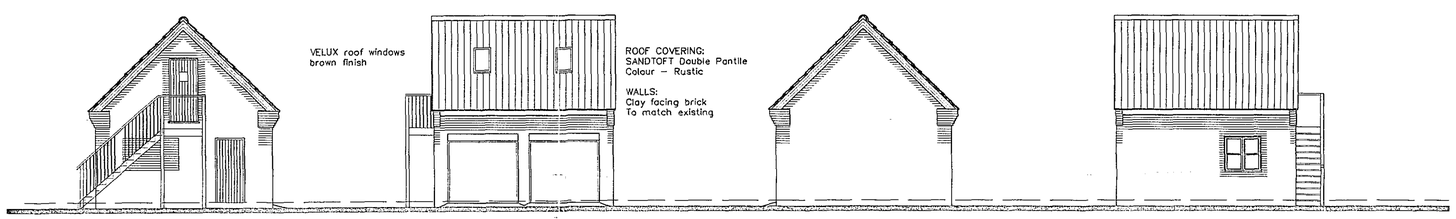


side | front | side | rear

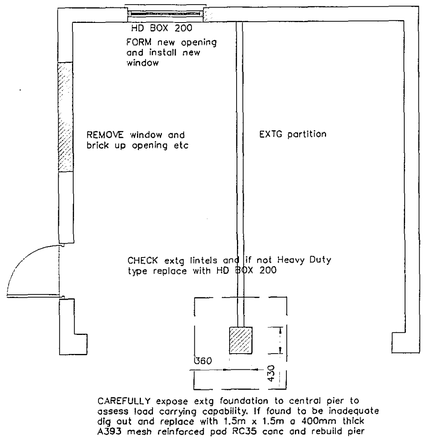


CAREFULLY expose extg foundation to central pier to assess load carrying capability. If found to be inadequate dig out and replace with 1.5m x 1.5m x 400mm thick A393 mesh reinforced pad RC35 conc and rebuild pier


GROUND FLOOR PLAN

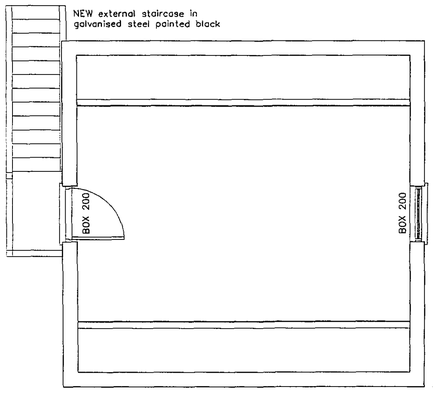

FIRST FLOOR PLAN

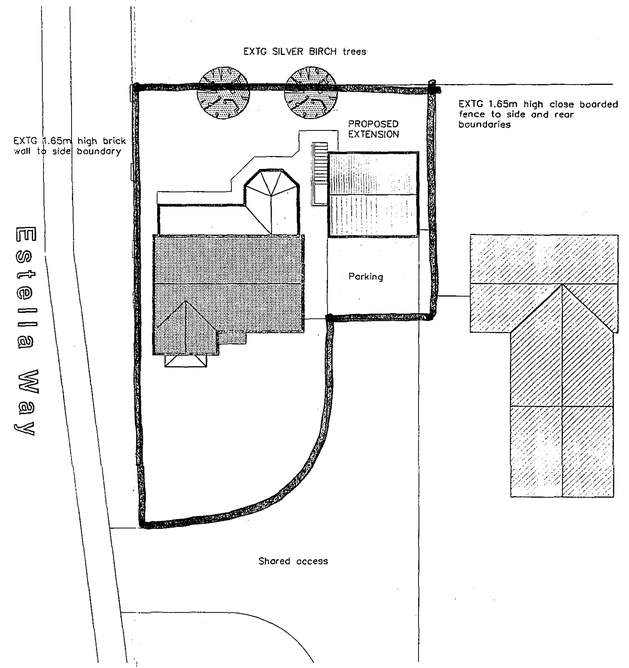

block plan scale: 1:200

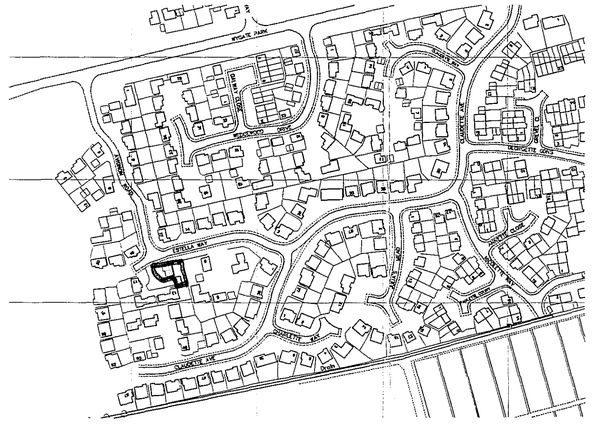
ESTELLA WAY
ESTELLA AVE
ESTELLA CL
ESTELLA DR
ESTELLA GDNS
ESTELLA PL
ESTELLA RD
ESTELLA WAY
ESTELLA WAY
ESTELLA WAY