

ELEVATIONS

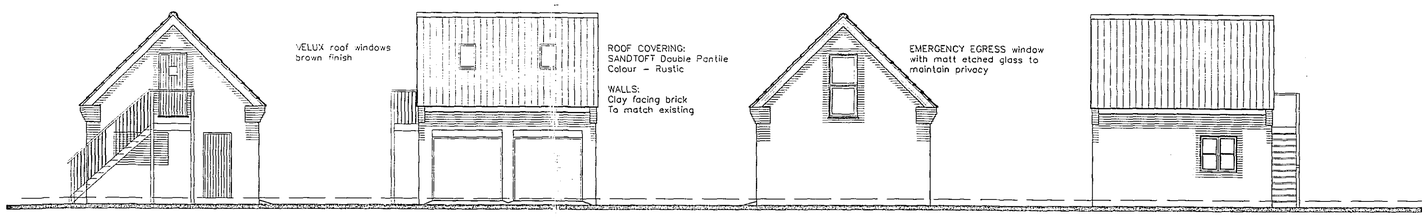


side front side rear


GROUND FLOOR PLAN

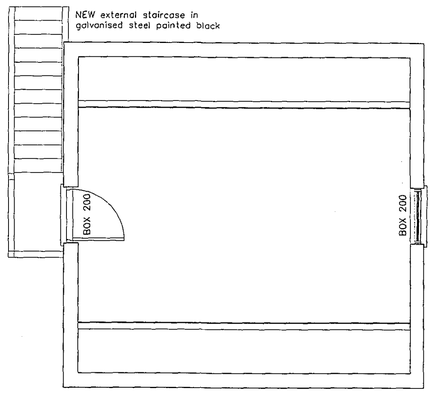

FIRST FLOOR PLAN

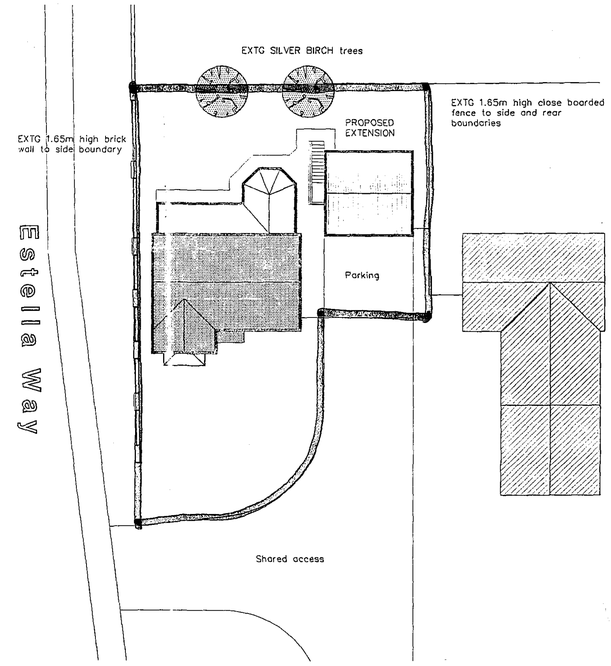

block plan scale: 1:200

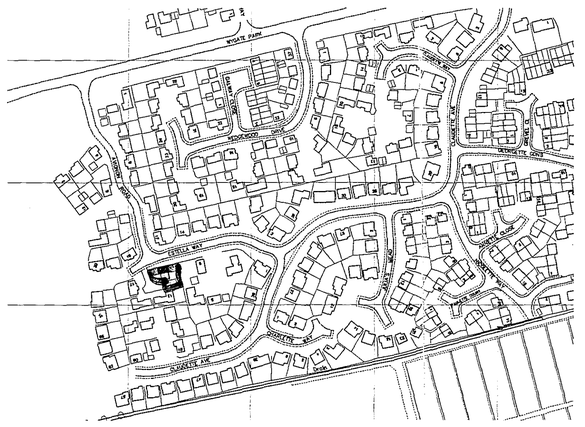

location plan scale: 1:2500

REPRODUCED FROM THE ORDNANCE SURVEY 1/2500 SCALE MAP WITH THE PERMISSION OF THE CONTROLLER OF HER MAJESTY'S STATIONERY OFFICE CROWN COPYRIGHT RESERVED

Planning & Development
16 MAY 2005
Ref: 0652/05
SUPERSEDED

AMENDMENTS

A

L. A. Building Design
Architectural and Surveying Practice
55 Hannam Boulevard
Spalding
Lincolnshire PE11 1LB
Telephone/Fax: Spalding (01775) 711437

Peter S Lithgow MCIOB MBIAT
Member of the Chartered Institute of Building and
Member of the British Institute of Architectural Technologists

project
Proposed Extensions at
11 Estella Way, SPALDING,
Lincolnshire, PE11 1HS

client
MR D VOAK

drawing
Design Drawing
Extension above Existing Garage
Planning Drawing

date	scale(s)
APRIL 2005	1:50 1:100 1:200 1:2500
drawn by	checked
Peter Lithgow	
job no	drawing no
04/20	02