



EXISTING FRONT ELEVATION




EXISTING SIDE ELEVATION

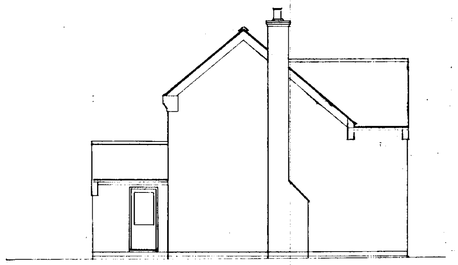


EXISTING REAR ELEVATION

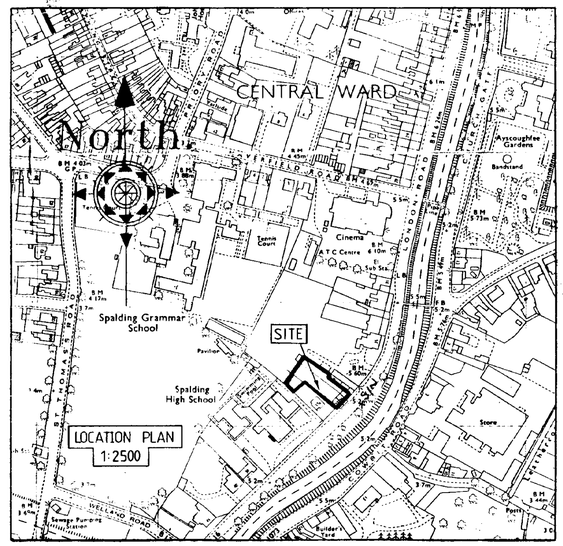


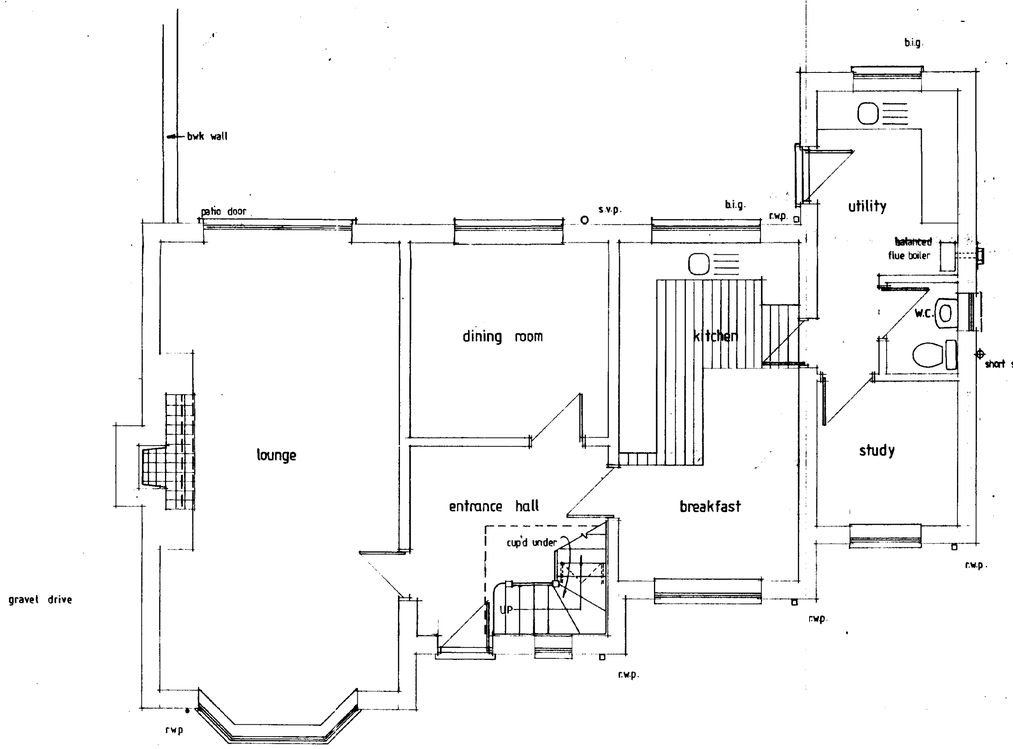

GROUND FLOOR LAYOUT

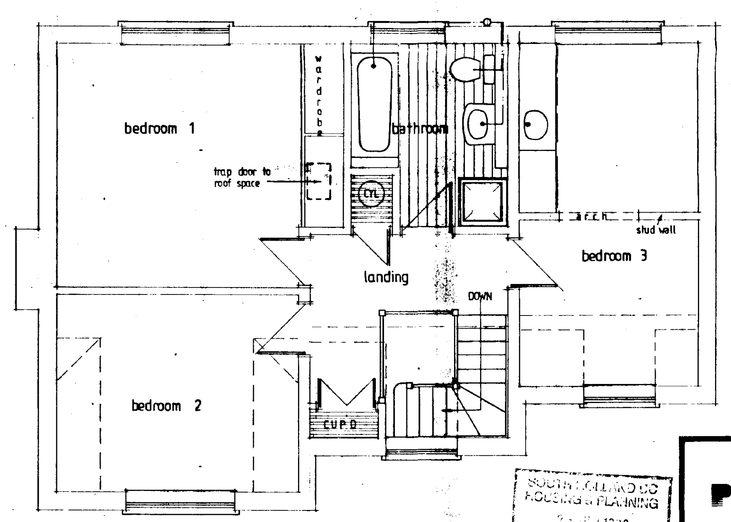

FIRST FLOOR LAYOUT

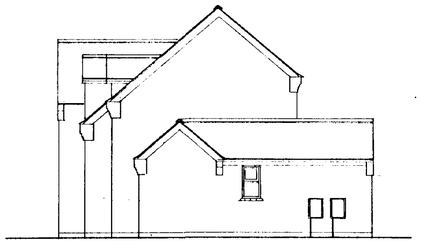

EXISTING SIDE ELEVATION

THIS DRAWING IS TO BE READ IN CONJUNCTION WITH DRAWING NO'D: 2846 —— 2, 3

SOUTH KESTEVEN DC
HOUSING & PLANNING
25 JUN 1998
0652/98

DETERMINED PLAN

PODDINGTONS

Architectural Design Consultants

43 Double Street, Spalding, Lincs. PE11 2AA
Tel: 0775 761856 & 768296. Fax: 0775 710218

project
PROPOSED EXTENSION TO HOUSE:
36 LONDON ROAD, SPALDING. LINCS.

CLIENT: MRS. HARGRAVES

drawing
PLAN AS EXISTING

scale: 1:50 1:100 1:2500

drawing no: 2846 —— 1


date: JUNE 1998

drawn: J. CRUNKHORN

checked




PROPOSED FRONT ELEVATION

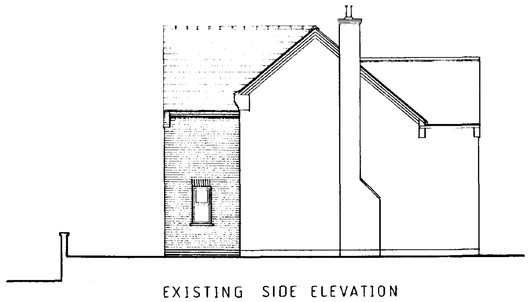


EXISTING SIDE ELEVATION



PROPOSED REAR ELEVATION

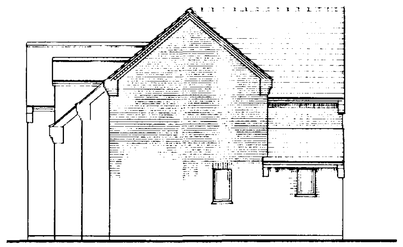

PROPOSED SIDE ELEVATION

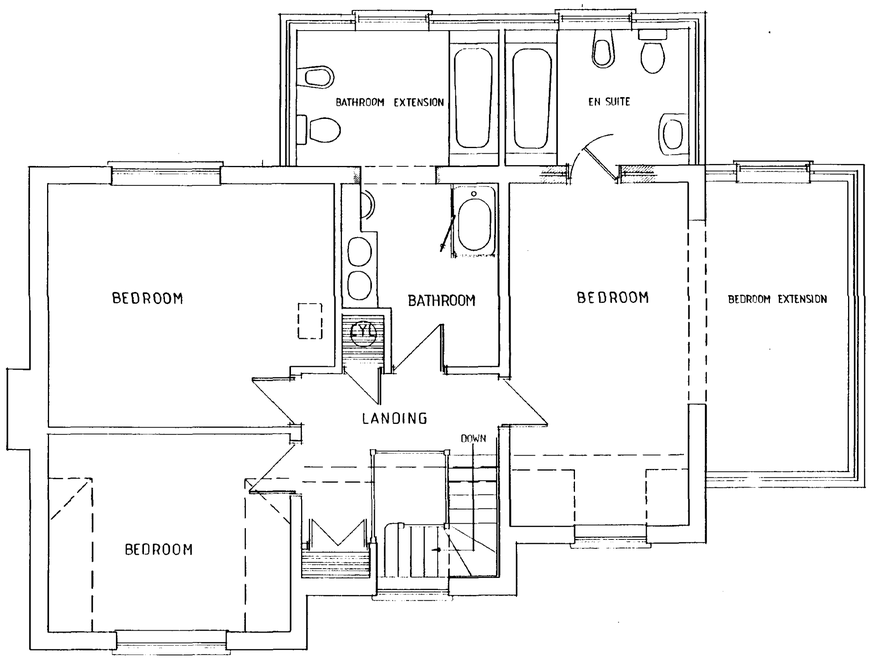

PROPOSED FIRST FLOOR LAYOUT

SOUTH HOLLAND DC
HOUSING & PLANNING
25 JUN 1998
Ref: 0652/98

DETERMINED
PLAN

PODDINGTONS
Architectural Design Consultants

43 Double Street, Spalding, Lincs. PE11 2AA
Tel: 0775 761856 & 768296. Fax: 0775 710218

project
PROPOSED EXTENSION TO HOUSE:
36 LONDON ROAD, SPALDING. LINCS.

CLIENT: MRS. HARGRAVES.

drawing
PLAN AS PROPOSED

scale
1:50 1:100 1:2500

drawing no
2846 —— 3


date
JUNE 1998

drawn J. CRUNKHORN


checked



GROUND FLOOR LAYOUT, PROPOSED

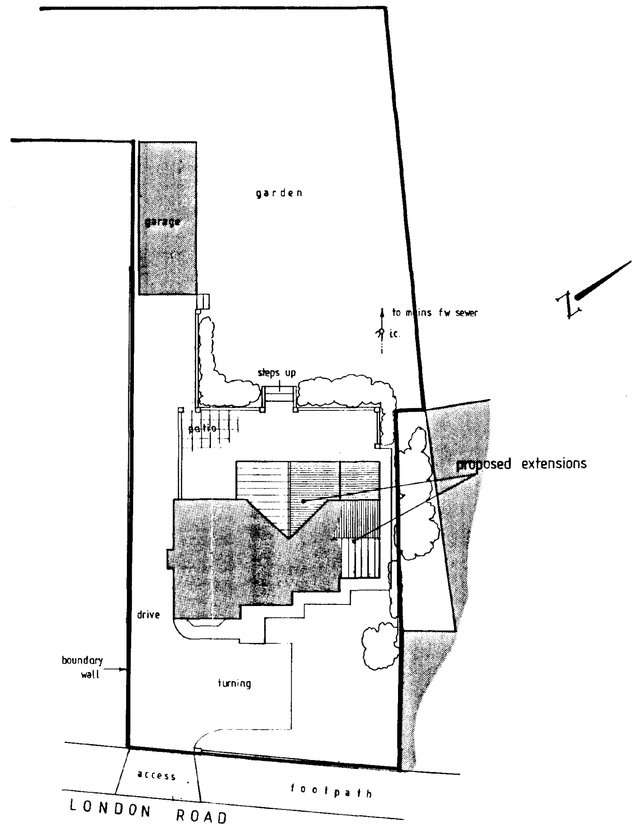

BLOCK PLAN 1:200 SCALE

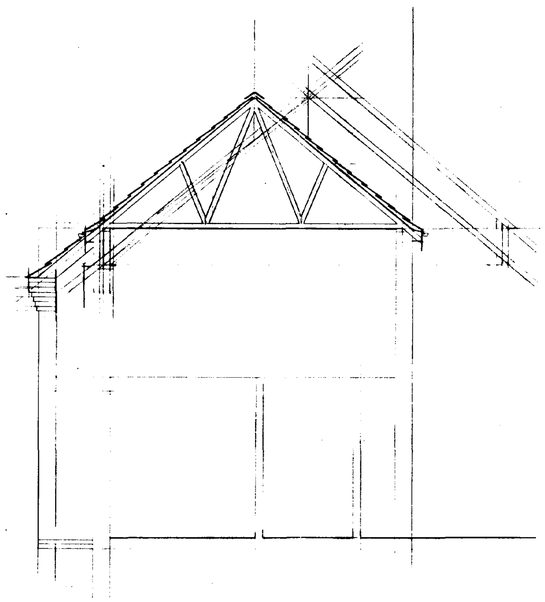

DETERMINED PLAN

SOUTH HOLLAND DC
HOUSING & PLANNING
25 JUN 1998
Ref: 0652/98

PODDINGTONS

Architectural Design Consultants

43 Double Street, Spalding, Lincs. PE11 2AA
Tel: 0775 761856 & 768296. Fax: 0775 710218

project
PROPOSED EXTENSION TO HOUSE:
36 LONDON ROAD, SPALDING. LINCS.

CLIENT: MRS. HARGRAVES

drawing
PLAN AS PROPOSED

scale	drawing no
1:50 1:100 1:2500	2846 —— 2
date: JUNE 1998	drawn: J. CRUNKHORN
	checked