

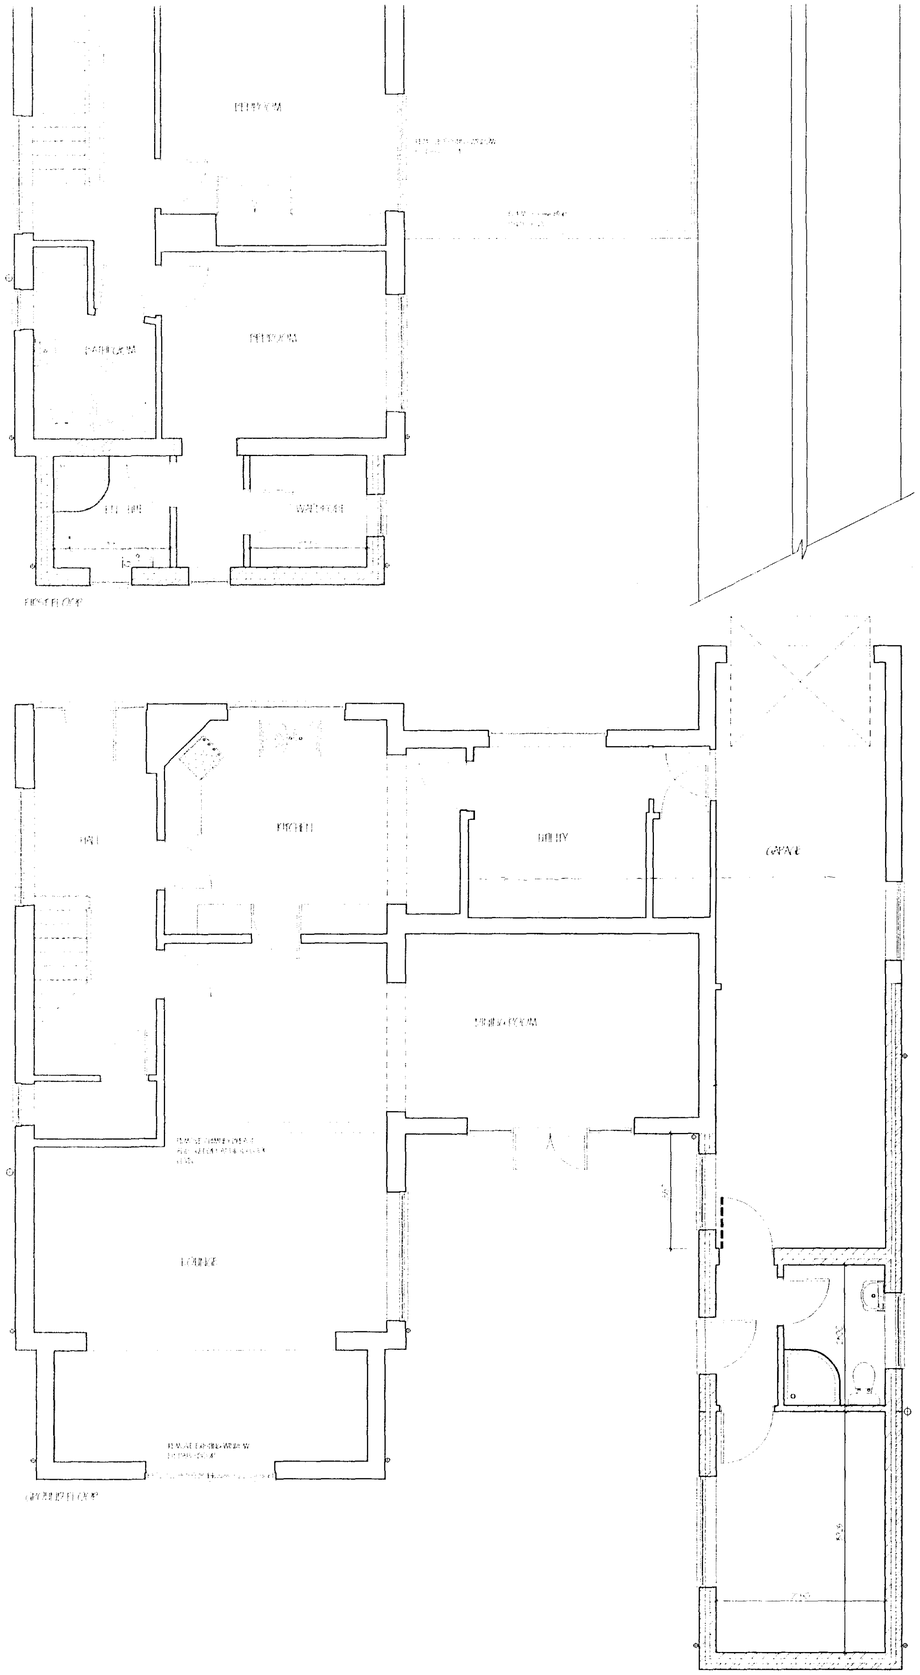
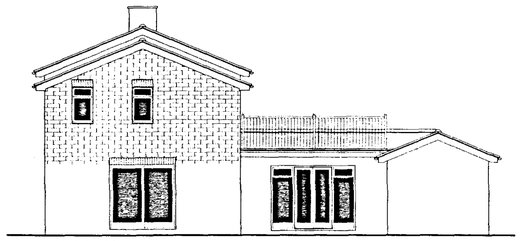
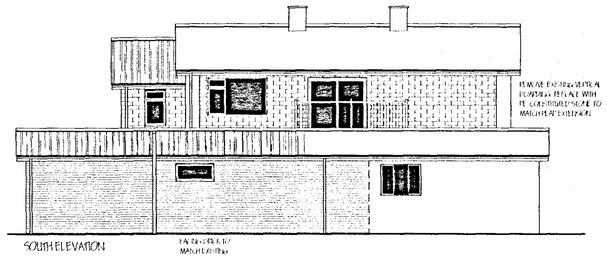



WEST ELEVATION

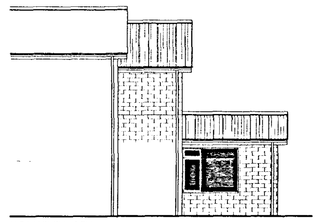


NORTH ELEVATION


NORTH ELEVATION

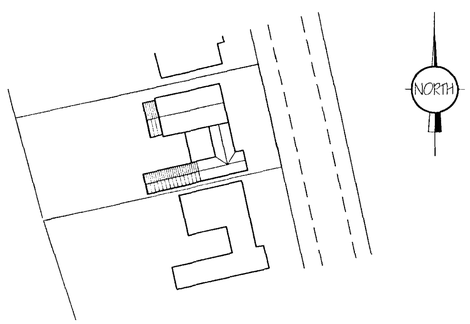

BLOCK PLAN 1:500



LOCATION PLAN 1:2500

DETERMINED PLAN

S.H.D.C. PLANNING DEVELOPMENT
17 MAY 2007
0655/07

revision	date	init.	revision details

COOPER ARCHITECTURAL DESIGN
WOODBINE COTTAGE HOCKLESGATE
FLEET, SPALDING, LINC'S PE12 8LJ
Tel : 01406 426899
Mobile : 07808 125 778

Client.
MR & MRS P WHEATLEY

Project.
PROPOSED EXTENSIONS
8 GRANGE DRIVE
SPALDING
LINC'S
PE11 2DX

Drawing.
FLOOR PLANS ELEVATIONS PROPOSED

Scale 1:50 1:100	Drawing No. 0621-02
Date. APRIL '07	Drawn. J.C.