

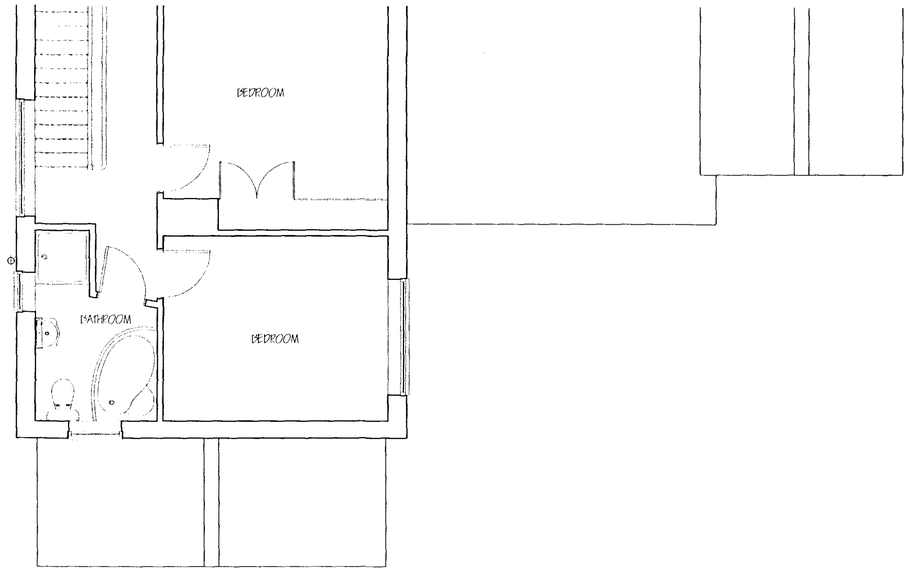



FIRST FLOOR

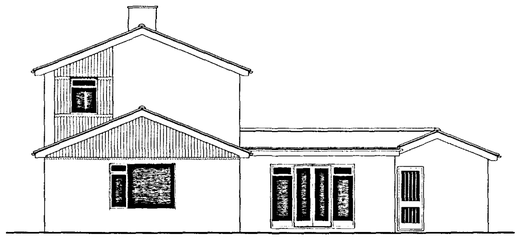

WEST ELEVATION

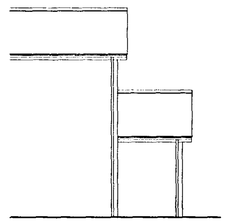

NORTH ELEVATION

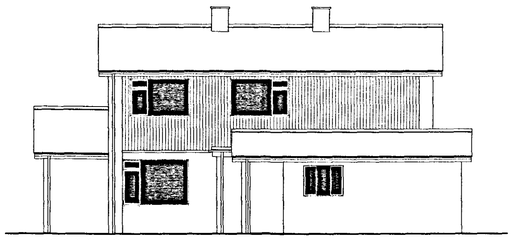

SOUTH ELEVATION

GROUND FLOOR

RECEIVED
PLANNING DEVELOPMENT
17 MAY 2007
0655/07

DETERMINED PLAN

revision	date	init.	revision details

COOPER ARCHITECTURAL DESIGN
WOODBINE COTTAGE HOCKLESGATE
FLEET, SPALDING, LINC'S PE12 8LF
Tel : 01406 426899
Mobile : 07808 125 778

Client.
MR & MRS P WHEATLEY

Project.
PROPOSED EXTENSIONS
& GARAGE DRIVE
SPALDING
LINC'S.
PE11 2DX

Drawing.

FLOOR PLANS - ELEVATIONS EXISTING

Scale 1:50 1:100	Drawing No. 0621-01
Date. APRIL '07	Drawn. J.C.