





CASTLE BOWLS CLUB
PAVILION
CASTLE BOWLING GREEN
X - Proposed position of Flagpole
N.T.S.



20'
N.T.S.


5'
3'
C. B. C.
FLAG
5 x 3'
Yellow Castle
on
Green Background
(Approx representation)

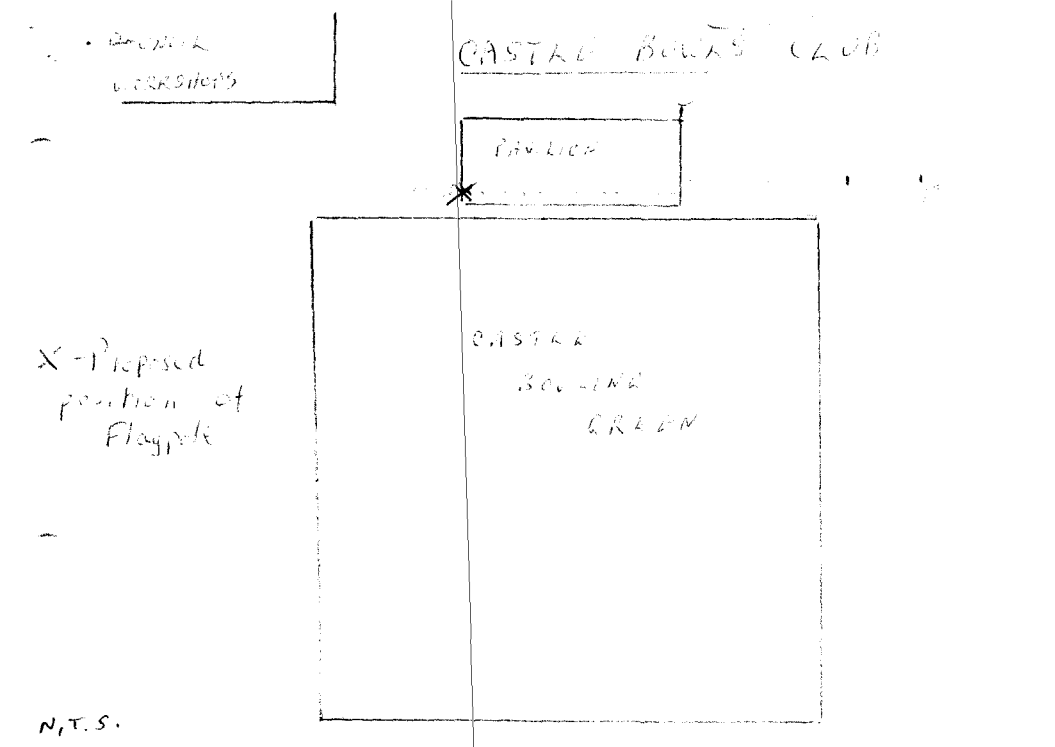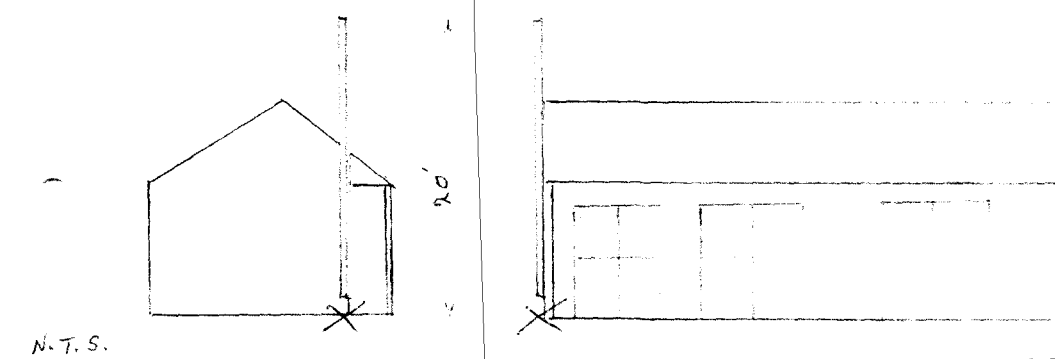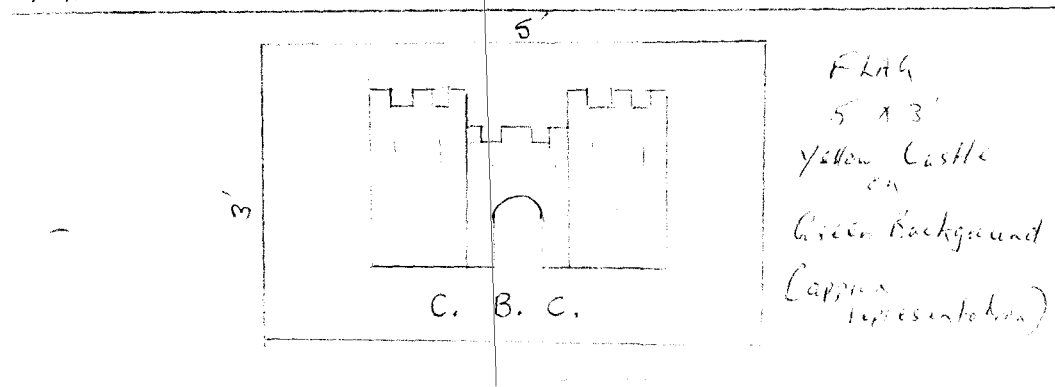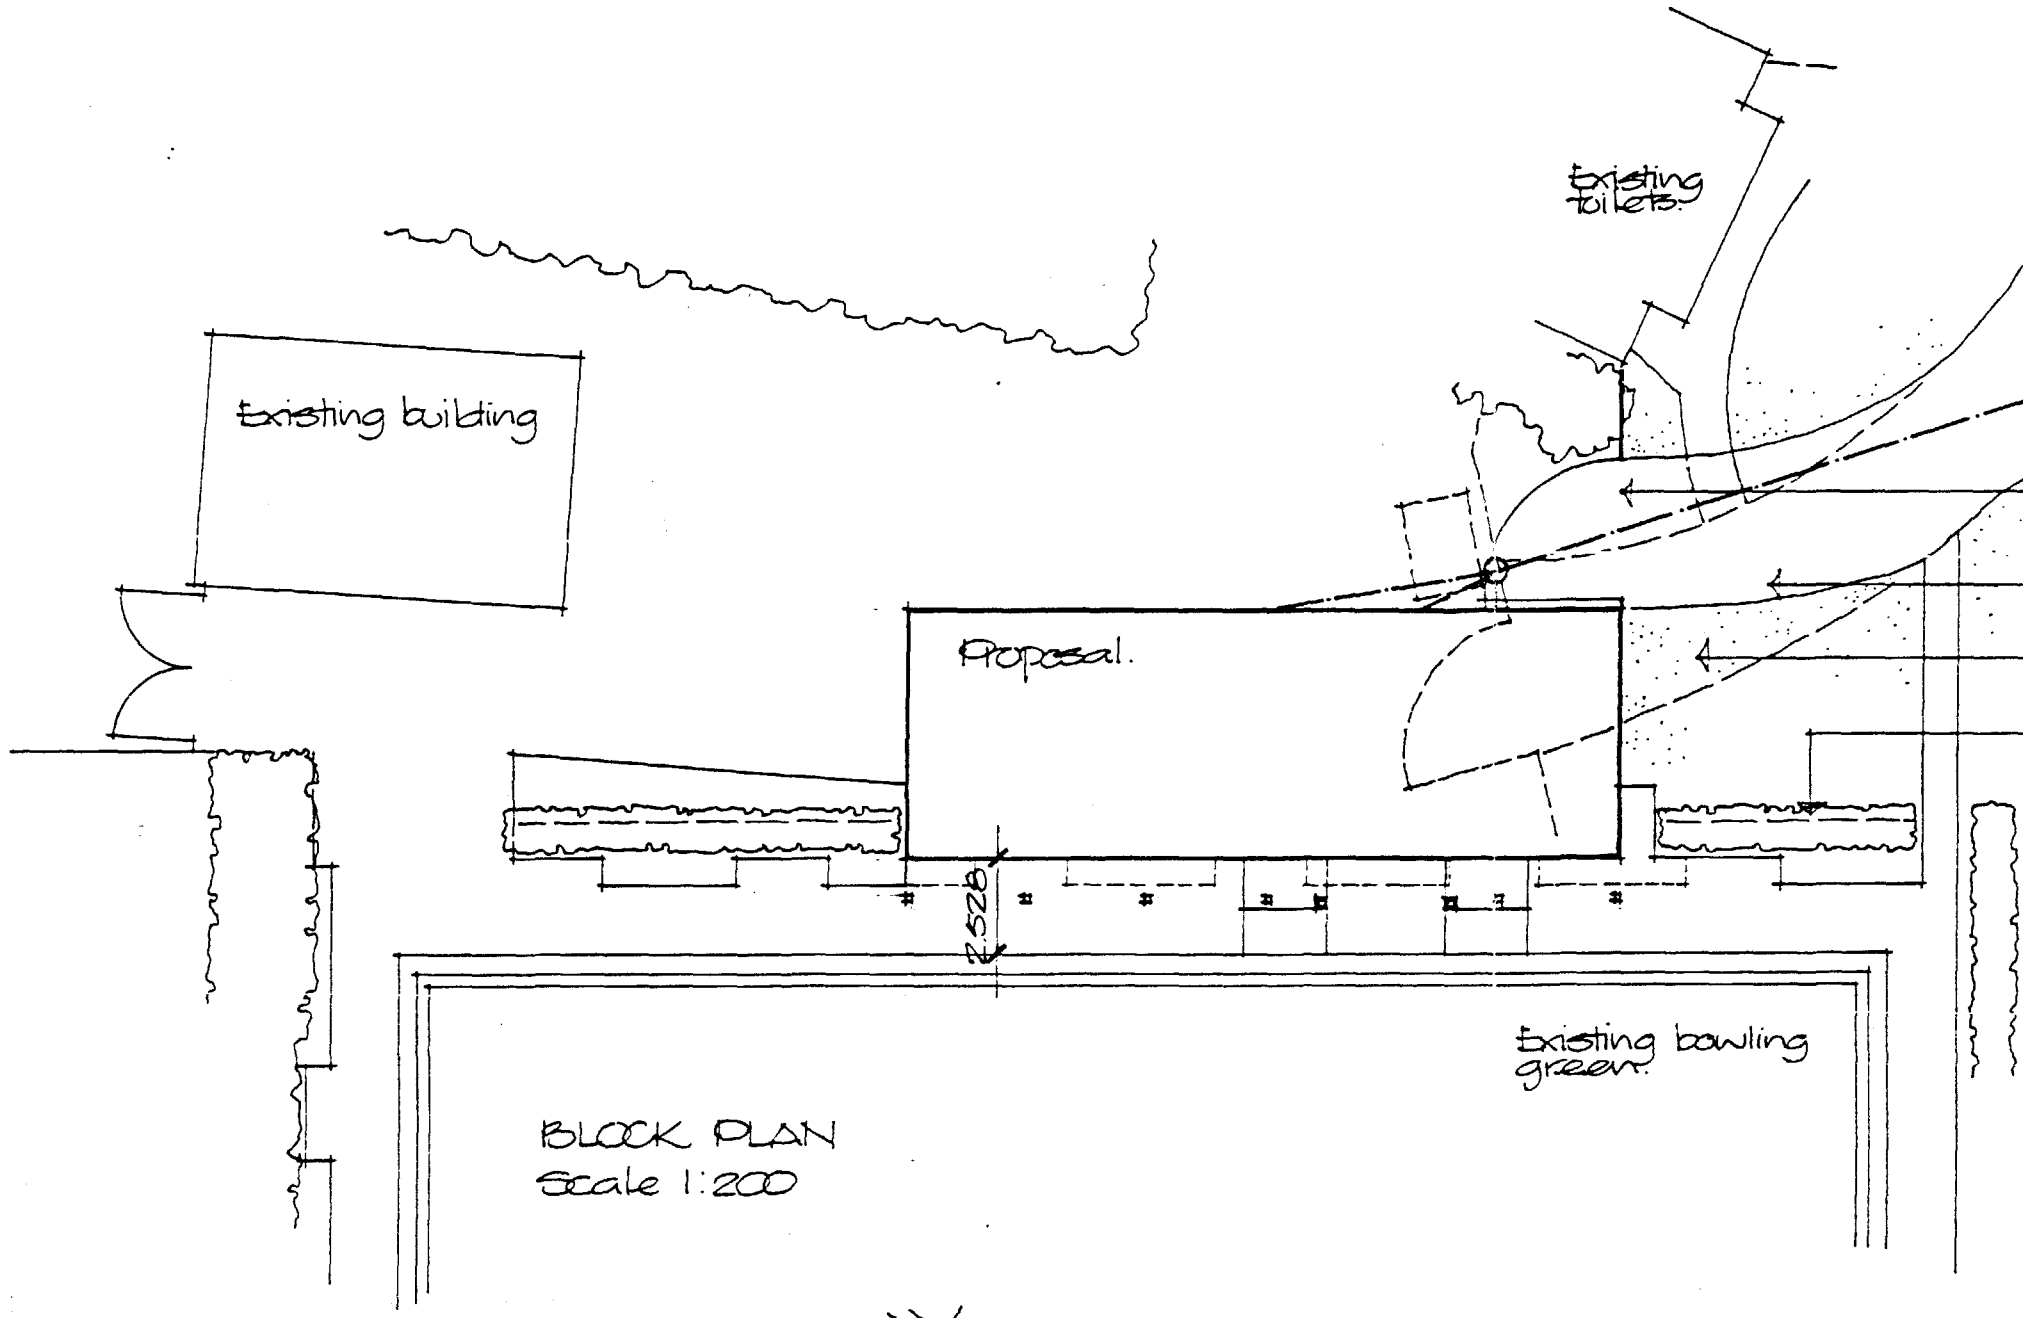

BLOCK PLAN
Scale 1:200

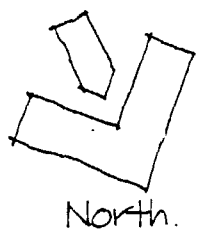

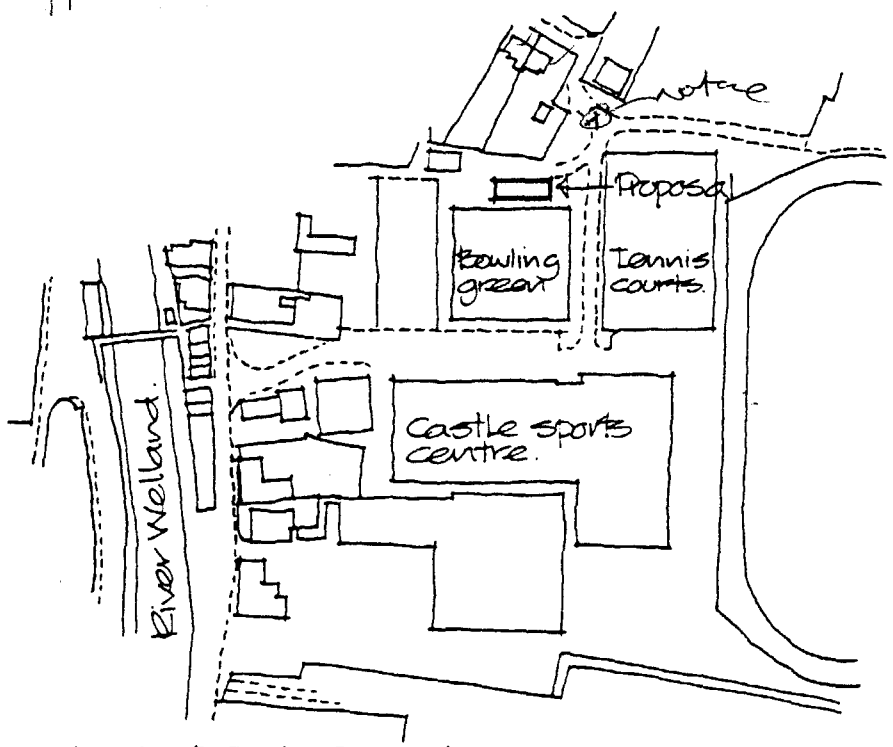

LOCATION PLAN
Scale 1:2500

SOUTH HOLLAND DC
HOUSING & PLANNING
23 JUN 1995
Ref: 0056/95

Project:

PROPOSED NEW BOWLS CLUB PAVILION
CASTLE CENTRE, SPALDING.

SITE PLANS.

Client:

CASTLE BOWLS CLUB

ALAN HORNSBY
ARCHITECTURAL SERVICES

'Little Acre'
Peak Hill, Cowbit,
Spalding, Lincs. PE12 6AW
Tel. Holbeach (01406) 380591


Scale

Date June 95

Drg. no. 95/20/04


AM ADMEL 23

Do not scale off this drawing.
All site dimensions to be checked before work commences.

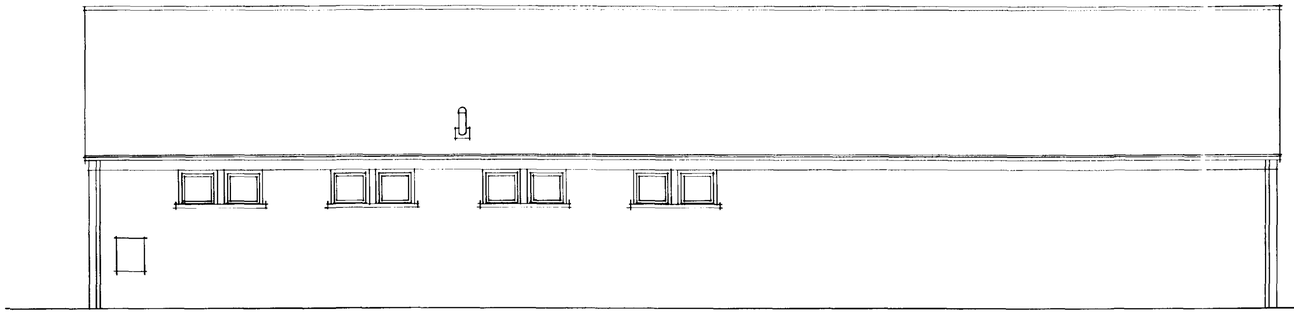


SOUTH ELEVATION

All windows and external door frames and doors to be constructed of wood effect U.P.V.C., in colour to be confirmed.

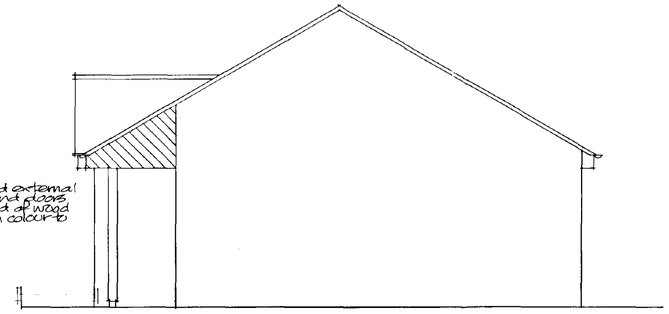

WEST ELEVATION

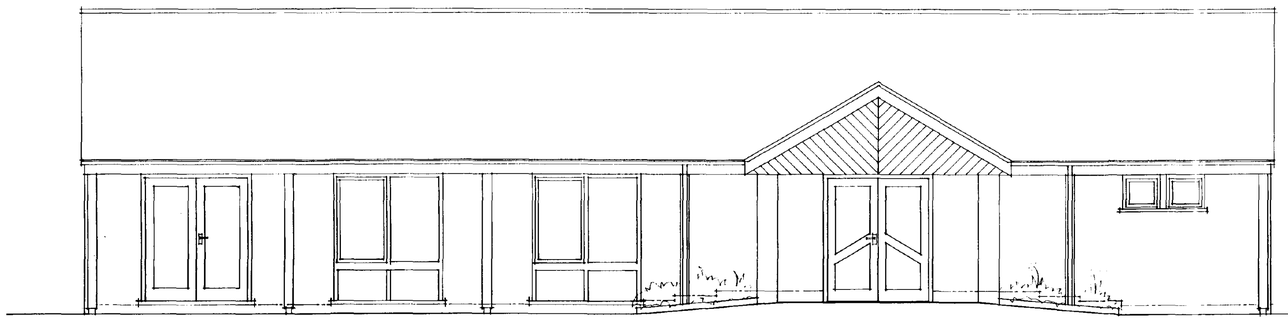

NORTH ELEVATION


Roof finish to be Redland Regent Mk. II interlocking concrete tiles colour Tudor brown. Roof pitch to be 30°.

Entrance gable and small sections of end gables to be clad in T and G and V jointed coloured boarding installed at 45° Dark brown stain/preservative finish


Boxed ends to boarded fascia all to be finished with stain/preservative to match other boarding. Colour to be confirmed.


U.P.V.C. gutters and downpipes to be colour brown.

Facing brickwork to match Castle sports complex brickwork. Type/colour to be confirmed.

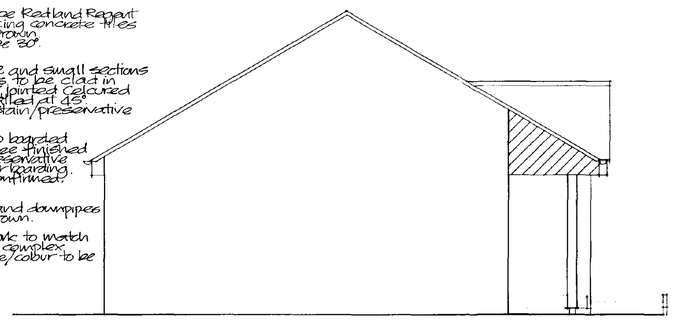

EAST ELEVATION

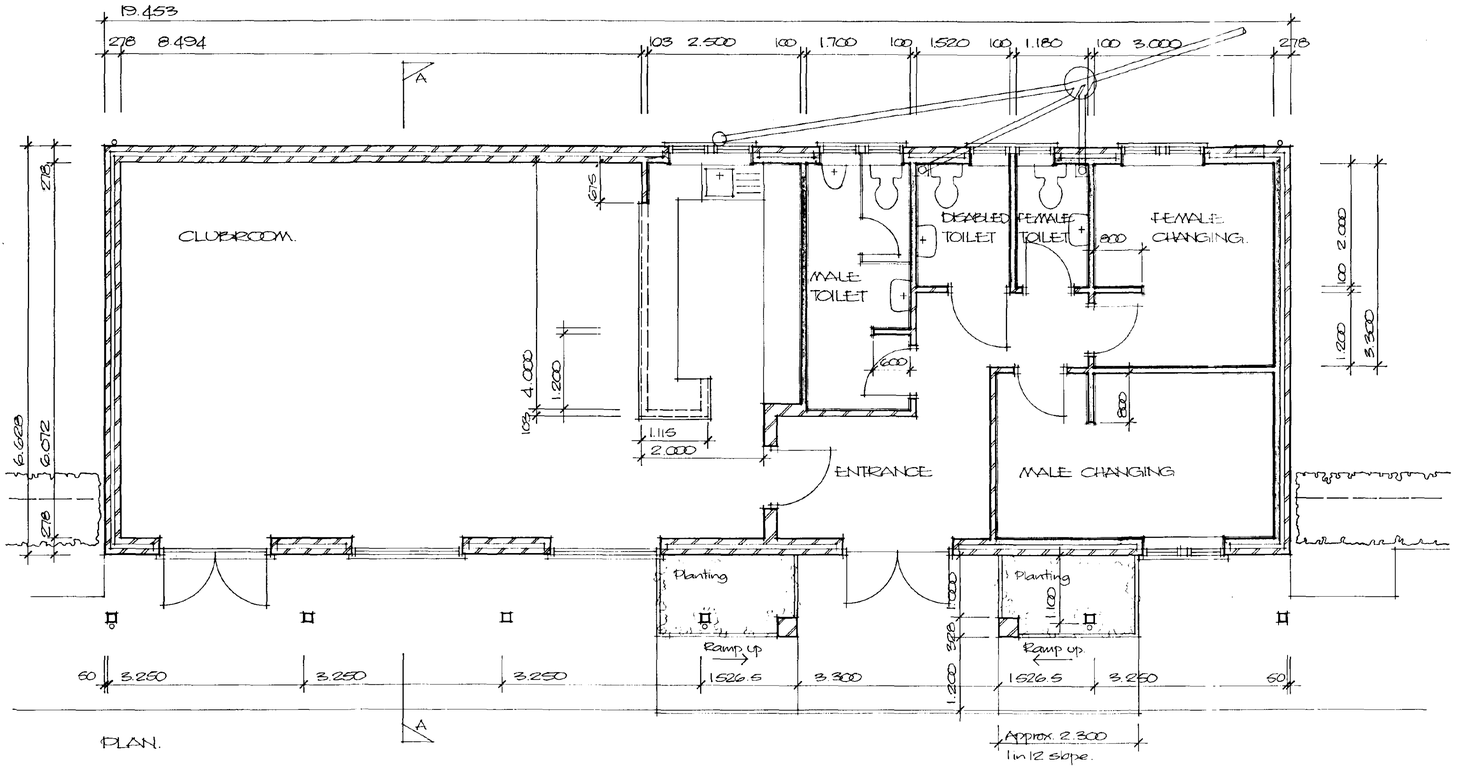

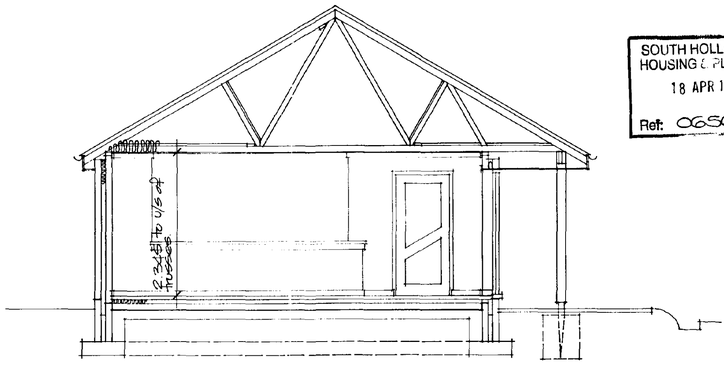

SECTION A-A

SOUTH HOLLAND HOUSING & PLANS
18 APR 1996
Ref: 0656/95

APPROVED PLAN
Ref. A1

Project
PROPOSED NEW BOWLS CLUB PAVILION
CASTLE CENTRE, SPALDING.

PLANS AS PROPOSED.

ALAN HORNSBY
ARCHITECTURAL SERVICES
'Little Acre'
Peak Hill, Cowbit,
Spalding, Lincs. PE12 6AW
Tel. Holbeach (01406) 380591

Client
CASTLE BOWLS CLUB


Scale 1:50
Date June 95

Drg no.
95/20/03A


Amendment
'A' 16.4.96 General design changes.

AM AUMEL 270


Do not scale off this drawing.
All site dimensions to be checked before work commences.

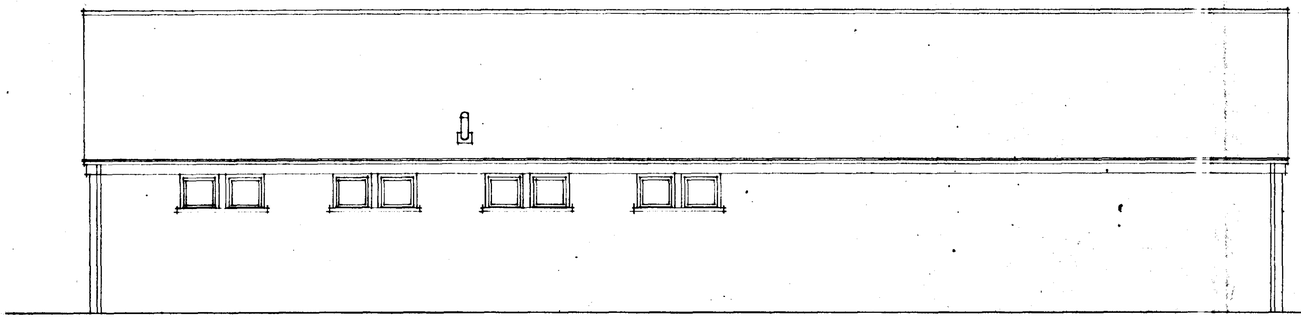

SOUTH ELEVATION

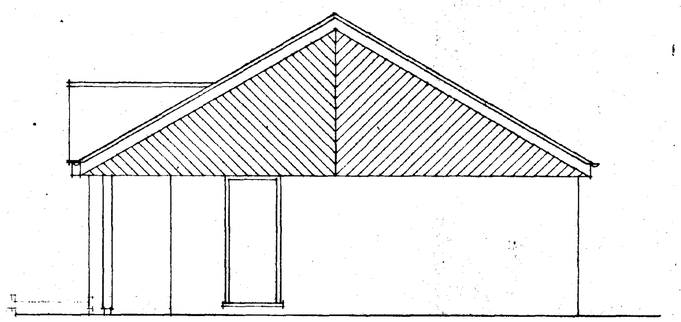

WEST ELEVATION

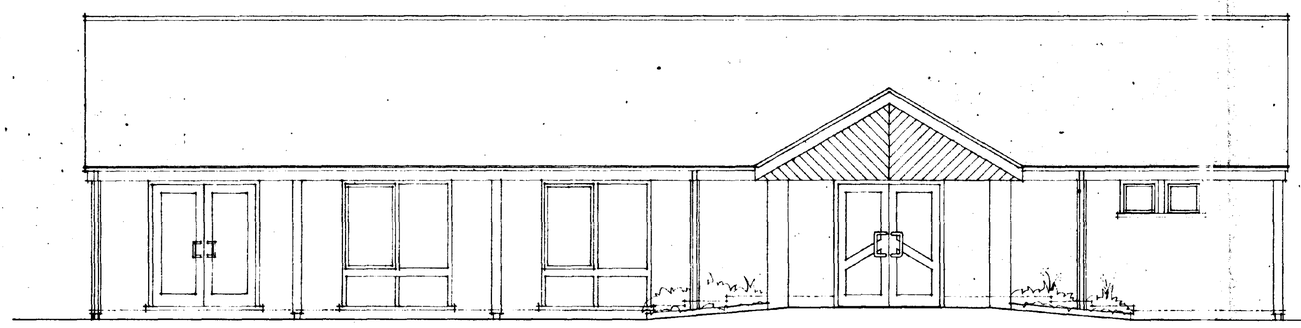

NORTH ELEVATION


Roof finish to be Redland Regent Mk. II interlocking concrete tiles colour Tudor brown. Roof pitch to be 30°

Gables to be clad in Tanalised and V jointed Calcined boarding with dark brown stain preservative finish. Boarding to be installed at 45°


All external joinery including window and door frames/doors to be finished in dark brown stain/preservative in shade to be confirmed.

UPVC. gutters and downpipes to be colour brown.


Facing brickwork to match Castle sports complex brickwork. Type/colour to be confirmed.

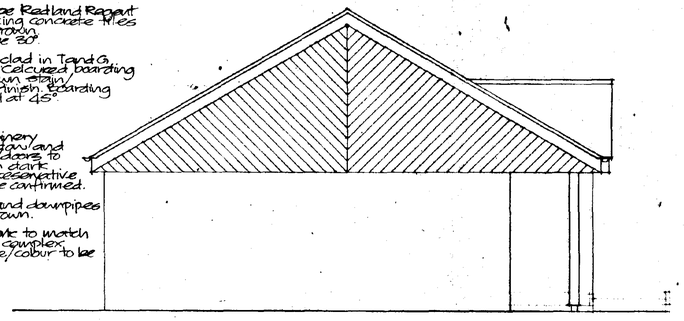

EAST ELEVATION

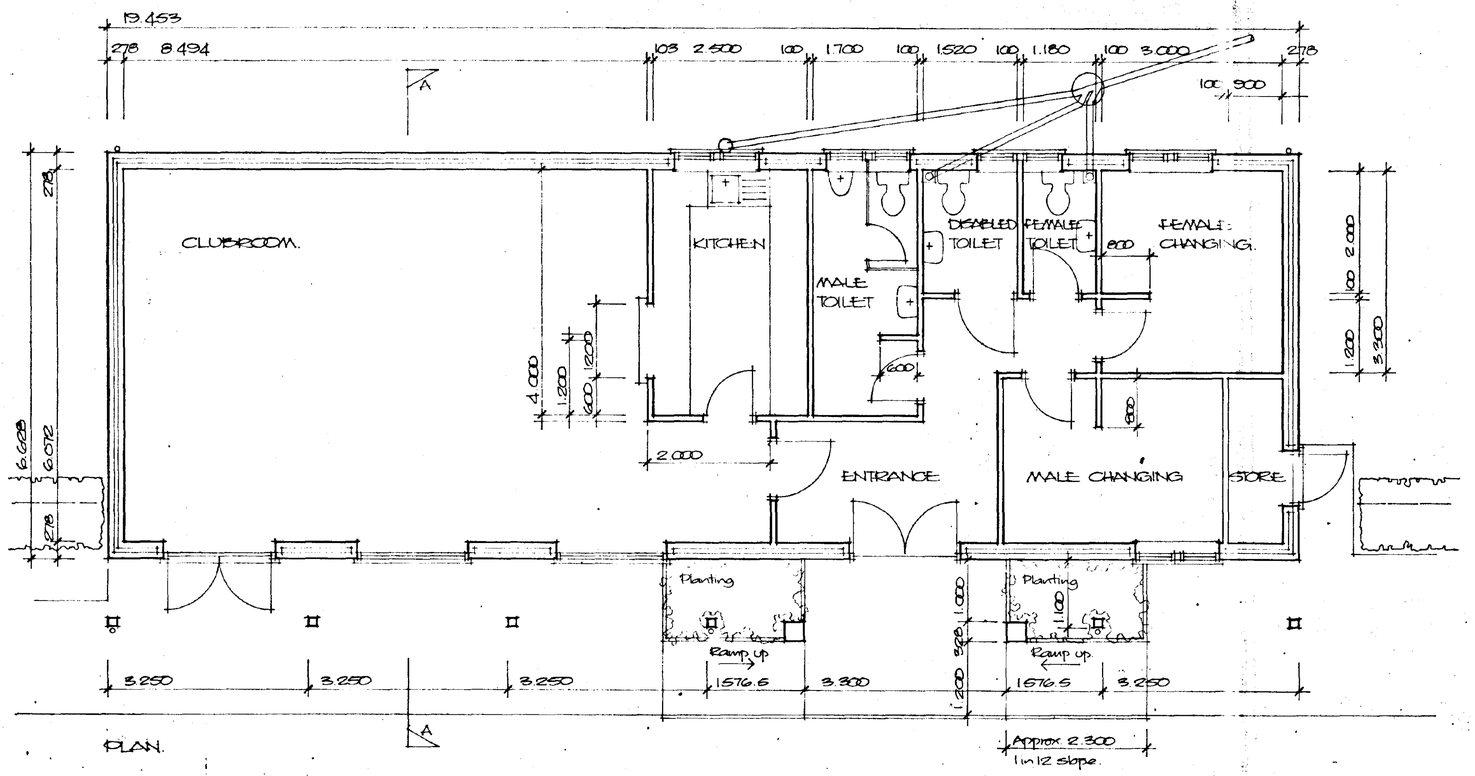

PLAN.

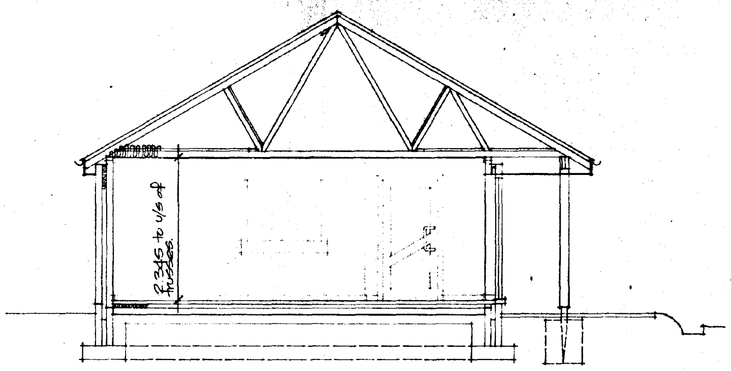

SECTION A-A

DETERMINED PLAN
SOUTH HOLLAND DC HOUSING & PLANNING
23 JUN 1995
Ref: 0656/95

Project
PROPOSED NEW BOWLS CLUB PAVILION
CASTLE CENTRE, BRALDING.

PLANS AS PROPOSED.

ALAN HORNSBY
ARCHITECTURAL SERVICES
'Little Acre'
Peak Hill, Cowbit,
Spalding, Lincs. PE12 6AW
Tel. Holbeach (01406) 380591


Client
CASTLE BOWLS CLUB

Scale 1:50
Date June 95


Drg. no.
95/20/03

AM ADMEL 230

SOUTH HOLLAND DISTRICT COUNCIL
HOUSING
18 APR 1995
Ref: 0656/95

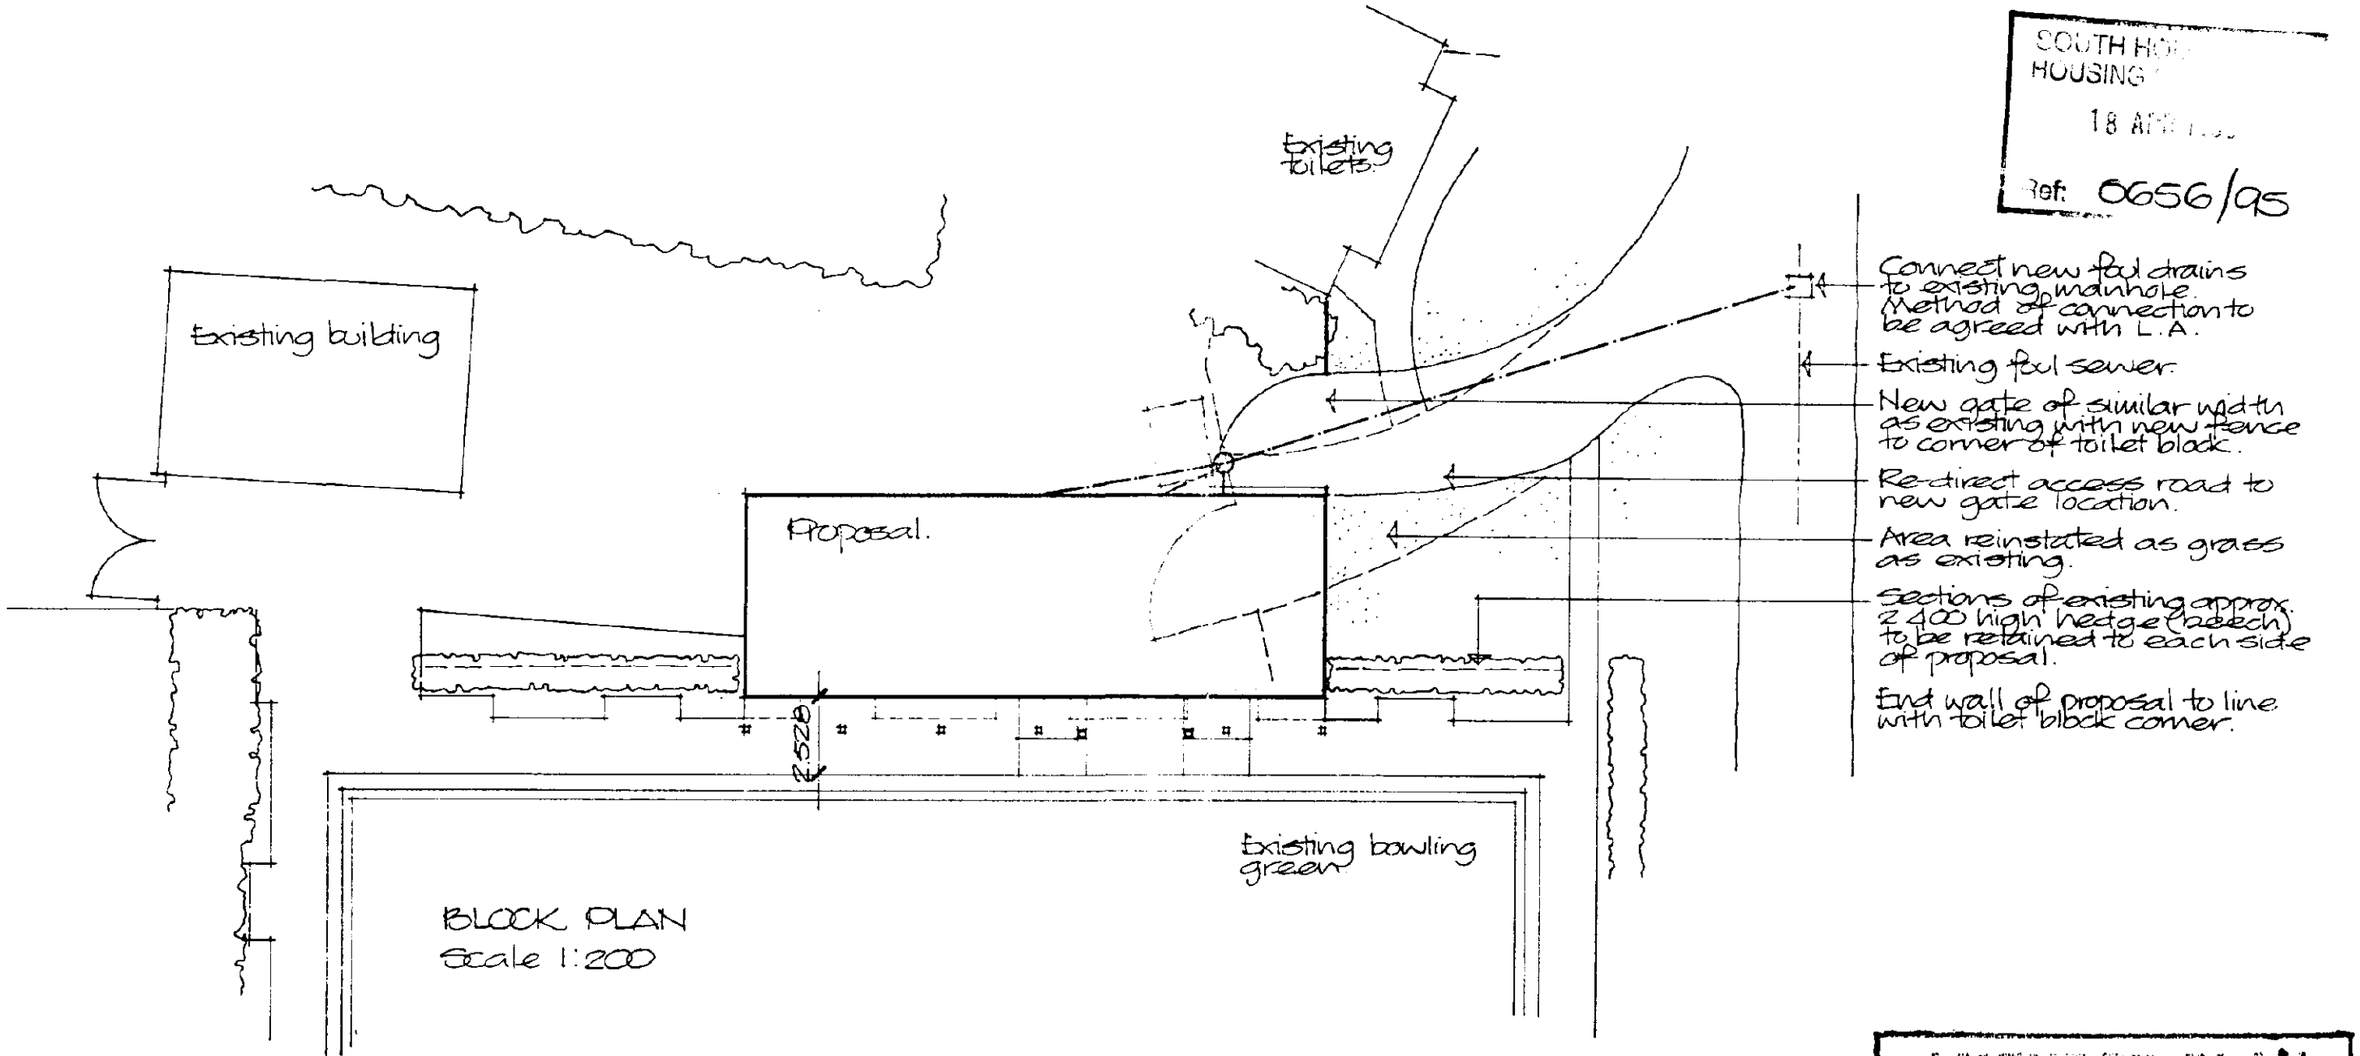

BLOCK PLAN
Scale 1:200

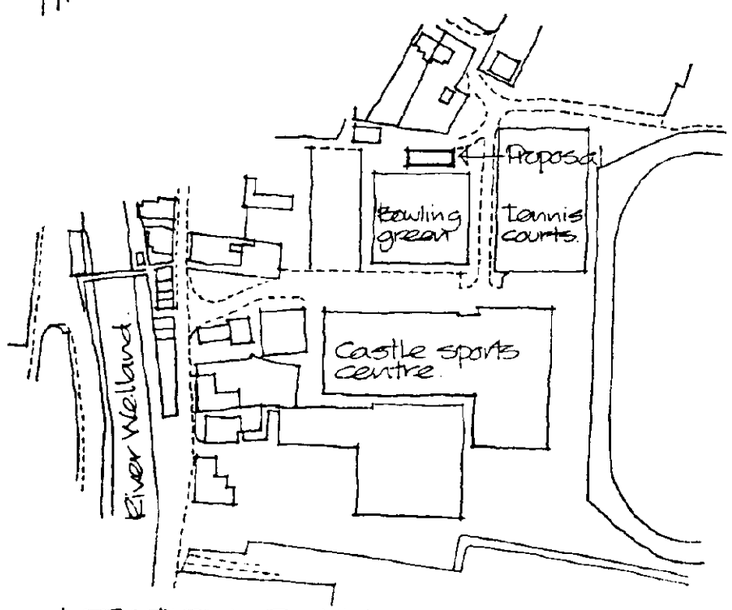

LOCATION PLAN
Scale 1:2500

North.

AMENDED PLAN
Ref. A1

Project
PROPOSED NEW BOWLS CLUB PAVILION
CASTLE CENTRE, SPALDING.

SITE PLANS.

ALAN HORNSBY
ARCHITECTURAL SERVICES
'Little Acre'
Peak Hill, Cowbit,
Spalding, Lincs. PE12 6AW
Tel. Holbeach (01406) 380591

Client
CASTLE BOWLS CLUB

Scale

Date June 95

Dwg. No.
95/20/04A