
Drawing No: P001

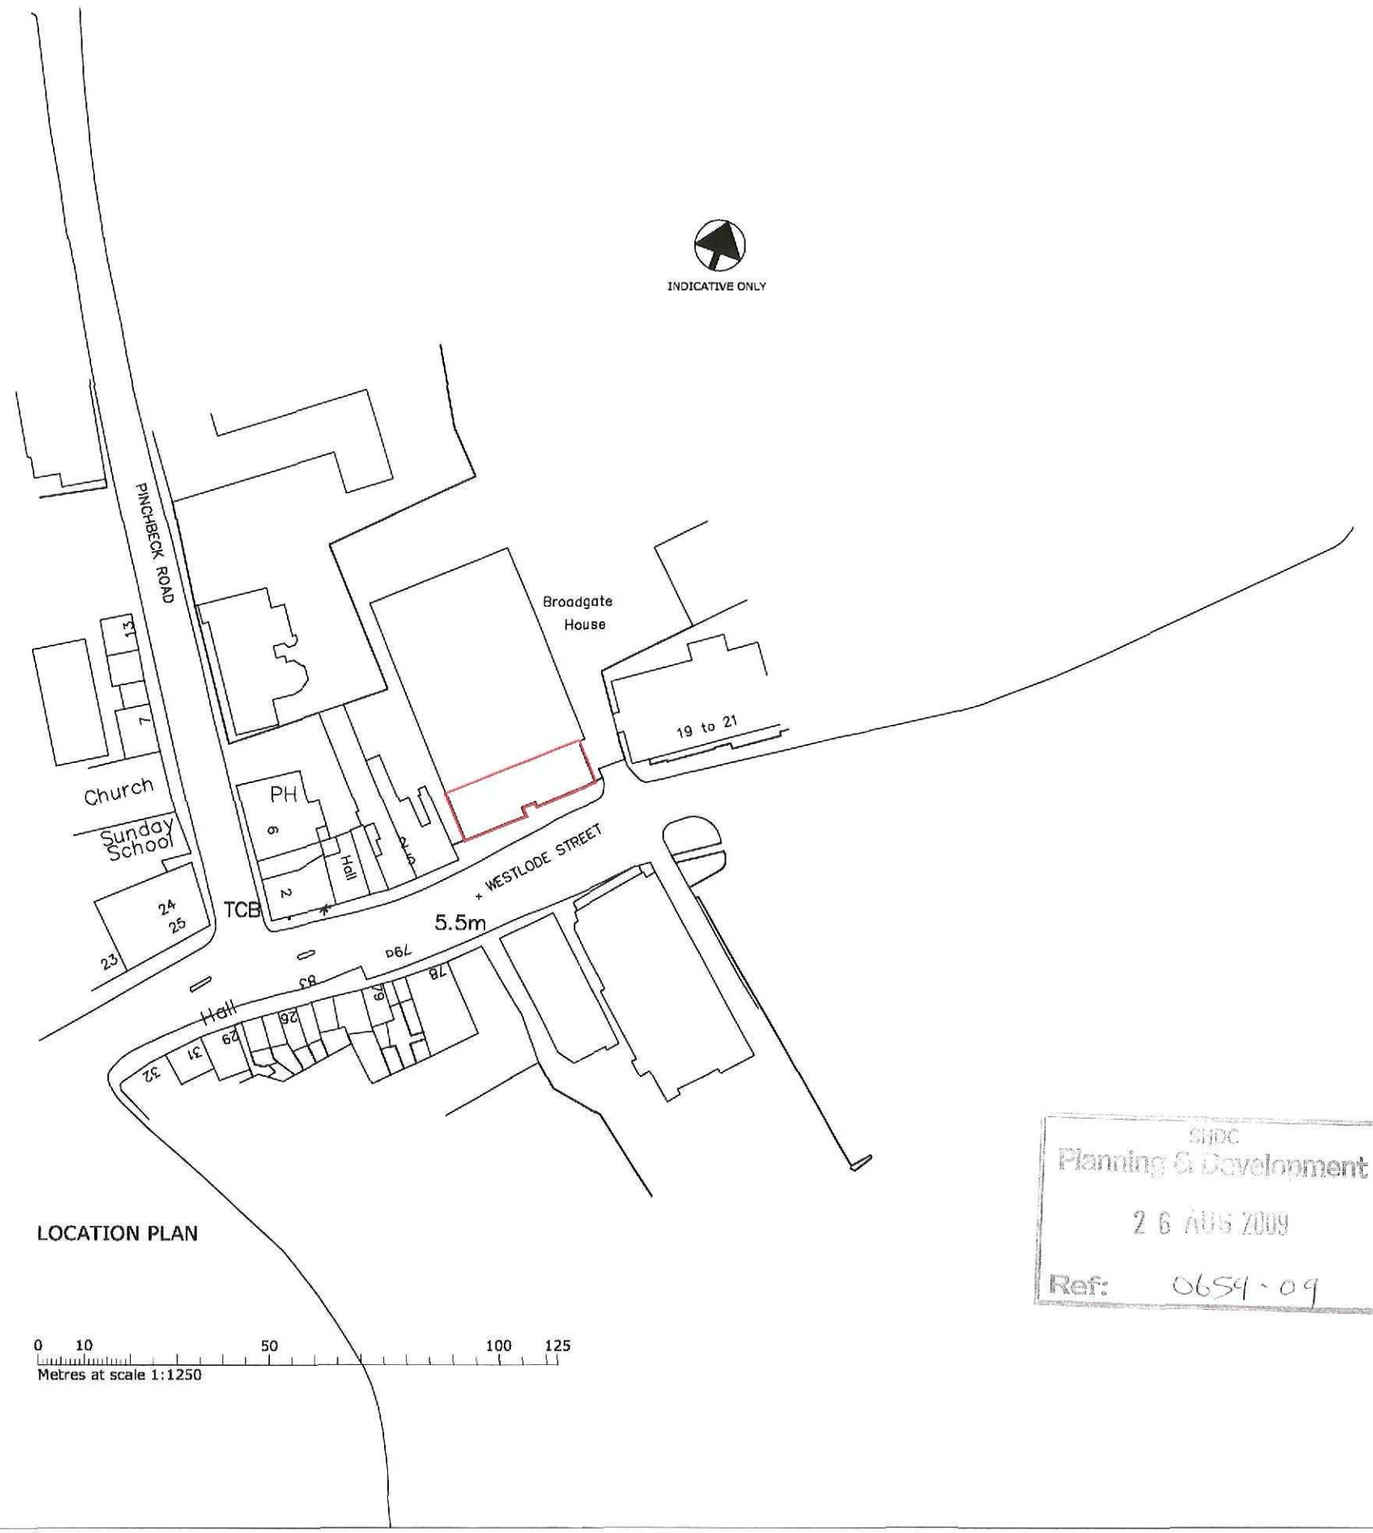

LOCATION PLAN

0 10 50 100 125
Metres at scale 1:1250

SHDC
Planning & Development
26 AUG 2009
Ref: 0659-09

Telereal Trillium

Spalding

JCP AID Project
Location Plan


Drawing status:	Planning
Cad reference:	8737-012-P001
Drawn:	AT
Team:	CW
Date:	25/08/2009
Scale:	1:1250 at A3
Project no:	8737-012
Revision:	#
Drawing no:	**P001**

Architects | Planners
STEPHEN GEORGE & PARTNERS
170 London Road
Leicester LE2 1ND
t: 0116 247 0557 f: 0116 254 1095
www.stephengeorge.co.uk

This drawing, the works and concepts depicted are copyright of Stephen George & Partners and may not be reproduced or made use of, either directly or indirectly without express written consent. All heights, levels, sizes and dimensions to be checked on site before any work is put to hand.

Drawing No: P002

INDICATIVE ONLY

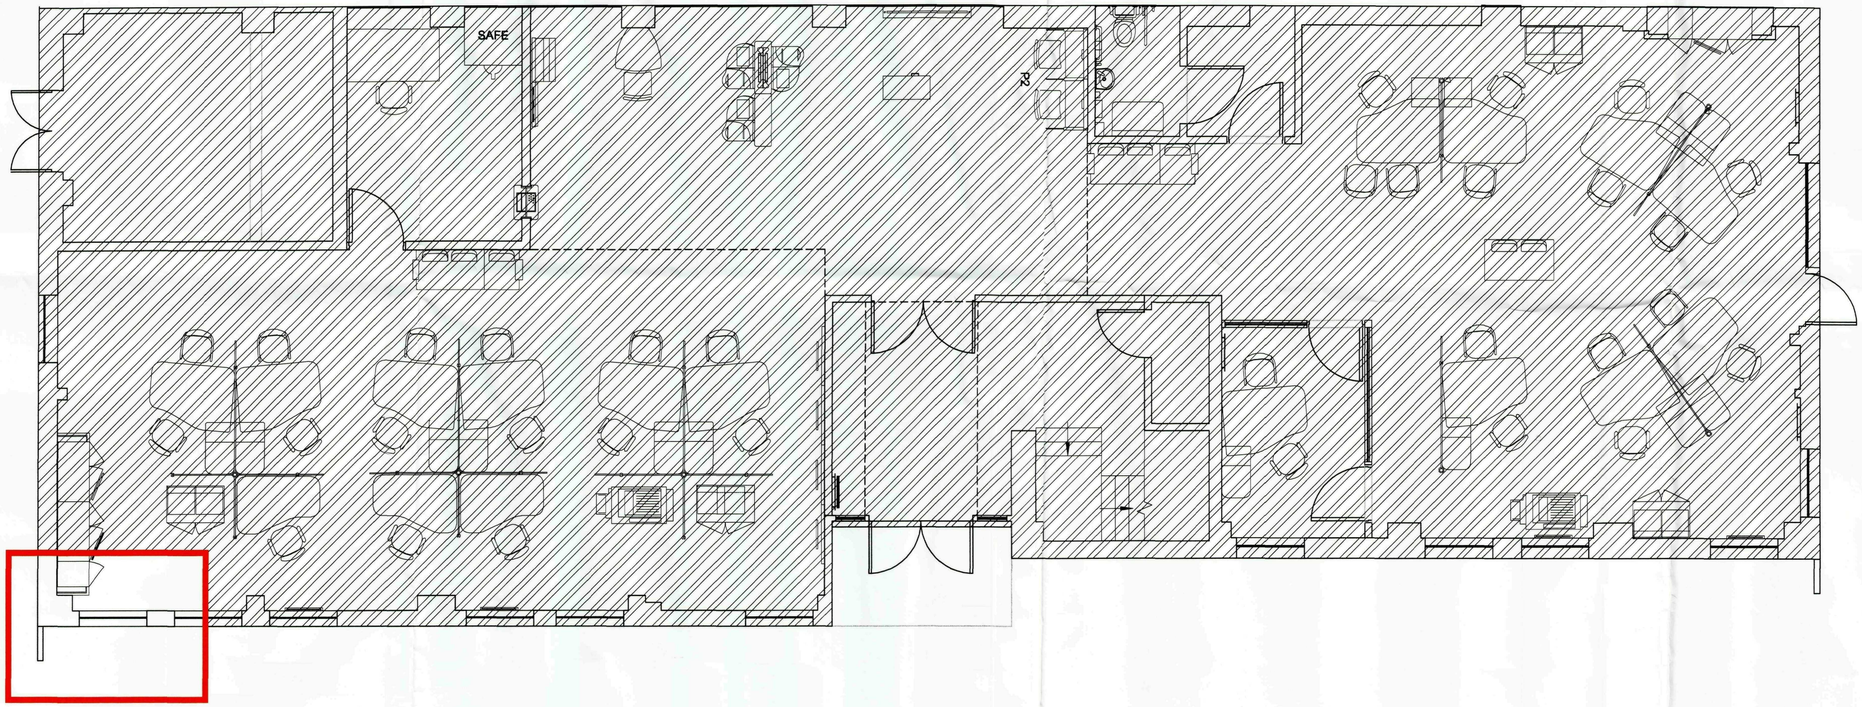

WESTLODE STREET

SITE PLAN

0 1 5 10

Metres at scale 1:100

SHDC
Planning & Development
2 6 AUG 2009
Ref: 0659/09

Telereal Trillium

Spalding

JCP AID Project
Site Plan

Drawing status:	Planning
Cad reference:	8737-012-P002
Drawn:	AT
Team:	CW
Date:	25/08/2009
Scale:	1:100 at A1
Project no:	8737-012
Revision:	-

Drawing no: P002

Architects | Planners

STEPHEN GEORGE & PARTNERS

170 London Road
Leicester, LE2 1ND


t: 0116 247 0557 f: 0116 254 1095
www.stephengeorge.co.uk

This drawing, the works and concepts depicted are copyright of Stephen George & Partners and may not be reproduced or made use of, either directly or indirectly without express written consent. All heights, levels, sizes and dimensions to be checked on site before any work is put to hand.


Drawing No: P003




EXISTING ELEVATION

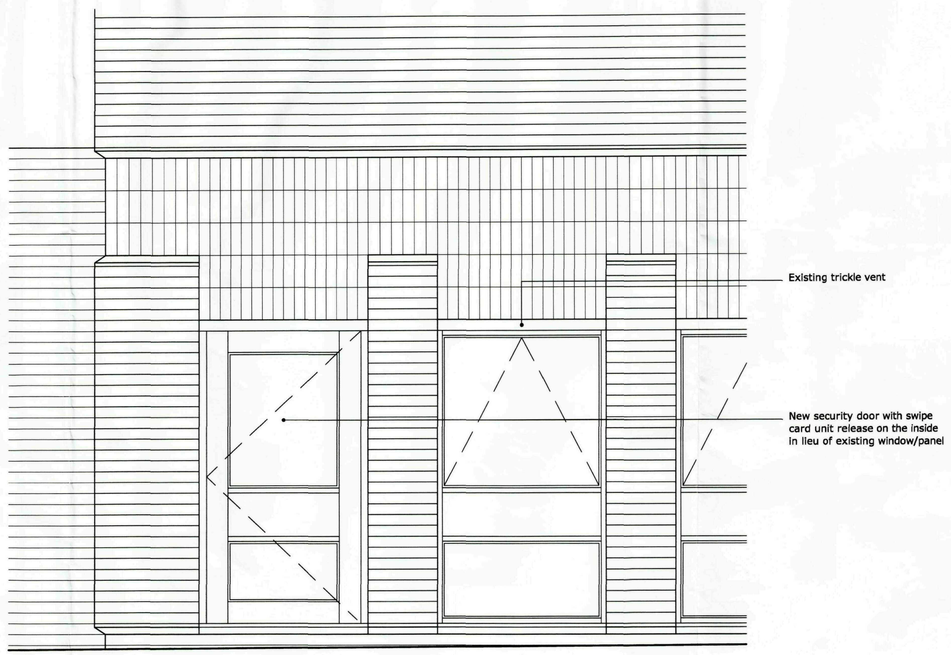

PROPOSED ELEVATION

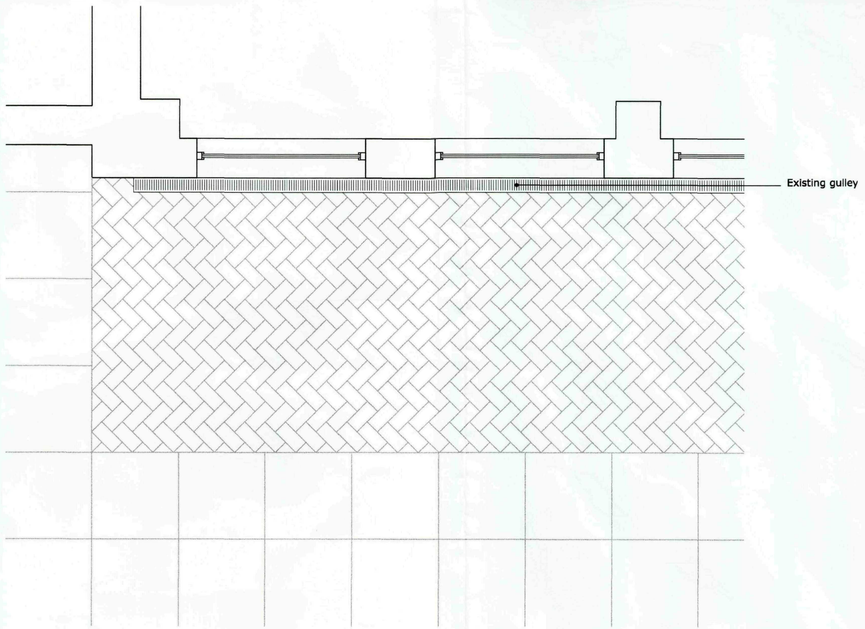

EXISTING PLAN

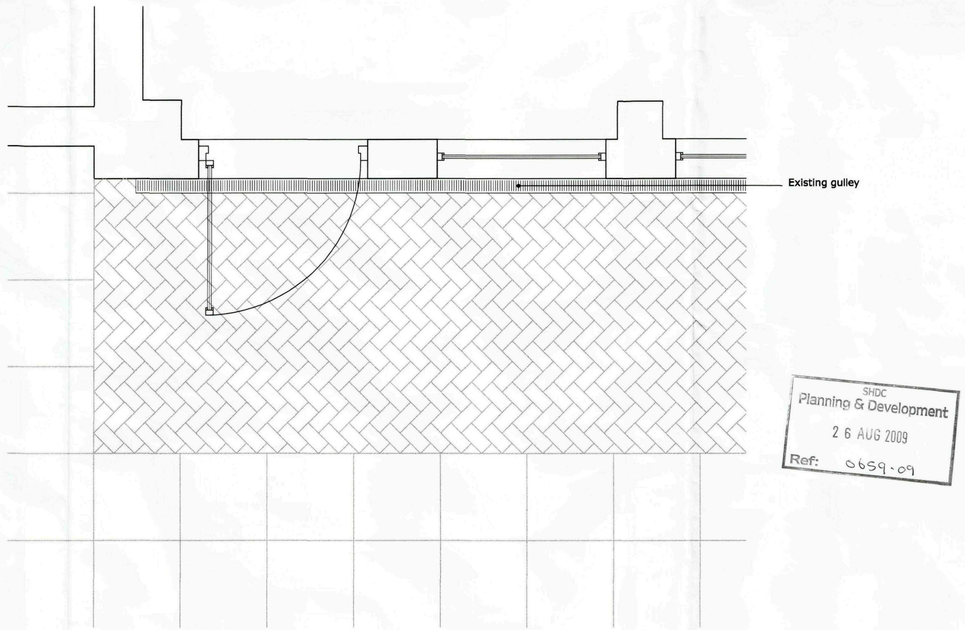

PROPOSED PLAN



SHDC
Planning & Development
26 AUG 2009
Ref: 0659-09

Telereal Trillium

Spalding

JCP AID Project
Proposed Entrance

Drawing status:	Planning
Cad reference:	8737-012-P003
Drawn:	AT
Team:	CW
Date:	25/08/2009
Scale:	1:20 at A1
Project no:	8737-012
Revision:	-

Drawing no: P003

Architects | Planners

STEPHEN GEORGE & PARTNERS

170 London Road
Leicester, LE2 1ND

t: 0116 247 0557 f: 0116 254 1095
www.stephengeorge.co.uk

This drawing, the works and concepts depicted are copyright of Stephen George & Partners and may not be reproduced or made use of, either directly or indirectly without express written consent. All heights, levels, sizes and dimensions to be checked on site before any work is put to hand.