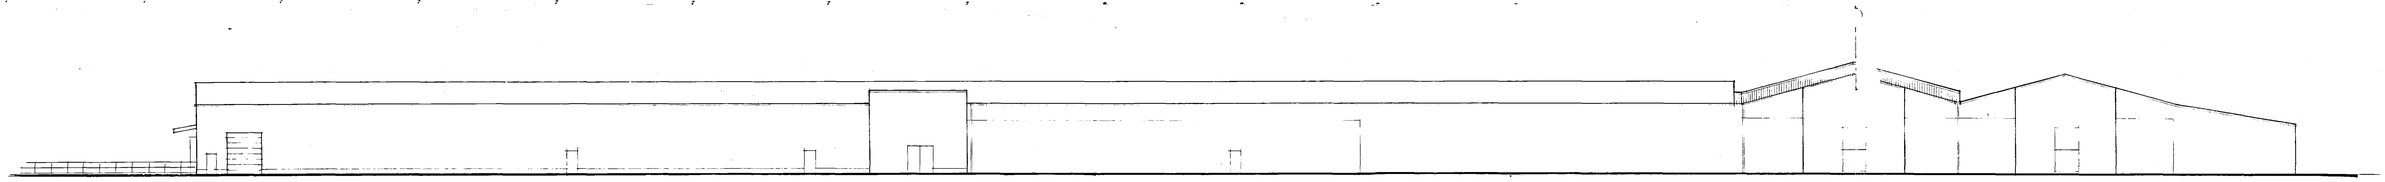

NORTH 1-200

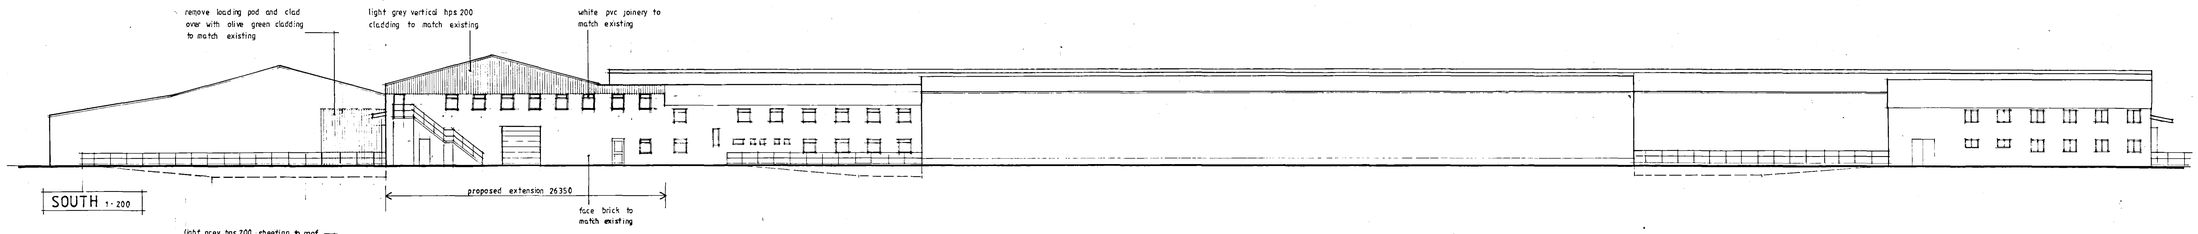

SOUTH 1-200

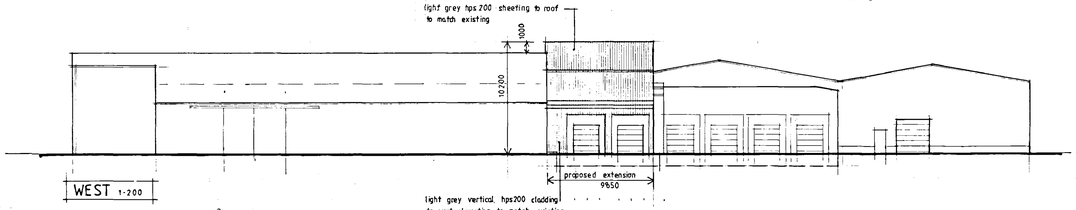

WEST 1-200

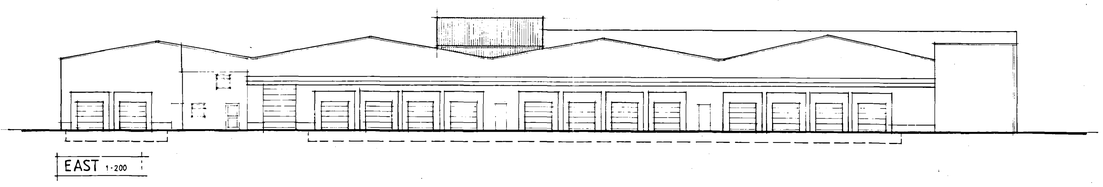

EAST 1-200

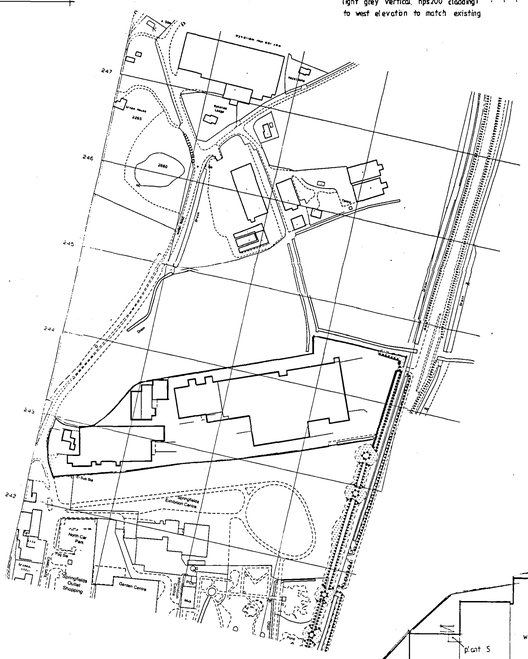

LOCATION PLAN 1-2500

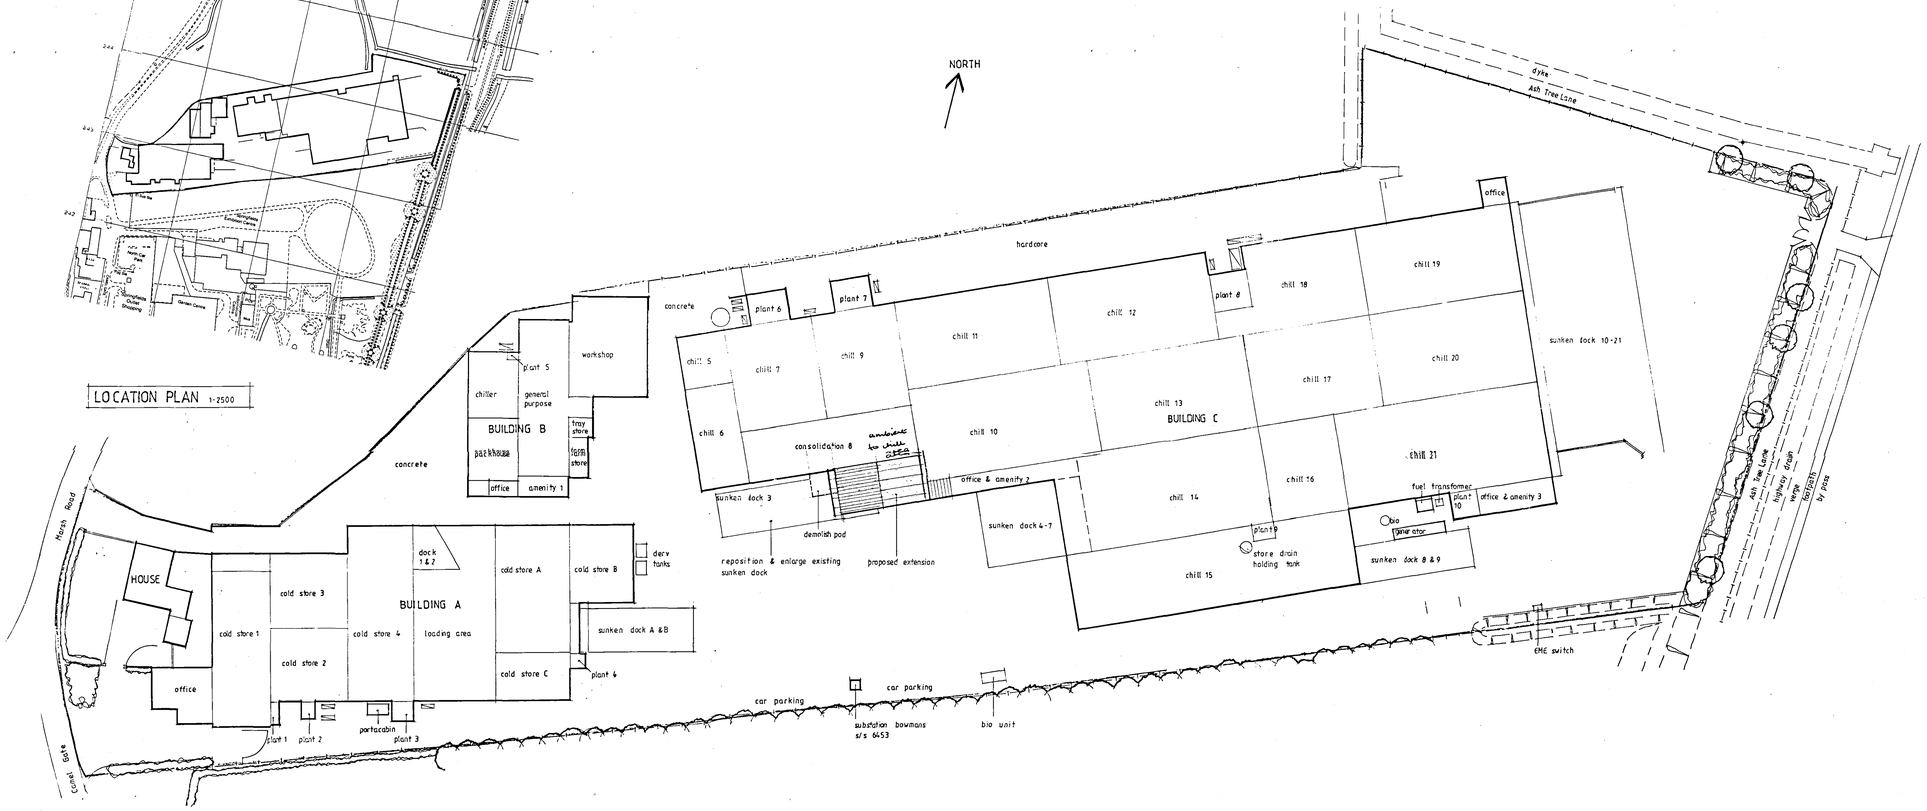

SITE PLAN scale 1-500

SHDC
Planning & Development
- 5 JUN 2008
Ref: 0664/08

DETERMINED PLAN

Contractor To Check All Dimensions On Site Before Work Commences.

Rev.	Date.	Init.	Revision Details.
A			Add 1-2500 Location Plan

R. BOOR DRAUGHTSMAN
26 Fengate
Moulton Chapel
Spalding
Lincolnshire
PE12 0XL
Phone & Fax:
01406 380279

Project.
T. F. BOWMAN & SON.
THE GABLES, CAMELGATE, SPALDING

Drawing.
SITE PLAN

Scale. 1-500

Drawing. No. 3334-1

Drawn.

Date.

Rev. A