

Planning & Development
12 AUG 2010
Ref: 0669-10

Site Location Plan

Scale 1:1250

remway Design Ltd
2nd Floor - 5B Sheepmarket
Spalding
PE11 1BH
Tel: 01775 768 921
e-mail: enquiries@remwaydesign.co.uk

Site :
15 Cley Hall Drive
Spalding

Client :
Mrs K Cusack

Date : *****
Scale : as noted

Drawing No:
1932-01



Site Block Plan

Scale 1:250

remway Design Ltd
2nd Floor - 5B Sheepmarket
Spalding
PE11 1BH
Tel: 01775 768 921
e-mail: enquiries@remwaydesign.co.uk


Site :
15 Cley Hall Drive
Spalding

Client :
Mrs K Cusack

Date : *****
Scale : as noted

Drawing No:
1932-02

Contractor to check all Dimensions on site prior to ordering materials / commencing work.Do Not Scale from this Drawing - If in doubt then please ask

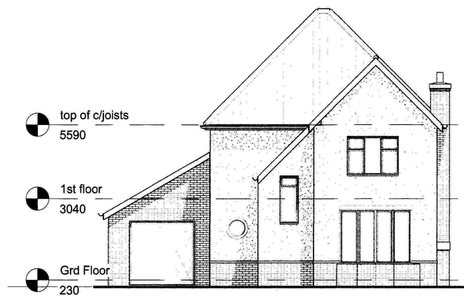


2 Front Elevation
1 : 100




3 Side 2 Elevation
1 : 100




4 Rear Elevation
1 : 100

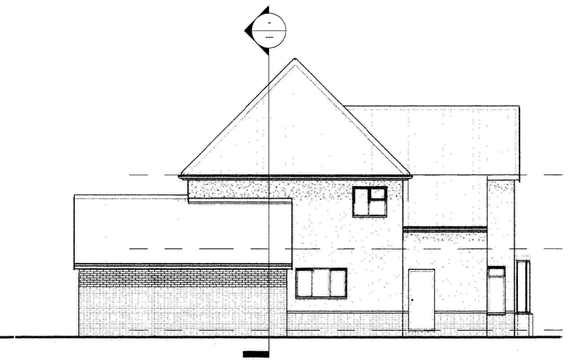


5 Side Elevation
1 : 100

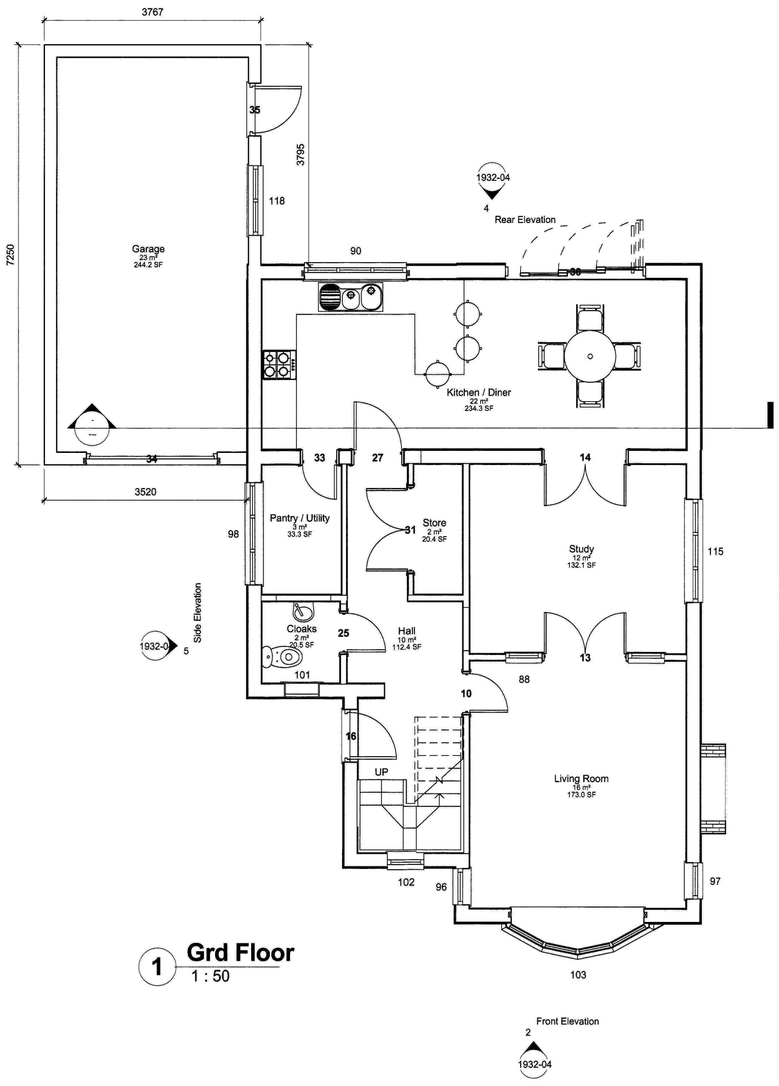

1 Grd Floor
1 : 50

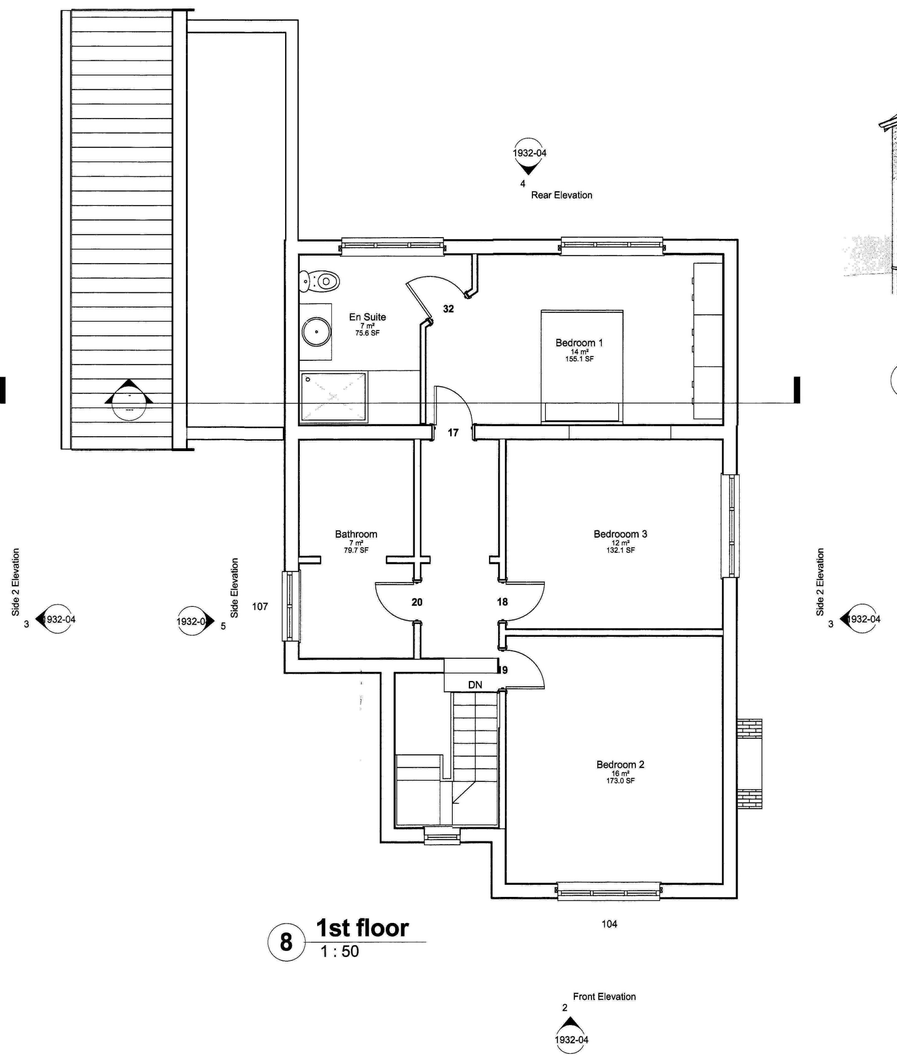

8 1st floor
1 : 50

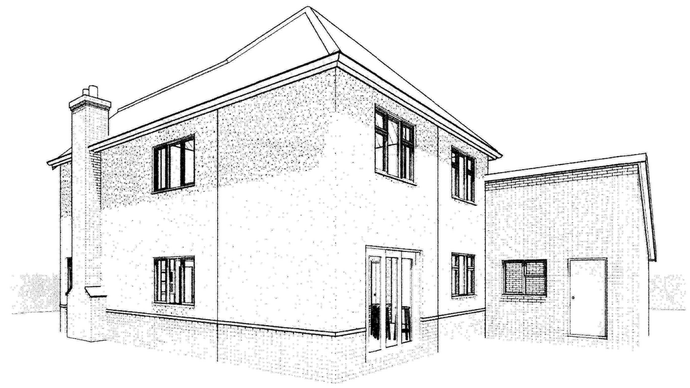

6 3D View 1

Ref: 0661 - 10

GENERAL CONDITIONS
Contractors are responsible for checking all dimensions on site when work commences and before ordering any materials.Any discrepancies should be brought to the attention of the Client for remedial action before commencing further.
All materials not specified to be of a standard suitable for the work proposed and be fit for purpose.All work to be in accordance with good building practise and all necessary BS codes for Workmanship on Building Sites.

Revisions

Client:
Mr J Cusack

Site:
Extension at 15 Cley Hall Drive, Spalding


Drg Title:
Proposed Plans

remway Design Ltd
2nd Floor - 5B Sheepmarket
Spalding
P E 1 1 1 B H
Tel : 01775 768 921
e-mail: enquiries@remwaydesign.co.uk

Drg Size	Drawing Number	Revision:
a1	1932-04	

Due to areas of the structure being covered, unexposed or otherwise inaccessible the notes / specifications of existing materials are subject to confirmation of site when it is feasible to expose the relevant areas of construction.

Contractor to check all Dimensions on site prior to ordering materials / commencing work.Do Not Scale from this Drawing - If in doubt then please ask

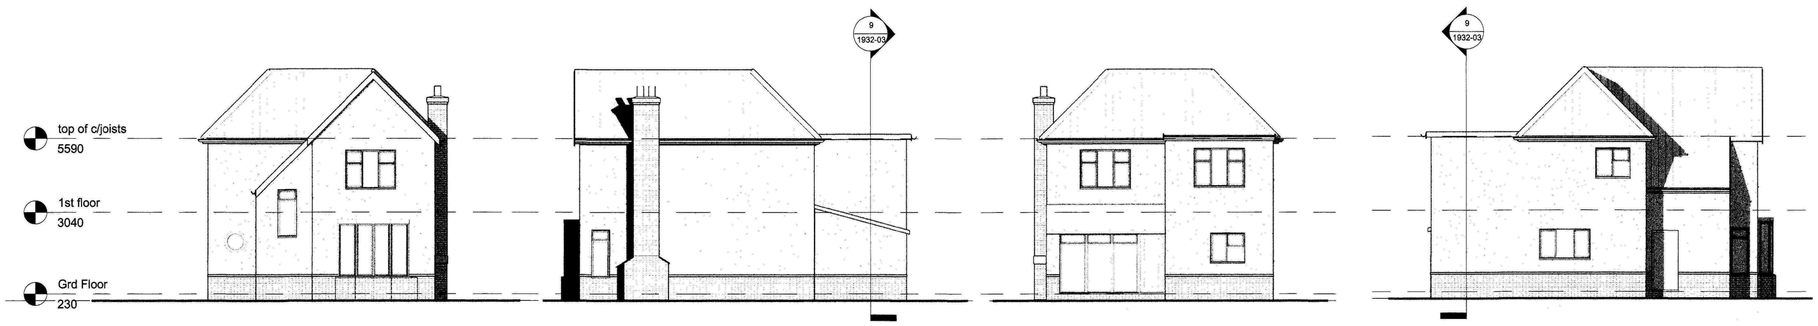


2 Front Elevation
1 : 100


3 Side 2 Elevation
1 : 100

4 Rear Elevation
1 : 100


5 Side Elevation
1 : 100

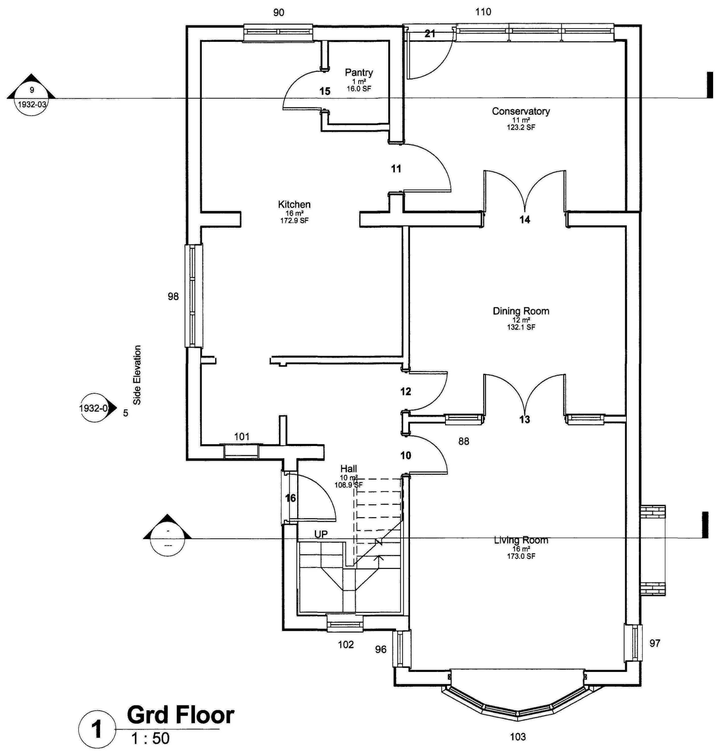


1 Grd Floor
1 : 50

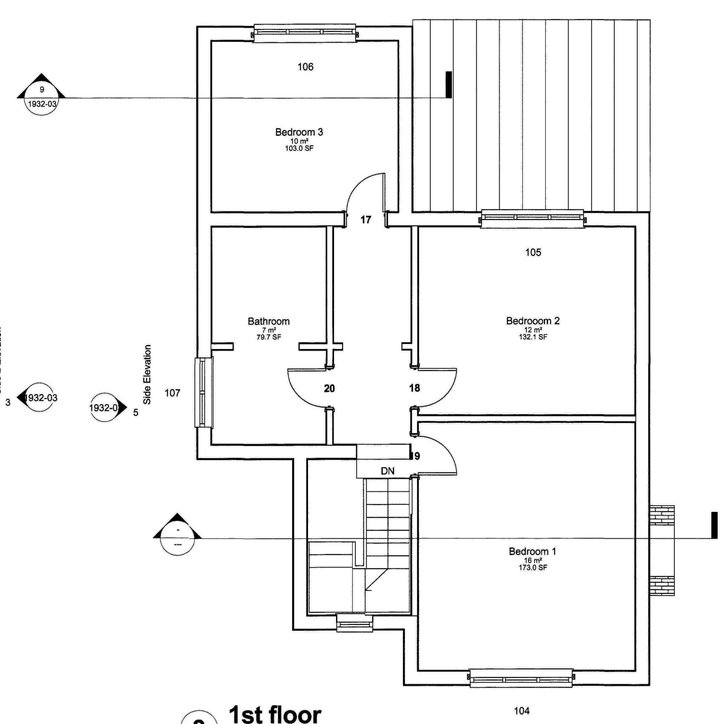

8 1st floor
1 : 50

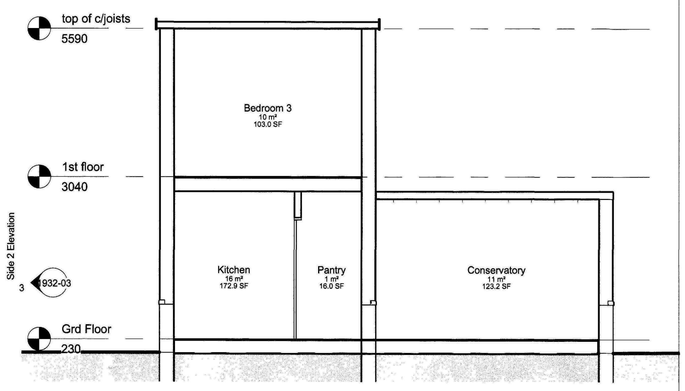

9 Section 1
1 : 50

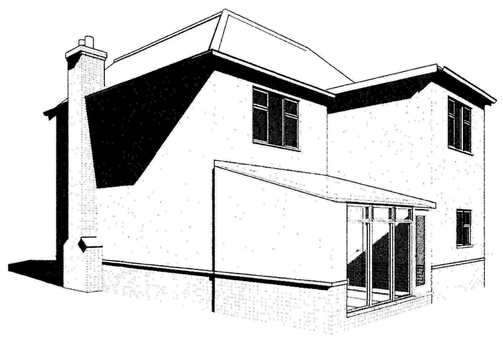

6 3D View 1



7 3D View 2

Due to areas of the structure being covered, unexposed or otherwise inaccessible the notes / specifications of existing materials are subject to confirmation of site when it is feasible to expose the relevant areas of construction.

Planning & Development
12 AUG 2015
Ref: 06691-10

GENERAL CONDITIONS
Contractors are responsible for checking all dimensions on site when work commences and before ordering any materials.Any discrepancies should be brought to the attention of the Client for remedial action before commencing further.
All materials not specified to be of a standard suitable for the work proposed and be fit for purpose.All work to be in accordance with good building practise and all necessary BS codes for Workmanship on Building Sites.

Revisions

Client:
Mr J Cusack

Site:
Extension at 15 Cley Hall Drive, Spalding

Drg Title:
Existing Plans

remway Design Ltd
2nd Floor - 5B Sheepmarket
Spalding
P E 1 1 1 B H
Tel : 01775 768 921
e-mail: enquiries@remwaydesign.co.uk

Drg Size	Drawing Number	Revision:
a1	1932-03	