

DWG. No. 3091 - 001 | ISSUE

ALL DIMENSIONS IN mm DO NOT SCALE : IF IN DOUBT ASK


COPYRIGHT
THIS DRAWING IS PRIVATE AND CONFIDENTIAL AND IS SUPPLIED ON THE EXPRESS CONDITION THAT IT IS NOT TO BE USED FOR ANY PURPOSE OR COPIED OR COMMUNICATED TO ANY THIRD PARTY WITHOUT THE PERMISSION OF PODDINGTONS

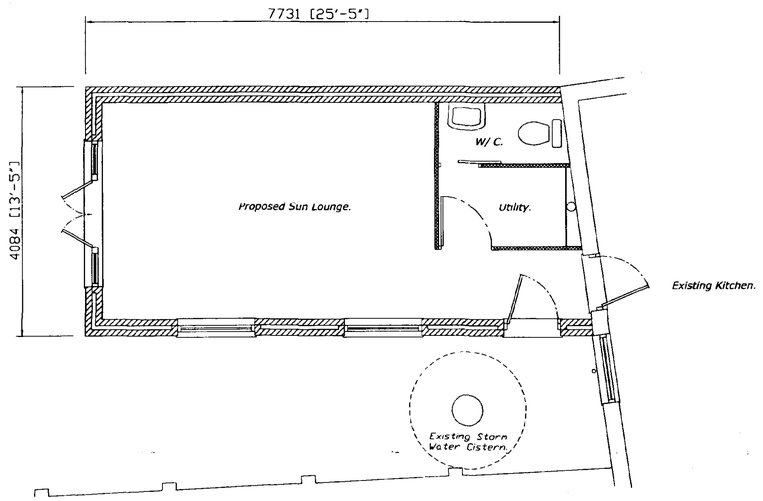


Proposed Floor Plan.
(Scale 1:50)

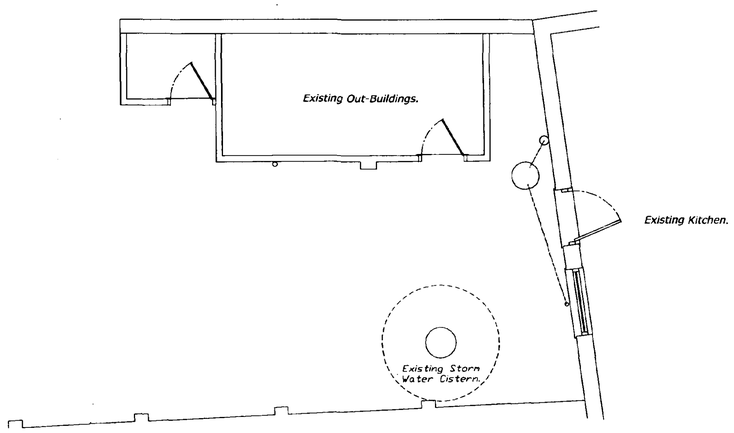


Existing Floor Plan.

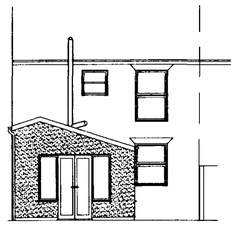


South West Elevation.
Proposed (1:100)

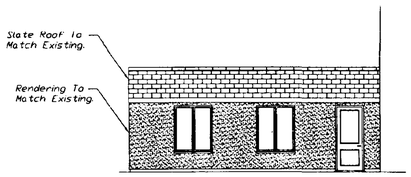

South East Elevation.
Proposed.

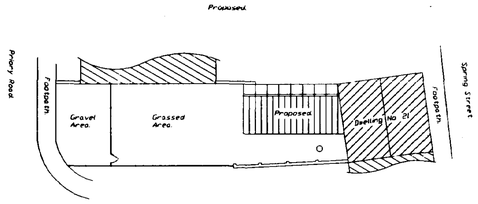

Proposed Site Plan.
(Scale 1:250)

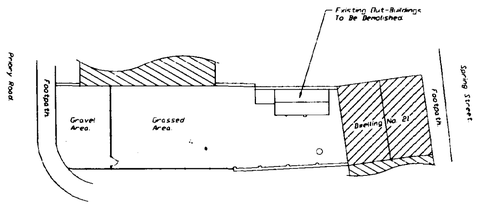

Existing Site Plan.

Existing Site Plan.



Location Plan.
(Scale 1:1250)

DETERMINED PLAN

SHDC Planning & Development
27 MAY 2003
Ref 0621/03

ISSUE	DESCRIPTION	APPR'D	DATE

PODDINGTONS
Architectural Design Consultants
Est. 1969
Unit 7, The Flaxmill, Flaxmill Lane, Pinchbeck, Spalding, Lincs. PE11 3XQ tel (01775) 720898 fax (01775) 720877

Client.
Mr S Mills

Project.
Proposed Alterations & Extension To Dwelling
21 Spring St Spalding, Lincs

Drawing.
Plan As Proposed.

Drawn	Scale	Date	Checked	Approved
J.C.P.	1:50	03.03.03		

DWG. No. 3091 - 001 | ISSUE