
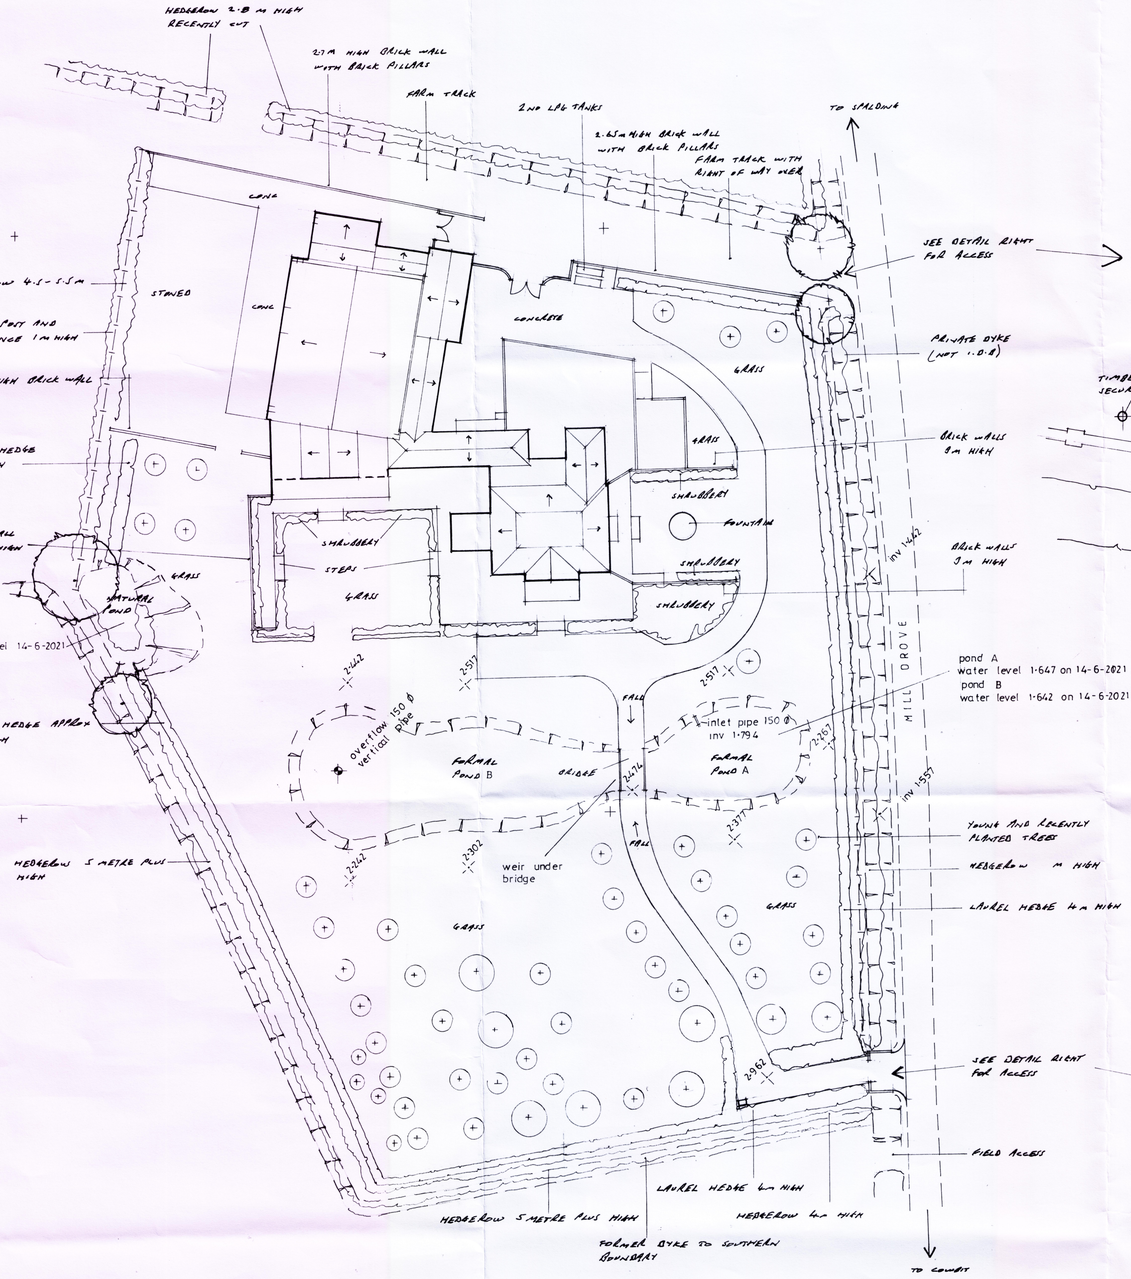


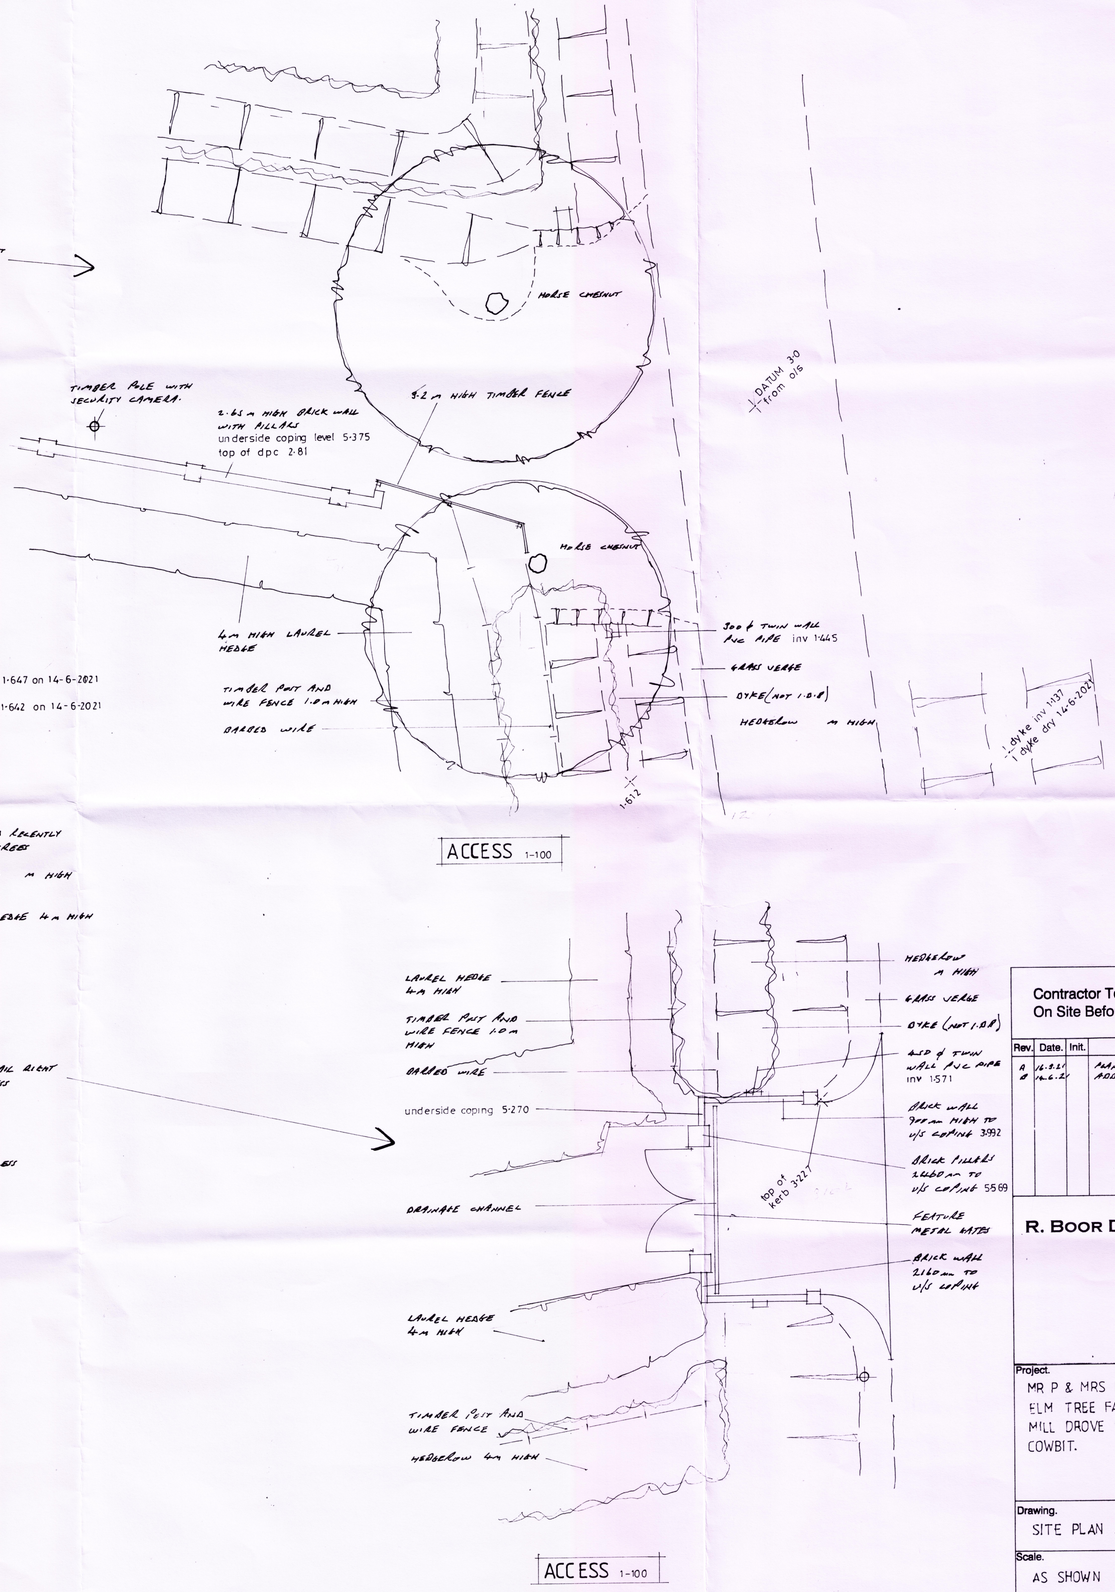

Contractor To Check All Dimensions On Site Before Work Commences.

Rev.	Date.	Init.	Revision Details.
A	16.2.21		PLANNING ADD LEVELS
B	16.6.21		

R. BOOR DRAUGHTSMAN

26 Fengate
Moulton Chapel
Spalding
Lincolnshire
PE12 0XL

Phone & Fax:
01406 380279

Project.
MR P & MRS R BOWMAN.
ELM TREE FARM,
MILL DROVE NORTH,
COWBIT.

Drawing.
SITE PLAN AS EXISTING

Scale.	Drawing. No.
AS SHOWN	3515 - 1

Drawn. RMB

Date. DEC 2020

Rev. A B