


scale bar 1/100


EAVES & VERGE DETAILS TO MATCH EXISTING

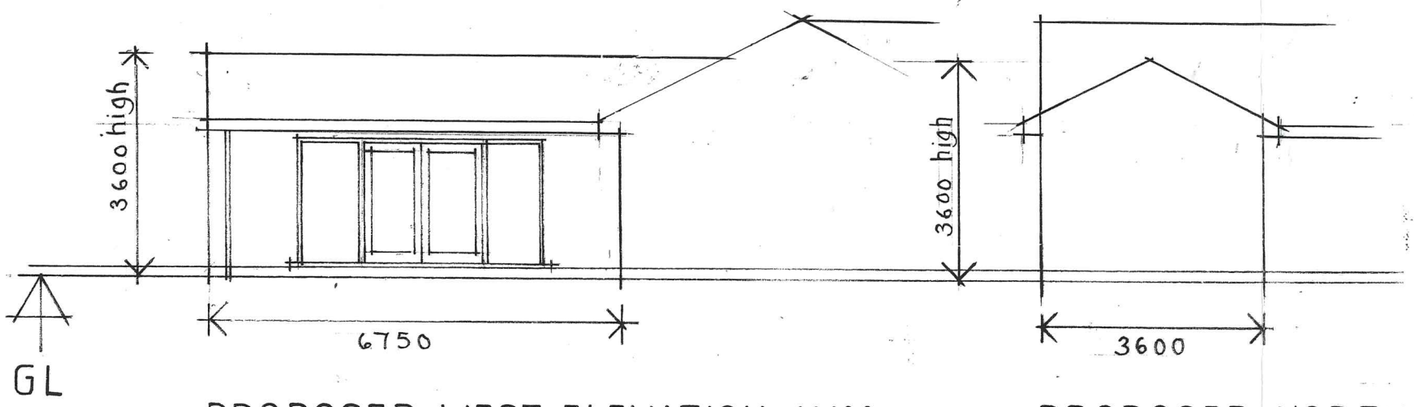


PROPOSED WEST ELEVATION 1/100

PROPOSED NORTH ELEVATION 1/100


NB. EXISTING PROJECTING BRICKWORK DETAILING TO BE DUPLICATED ON NEW EXTENSION

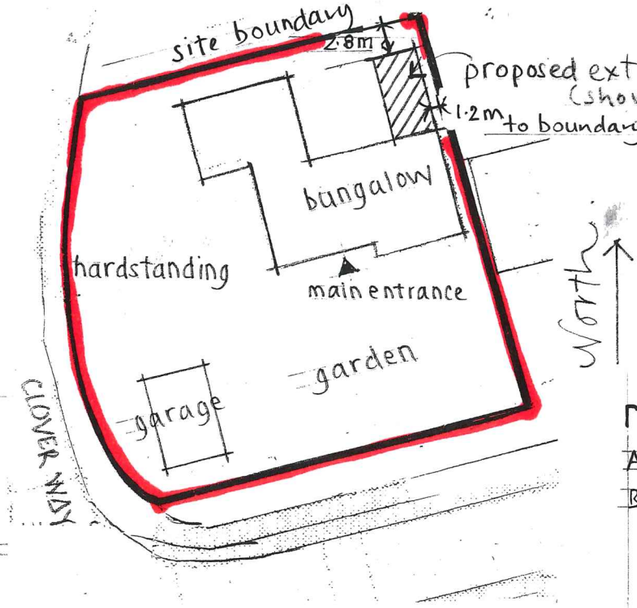

SITE PLAN 1/500

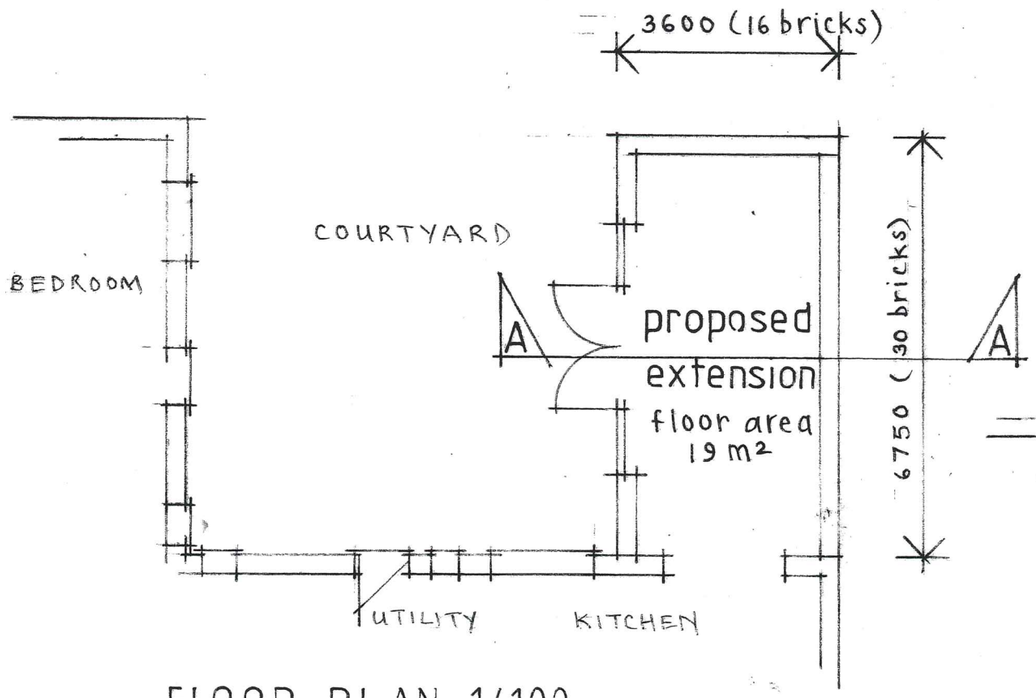

FLOOR PLAN 1/100

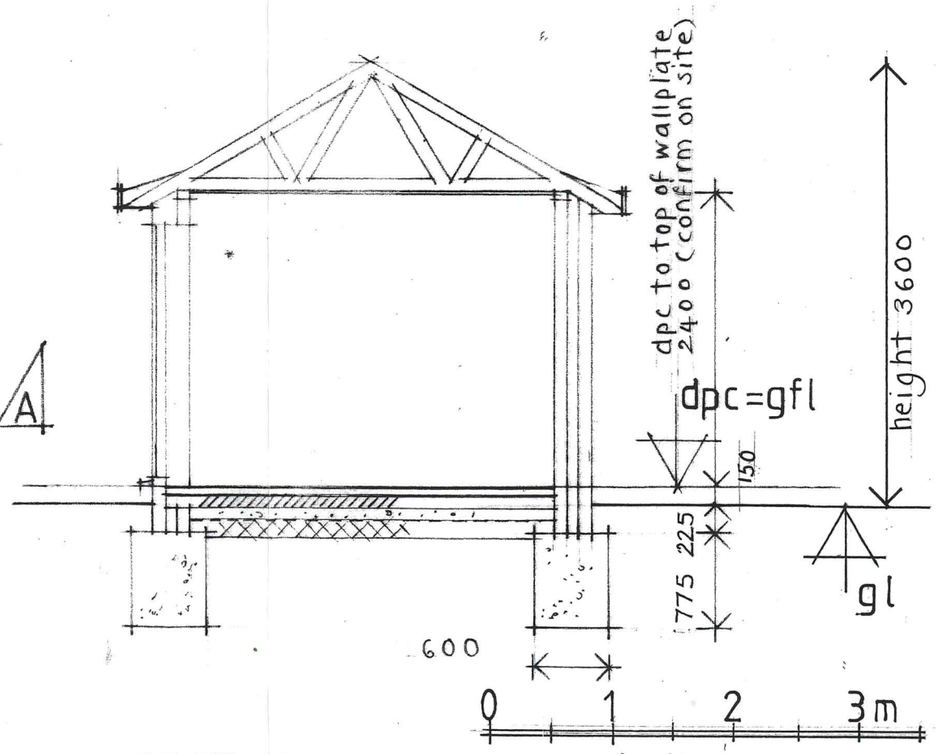

SECTION AA 1/50 scale bar

revisions:

A 20/7/26 distance to boundaries added

B 23/726 scales checked MH

J.J. & J. HARTLEY

J J Hartley, M.C.I.A.T, M.C.I.O.B.
PRINCIPAL

Architectural and Project Management Services
Interior Design Consultants and Surveyors

109 Fulbridge Road, Peterborough, PE1 3LE
Tel: 01733 707012
Email: jjhartleypeterborough@gmail.com

job:

MR & MRS D. HAGERTY
2 CLOVER WAY
SPALDING
PE11 3GD

single storey rear extension

drg:

scale: 1/100
date: 17/7/26
drawn by:
drg. no 2604/1B