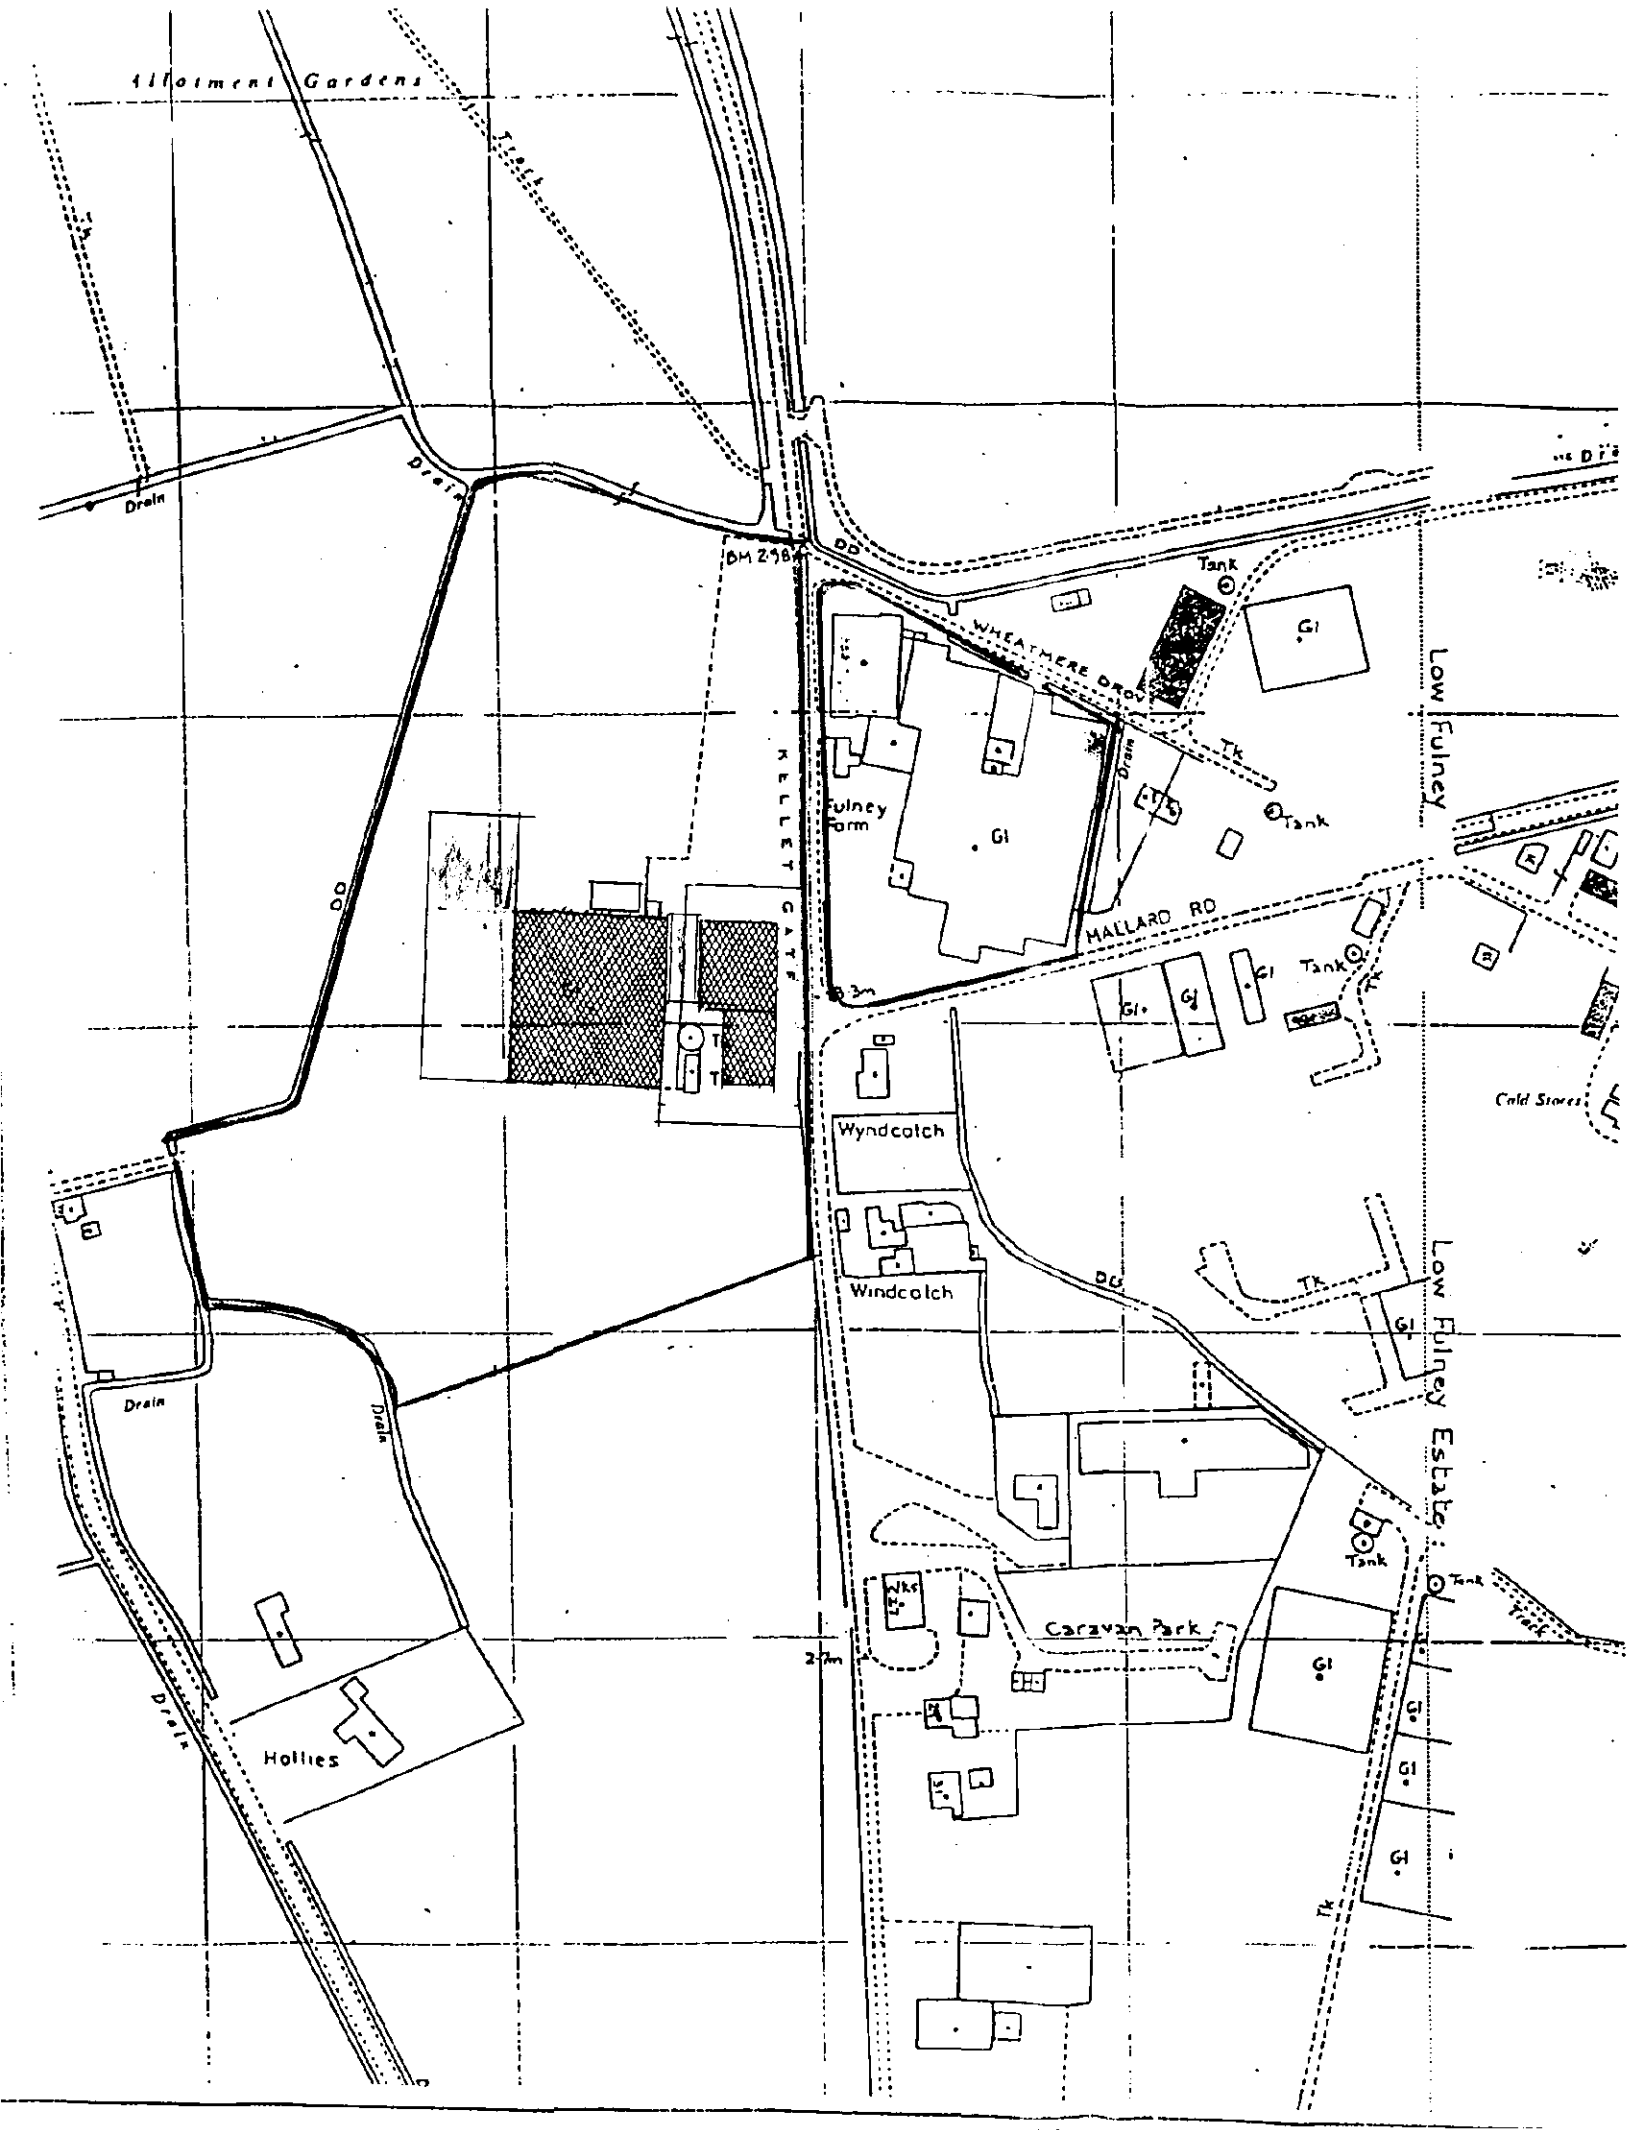


A 29-6-91 ADD EXIT

PODDING

architec

project


MESSRS K BUTT


KELLET GATE,

scale

1:2500

TAKEN FROM OS SHEET

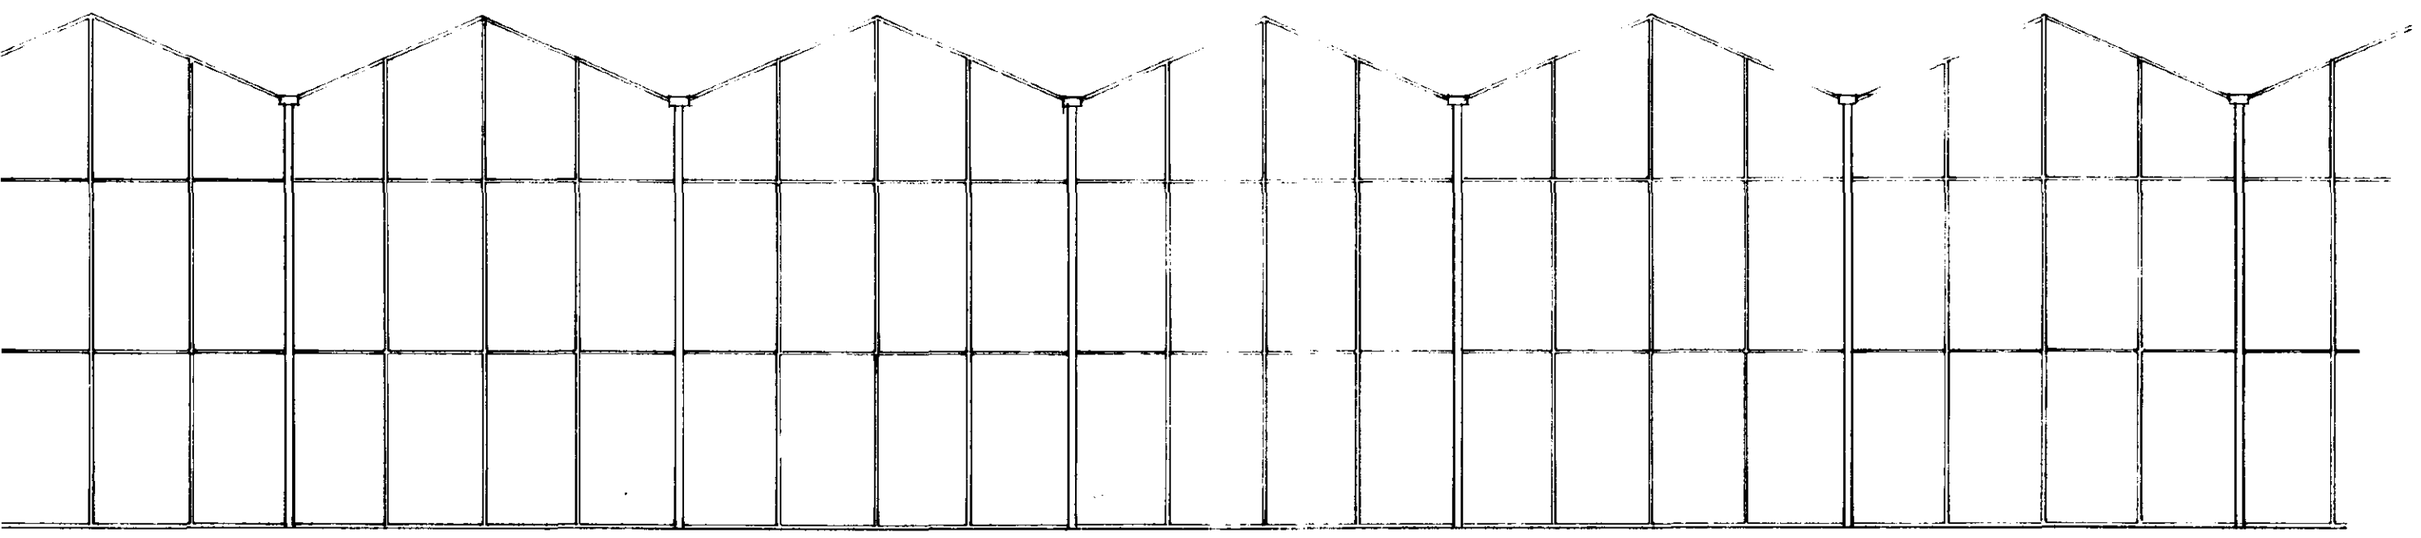

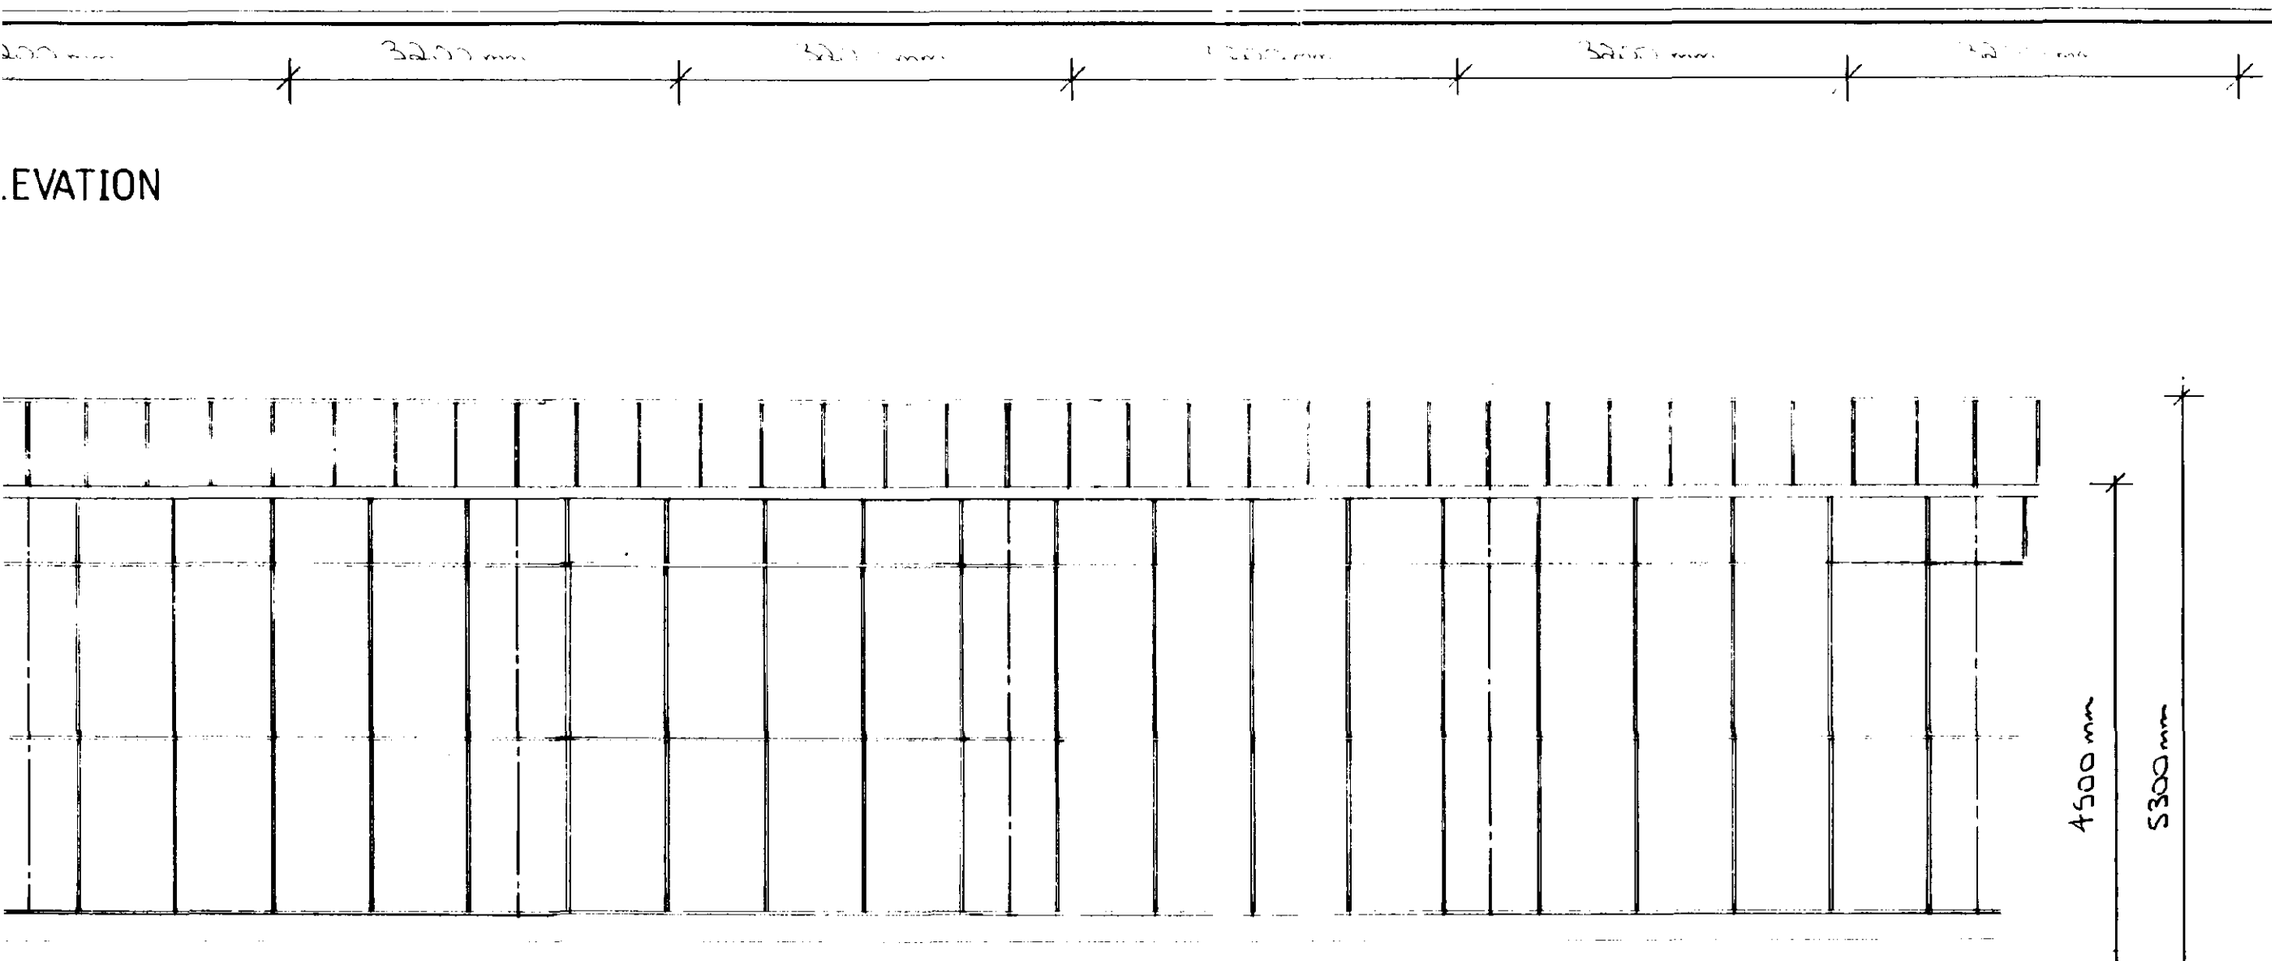

.EVATION

VATION

CONT
ALL
BEFO

revision	date

PODD


PROPOSED
AT
KELLET G
FOR
K. BUTTERS

ELEVATION

1/50

AUGUST 88

LANNING
JUN 1995
Ref: 0677/95

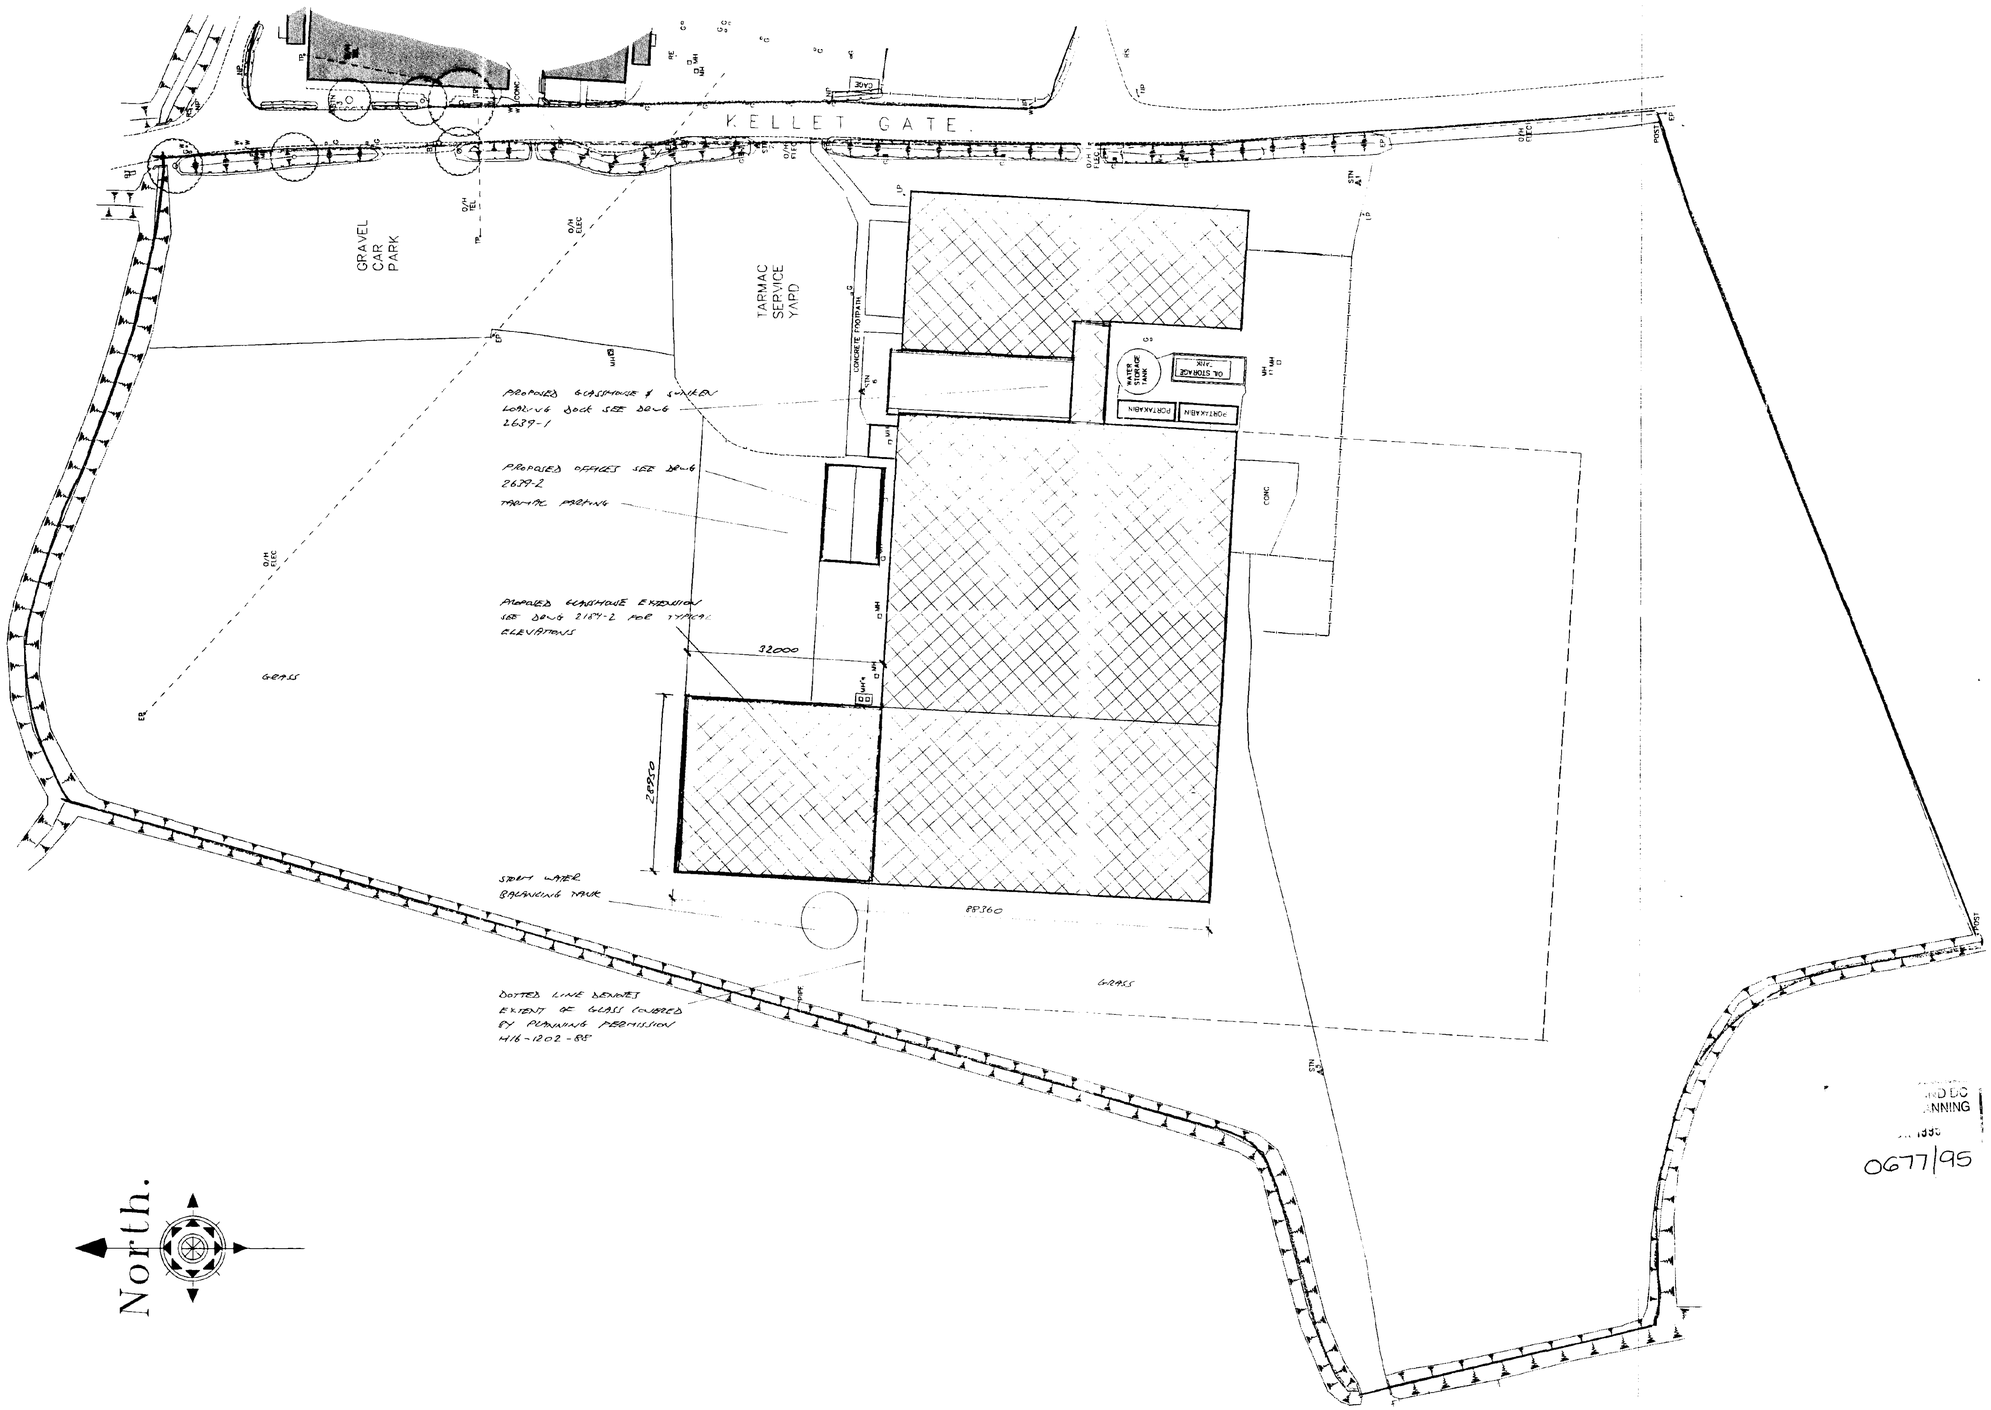

CONTRACTOR TO CHECK ALL DIMENSIONS ON SITE BEFORE WORK COMMENCES.

revision	date	init.	revision details
A	27.6.95	DP	ADD WALK WAY TO GLASS EXTENSION TO SITE PLAN

PODDINGTONS
Architectural Design Consultants
43 Double Street, Spalding, Lincs. PE11 2AA
Tel: 0775 761856 & 768296. Fax: 0775 710218


project
PROPOSED OFFICE & GLASSHOUSE EXTENSIONS AT KELLET GATE, SPALDING FOR MESSRS K. BUTTERI (HOLLEBONE) LTD

DETERMINED
PLAN

drawing
SITE PLAN AS PROPOSED

scale 1-500
drawing no 2689-3
A
date JUNE 95
drawn DP
checked

0677/95

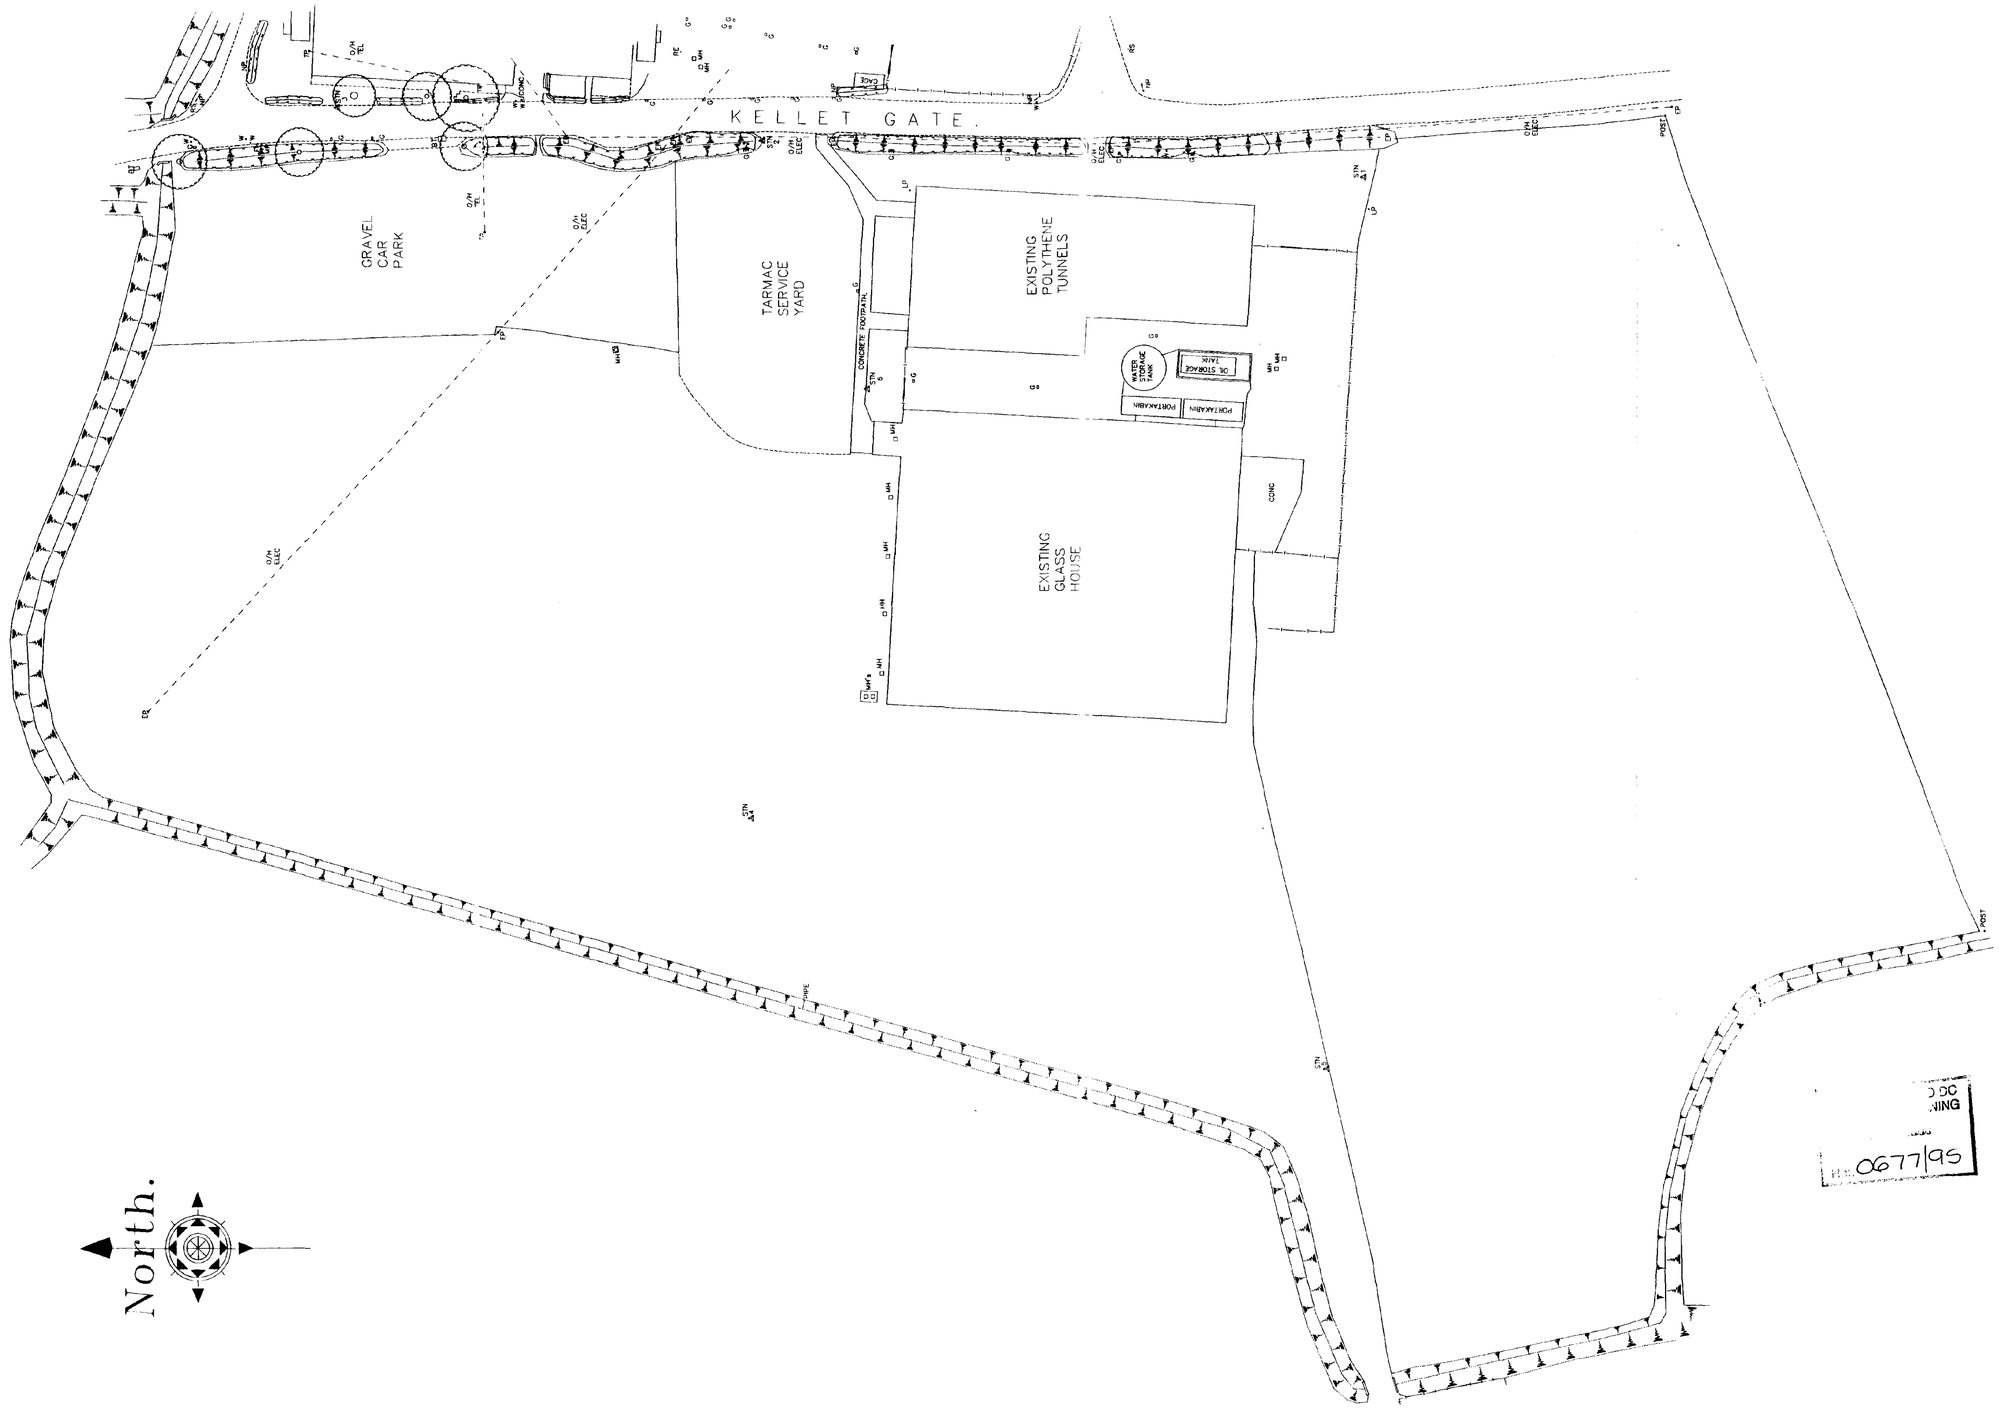

CONTRACTOR TO CHECK ALL DIMENSIONS ON SITE BEFORE WORK COMMENCES.

revision	date	init.	revision details

PODDINGTONS

Architectural Design Consultants

43 Double Street, Spalding, Lincs. PE11 2AA
Tel: 0775 761856 & 768296 Fax: 0775 710218

project

MESSRS K. RUTTER (HOUSEPLANT) LTD

KELLET GATE, DETERMINED

drawing


PLAN

SITE AS EXISTING


scale	drawing no
1-500	2639-5
date	drawn
JUNE 95	checked

DOC WING


No. 0677/95

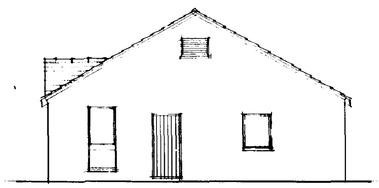


EAST

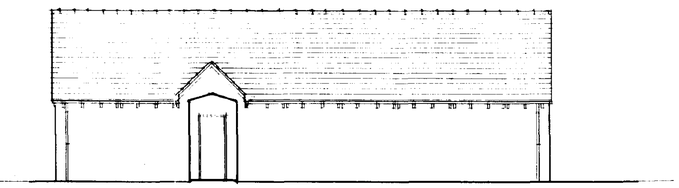

SOUTH

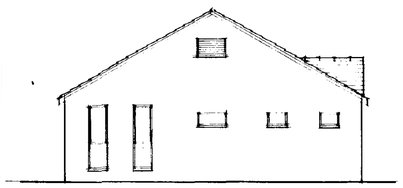

WEST

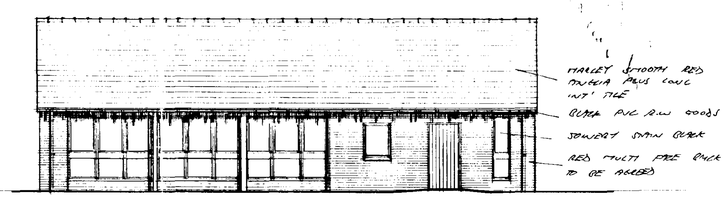

NORTH

CONTRACTOR TO CHECK ALL DIMENSIONS ON SITE BEFORE WORK COMMENCES.

revision	date	init.	revision details

PODDINGTONS

Architectural Design Consultants

43 Double Street, Spalding, Lincs. PE11 2AA
Tel: 0775 761856 & 768296. Fax: 0775 710218


project
PROPOSED OFFICE
AT
KELLET GATE SPALDING
FOR
MESSRS K. BUTTERI (HOUSEHOLDS) LTD

drawing
PLAN AS PROPOSED


scale	drawing no.
1-50 1-100	2639-2
JUNE 95	checked

DEC
SING
Ref:0677/95


DETERMINED
PLAN

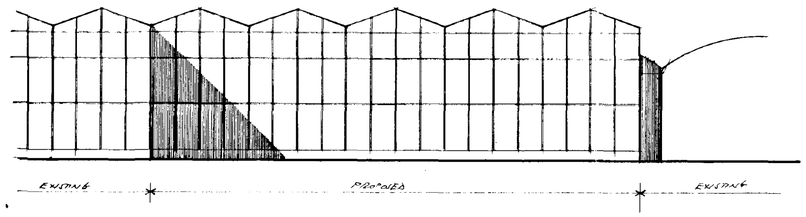

SOUTH ELEVATION

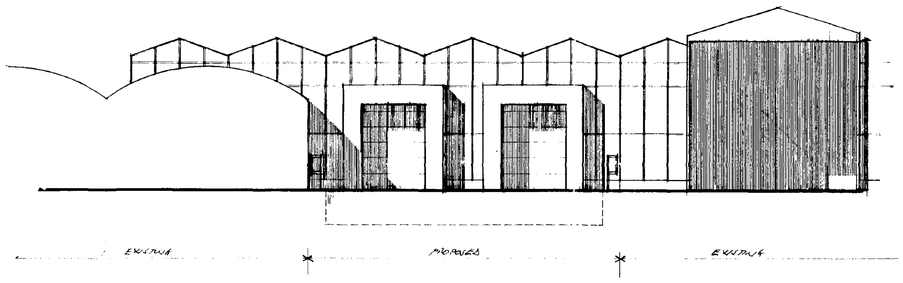

NORTH ELEVATION

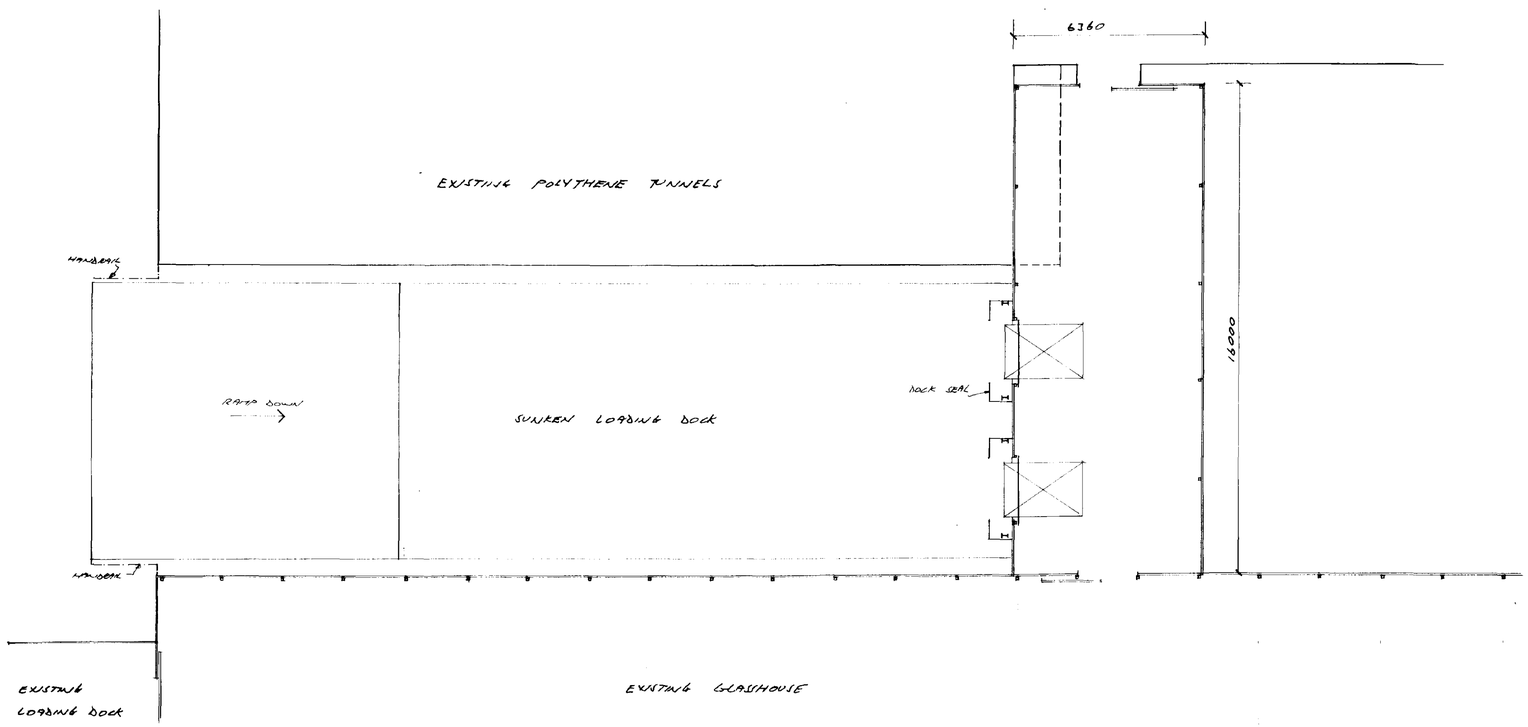

LINDSEY LANNING
Ref: 0677/95

CONTRACTOR TO CHECK ALL DIMENSIONS ON SITE BEFORE WORK COMMENCES.

revision	date	init.	revision details

PODDINGTONS
Architectural Design Consultants

43 Double Street, Spalding, Lincs. PE11 2AA
Tel: 0775 761856 & 768296. Fax: 0775 710218

project
PROPOSED LOADING DOCK & GLASSHOUSE EXTENSION AT KELLET GATE, SPALDING FOR MESSRS K. PETERS (HOUSEPLANTS) LTD

drawing
PLAN AS PROPOSED

DETERMINED
PLAN

scale
1-100

drawing no
2694-1

JUNE 95

checked