
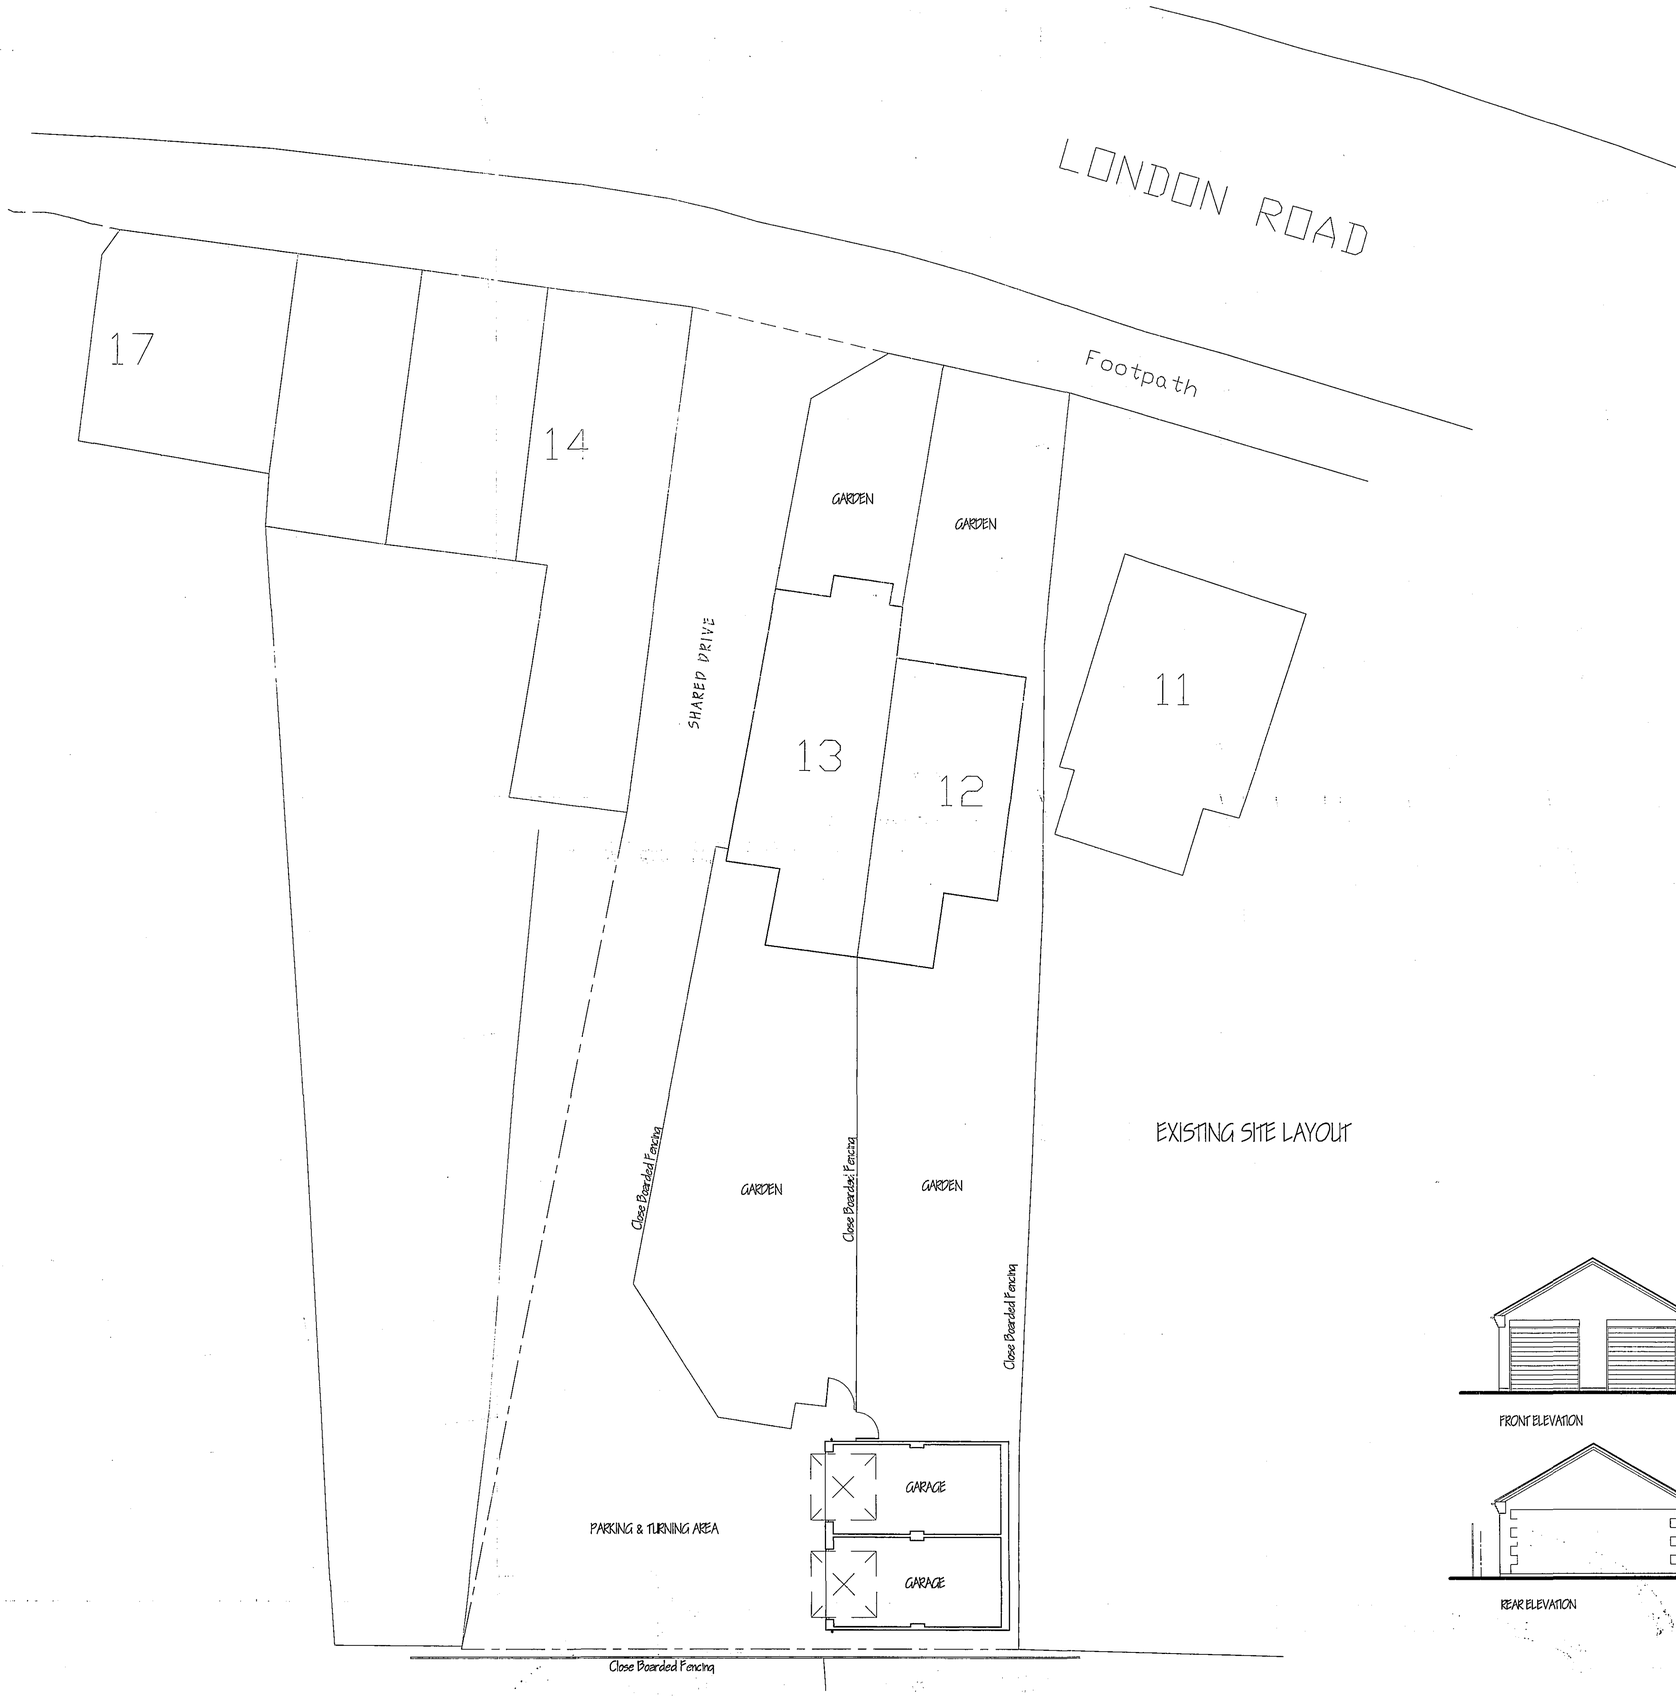


EXISTING SITE LAYOUT

DETERMINED PLAN


SKDC
Planning & Development
20 MAY 2005
Ref: 0678/05

FRONT ELEVATION

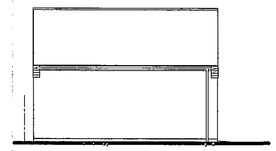

SIDE ELEVATION

REAR ELEVATION

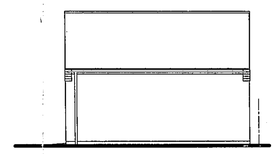

SIDE ELEVATION

ref	revision	date

G. R. MERCHANT B.Sc. M.I.Mgt. F.I.O.B.
LEND ANICK FIND

ARCHITECTURAL, STRUCTURAL AND LAND DRAINAGE CONSULTANTS

Unit 4, Wrights Mews
12A Park Road, Holbeach,
Spalding, Lincs. PE12 7EE
Tel: 01406 426000
Fax 01406 426744
E-Mail: G. R. Merchant @ Merchant. Fsnet. Co. UK

Project
RE-DEVELOPMENT SCHEME.
Rear of 12 & 13 LONDON ROAD.
SPALDING.
LINC'S.

Client
MR. & MRS. E. FRAGALE.

Drawing
EXISTING SITE LAYOUT

Job Ref.	Drawing No.
1092-04 .	04
Date	**Drawn**
JAN '05	GRM

Scales
1/100

DO NOT SCALE FROM THIS DRAWING
This drawing is copyright and may not be altered, traced, photographed or used for any other purpose other than that for which it is issued. The General Contractor is to check all dimensions on site and report any discrepancies to the Architect. All details shown on this drawing byothe... accepted for any breach of which may follow. Materials and workmanship must comply with the... the Architect so that design amendments may be considered. Site soil surveys are recommended... in respect of foundations to establish specific site conditions before foundation work is undertaken. This drawing is limited in the amount of information contained and does not purport to provide a full specification of the works. It is solely for the purpose of obtaining Planning/Building Regulations approval. This drawing must not be used as a contract document alone. The works will need to be supervised or inspected on site by G R Merchant or any representative thereof. It is the client or their appointed agents responsibility to control variations/s, substitution of materials, subcontract specification, variations to contract etc.
All materials to be new unless otherwise stated and all components and materials etc. to be used fixed and installed etc. in strict accordance with manufacturers instruction and in accordance with good practice. Materials shall conform to appropriate British standard specification or BSA certificate or European code equivalent. The Employer/Client shall ensure that the works comply with the requirements of the Building Regulations and other statutory requirements in force in connection with the... Work that may not specifically shown but may be reasonably inferred as necessary to carry out the works shall be deemed to be included.