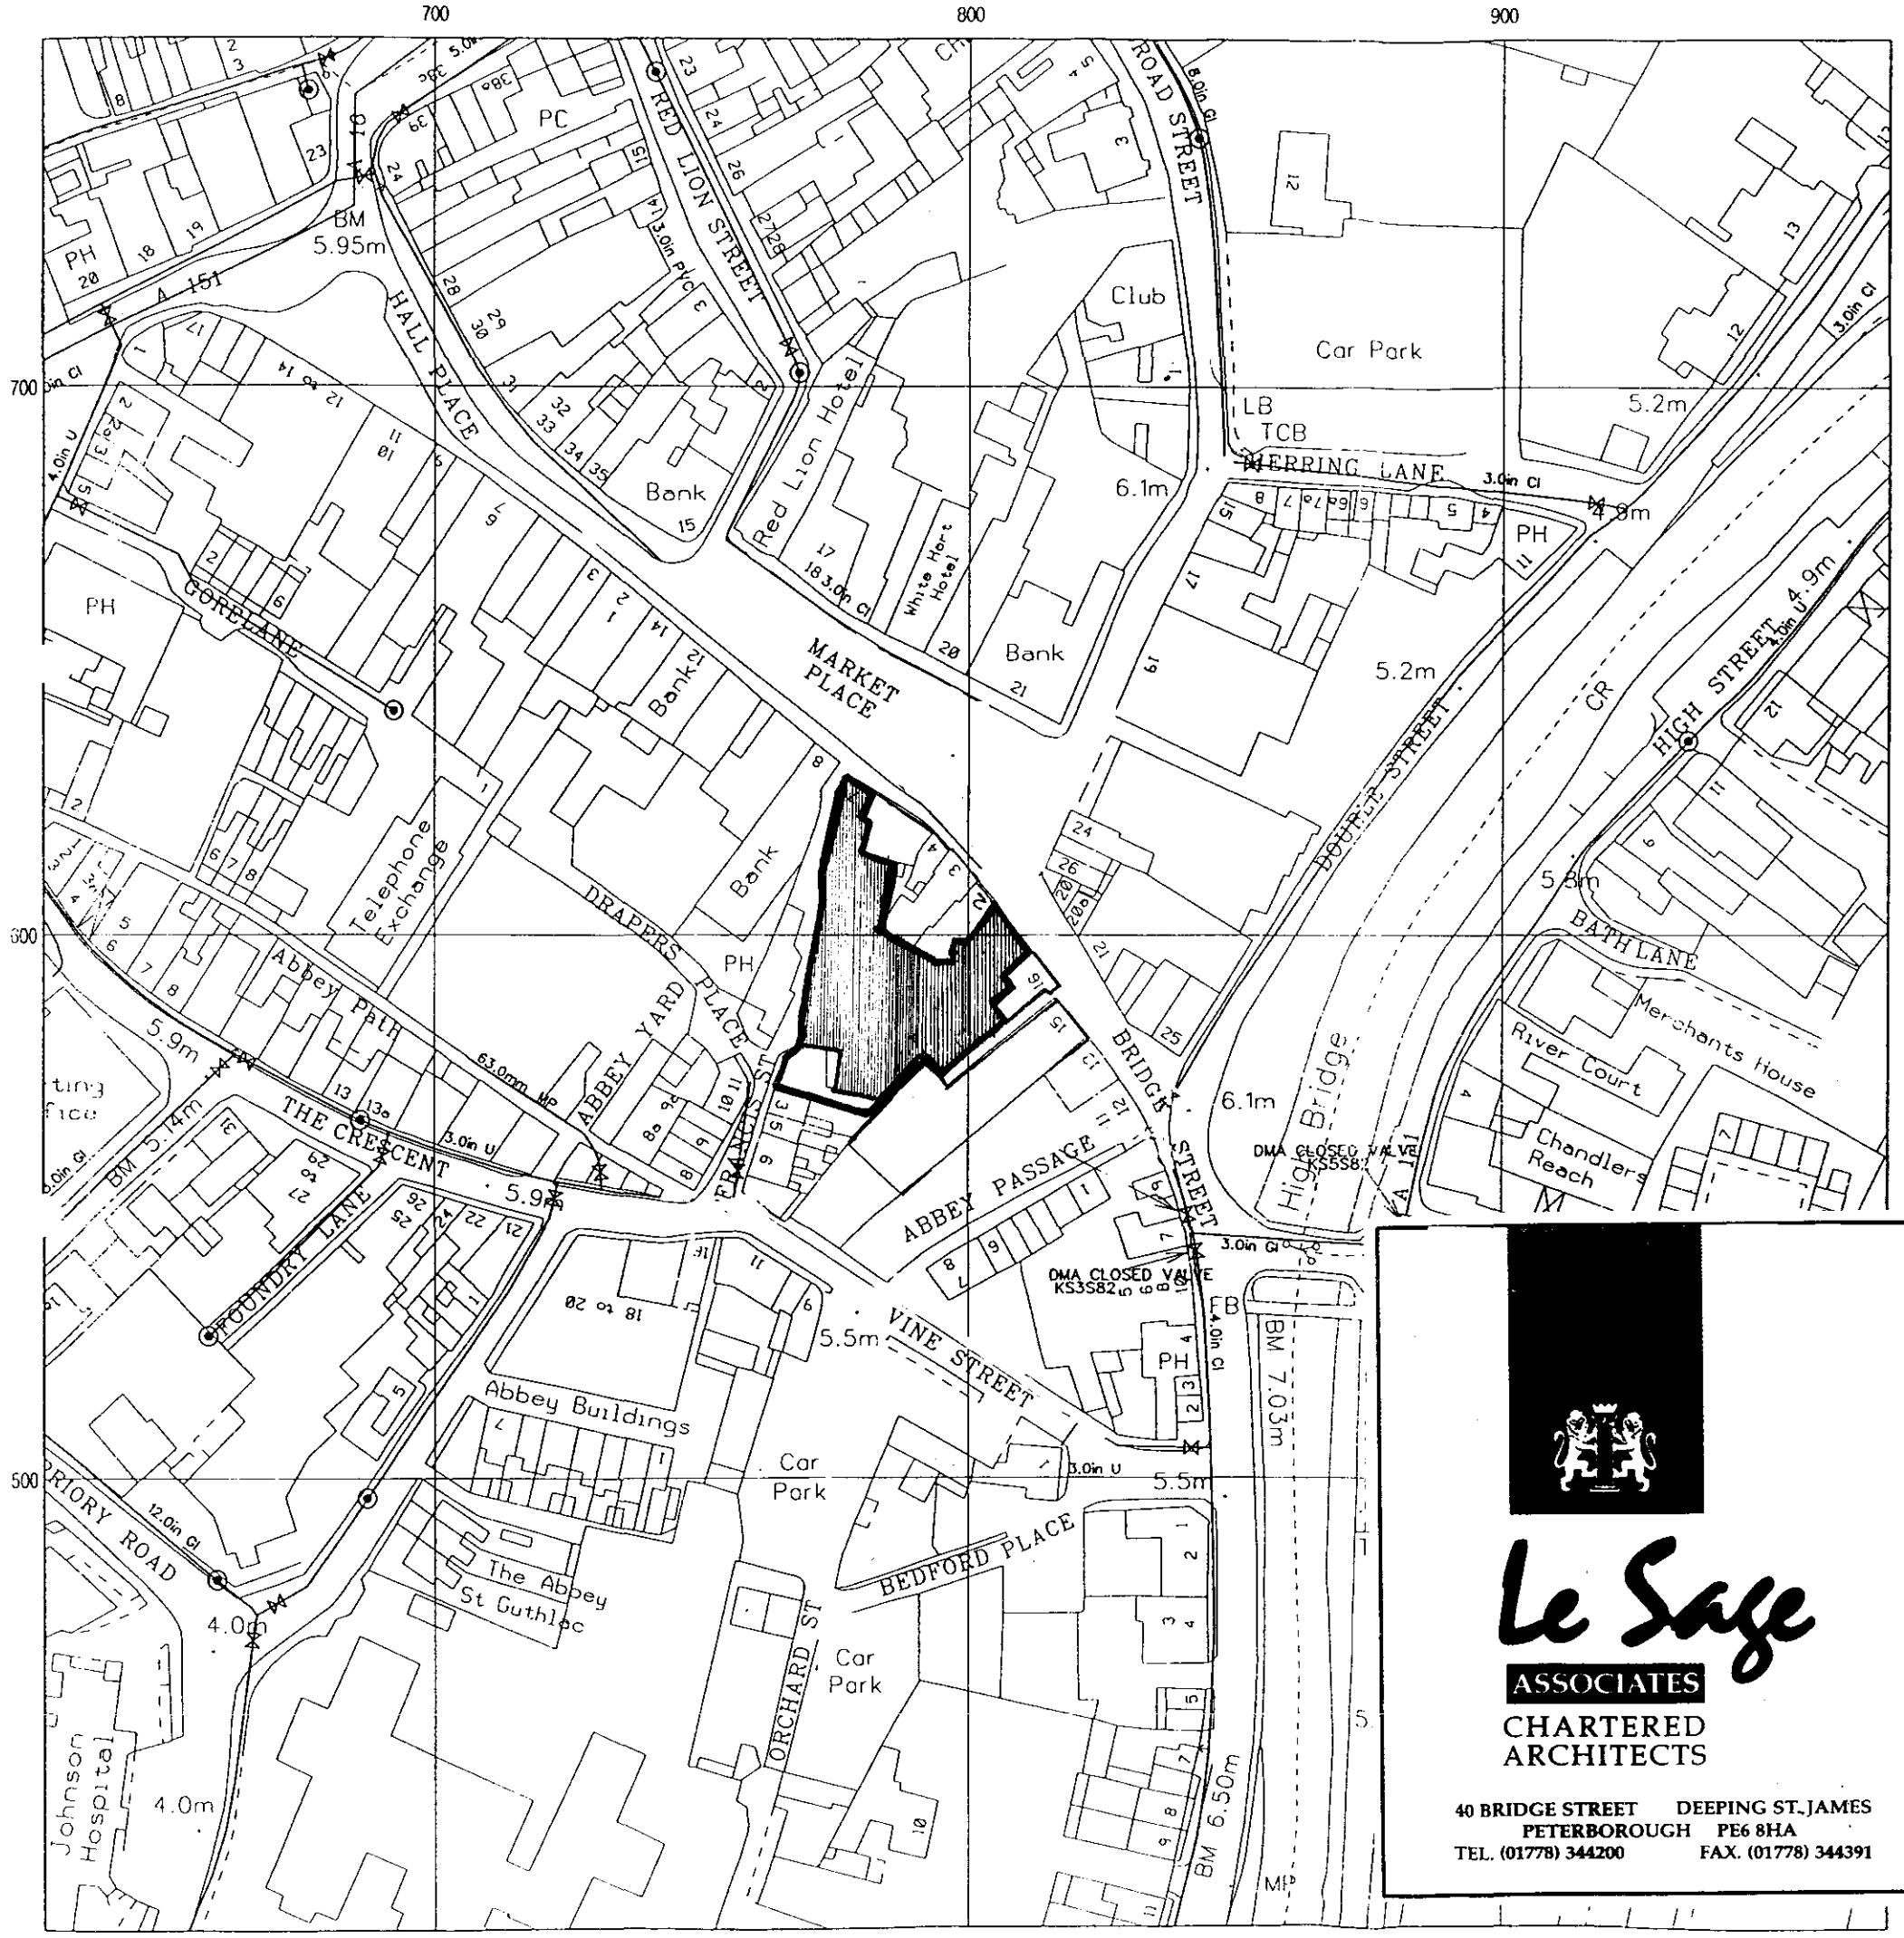


DETERMINED
PLAN

0683/01

Le Sage
ASSOCIATES
CHARTERED
ARCHITECTS

40 BRIDGE STREET DEEPING ST. JAMES
PETERBOROUGH PE6 8HA
TEL. (01778) 344200 FAX. (01778) 344391

PROJECT
Proposed Extension to No. 7 Market Place
Spalding, Lincolnshire
(to incorporate 18 & 19 Bridge Street & 1 Market Place)


CLIENT
Westgate Properties (Anglia) Limited

DRAWING
Location Plan


DATE	SCALE
04/06/2001	1:1250
DRAWING NO. 1271/05	REV.

NOTES


1. Do not scale this drawing. Only figured dimensions shall be used.
2. All discrepancies to be referred to the Architect before commencing.
3. This drawing is copyright.

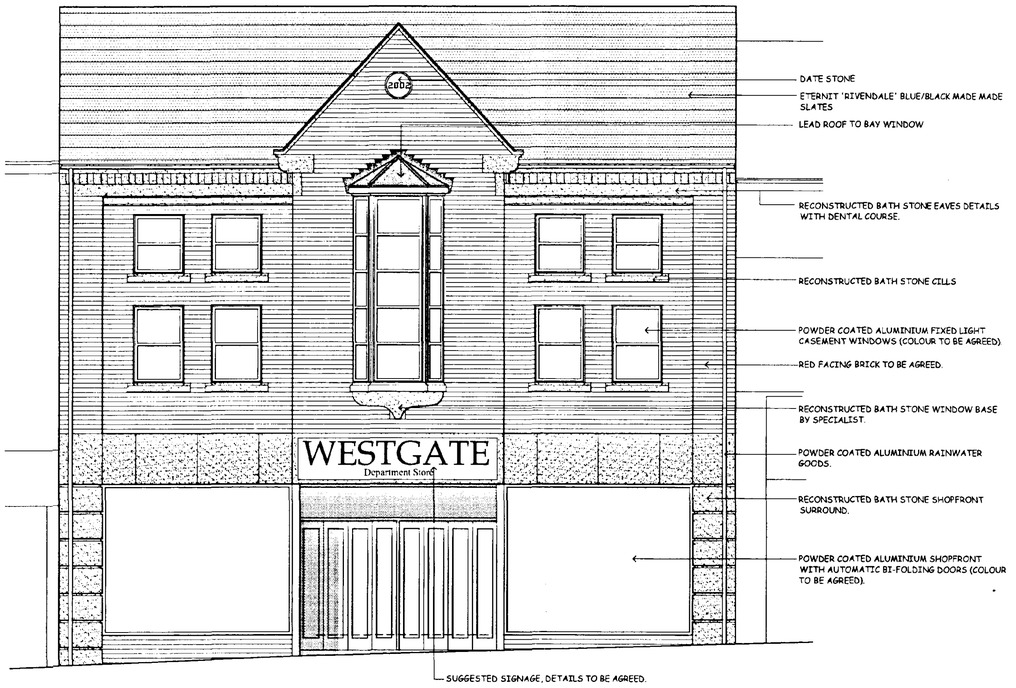

Front Elevation (18 & 19 Bridge Street & 1 Market Place)

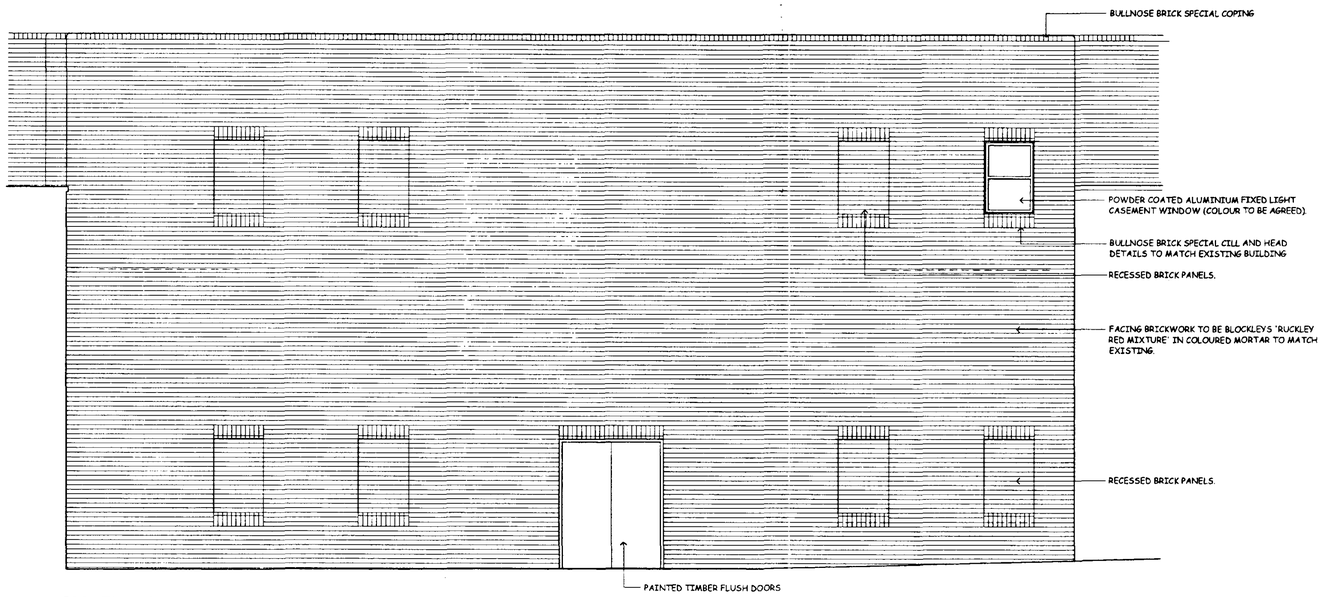

Side Elevation (From A)

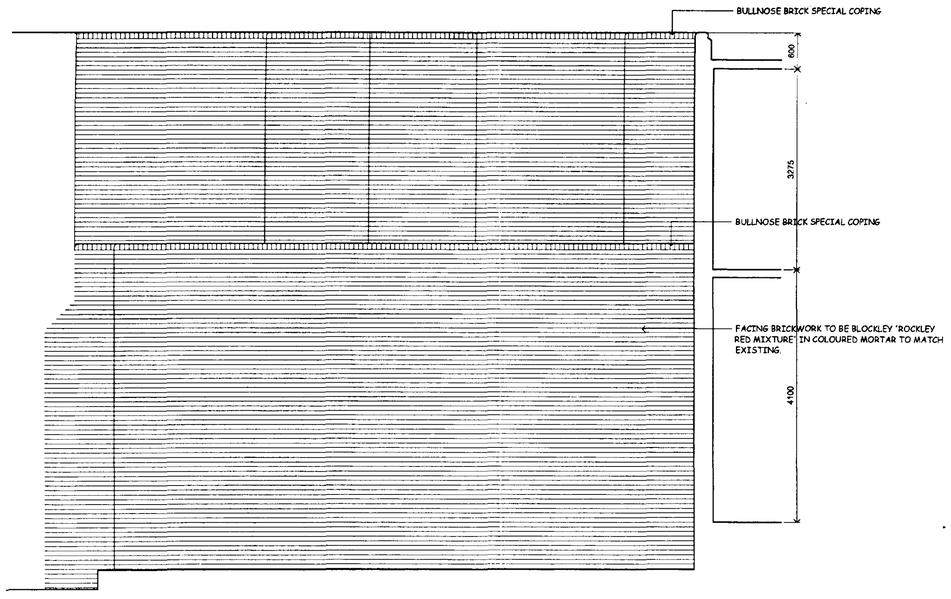

Side Elevation (From B)

DETERMINED
SOU... PLAN
HOUS...
...2001
Ref: 0683/01

Le Sage ASSOCIATES
CHARTERED ARCHITECTS

40 BRIDGE STREET DEEPING ST. JAMES
PETERBOROUGH PE6 8HA
TEL. (01778) 344200 FAX. (01778) 344391

PROJECT
Proposed Extension to No. 7 Market Place
Spalding, Lincolnshire
(to incorporate 18 & 19 Bridge Street & 1 Market Place)

CLIENT
Westgate Properties (Anglia) Limited

DRAWING
Proposed Elevations

DATE	SCALES
24/04/2001	1:50
DRAWING NO. 1271/04	REV.

NOTES

1. Do not scale this drawing. Only figured dimensions shall be used.
2. All discrepancies to be referred to the Architect before commencing.
3. This drawing is copyright.

FIRE EXIT
GATE (LOCKED).
up
OUT BUILDING
YARD
GATE (LOCKED).
CYCLE SHED
LINE OF PREVIOUS FENCE, NOW REMOVED.
STORE / STAFF AREA
SALES AREA
up
TOILET
SALES AREA
TOILET
PREPARATION AREA
STAFF
up
SALES AREA
up
up
TOILET
LOBBY
REAR SALES AREA
up
PREPARATION AREA
up
up
PASSAGEWAY
WOOLWORTHS
1 Market Place
19 Bridge Street
18 Bridge Street
16 & 17 Bridge Street

DETERMINED PLAN

RECEIVED
05 JUN 2001
Ref: 0683/01

Le Sage ASSOCIATES
CHARTERED ARCHITECTS
40 BRIDGE STREET PETERBOROUGH DEEPING ST. JAMES PE6 8HA
TEL. (01778) 344200 FAX. (01778) 346391

PROJECT
Proposed Extension to No. 7 Market Place
Spalding, Lincolnshire
(to incorporate 18 & 19 Bridge Street & 1 Market Place)


CLIENT
Westgate Properties (Anglia) Limited

DRAWING
Existing Ground Floor Plan (18 & 19 Bridge Street & 1 Market Place)

DATE 04/06/2001
SCALE 1:100
DRAWING NO. 1271/01
REV.

NOTES

1. Do not scale this drawing.
   Only figured dimensions shall be used.
2. All discrepancies to be referred to the Architect before commencing.
3. This drawing is copyright.

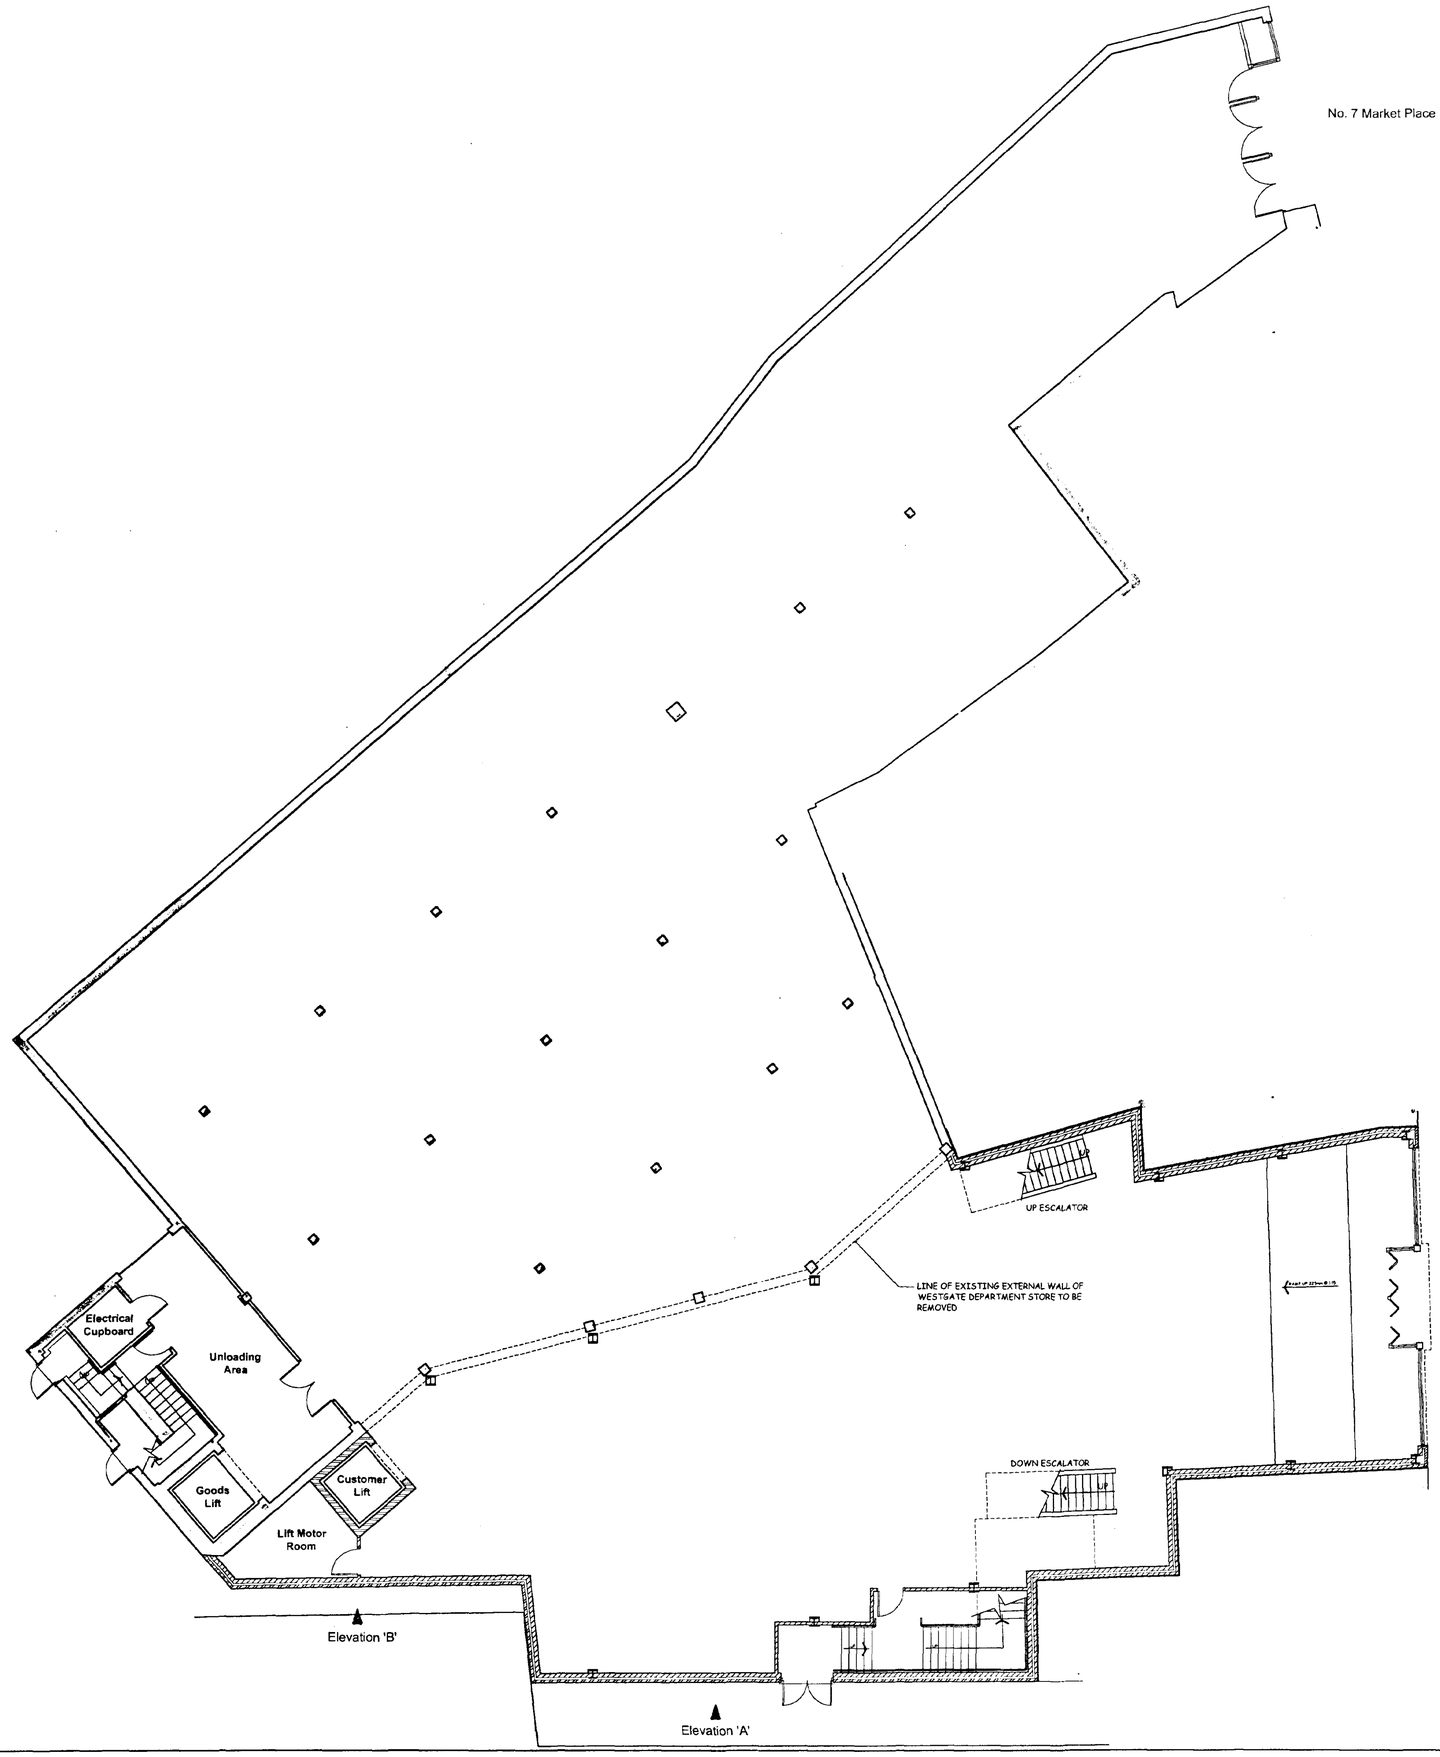

DETERMINED PLAN

05 JUL 2001

Ref: 0683/01

Le Sage ASSOCIATES
CHARTERED ARCHITECTS

40 BRIDGE STREET PETERBOROUGH
DEEPING ST. JAMES PE6 8HA
TEL. (01778) 344200 FAX. (01778) 344391

PROJECT
Proposed Extension to No. 7 Market Place
Spalding, Lincolnshire
(to incorporate 18-19 Market Place & 1 Bridge Street)

CLIENT
Westgate Properties (Anglia) Limited

DRAWING
Proposed Ground Floor Plan

DATE 03/05/2001

SCALES 1:100


DRAWING NO. 1271/02

REV.

Summit DS(UK) 00147

NOTES

1. Do not scale this drawing. Only figured dimensions shall be used.
2. All discrepancies to be referred to the Architect before commencing.
3. This drawing is copyright.

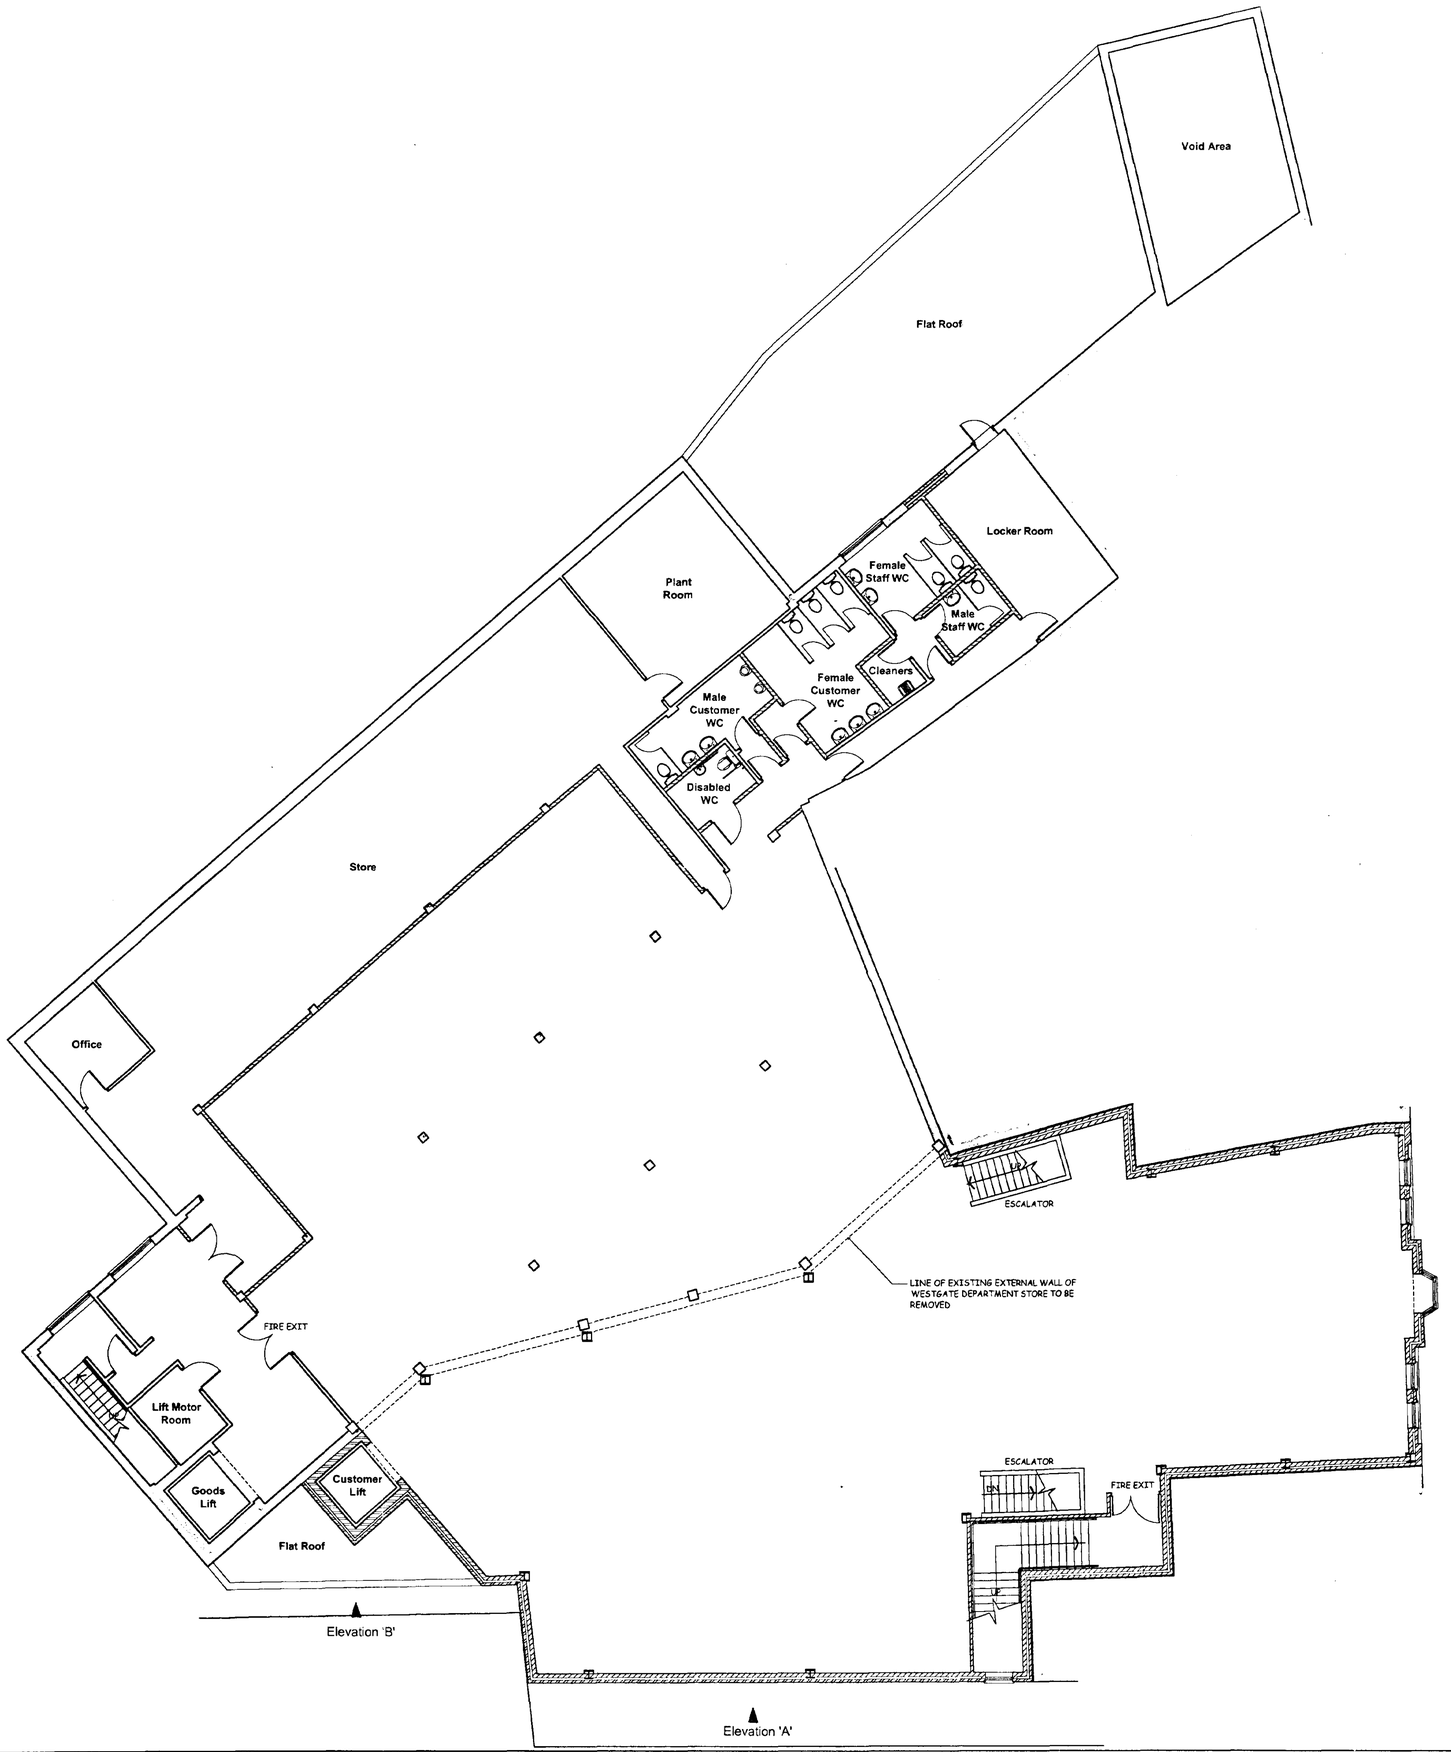

DETERMINED PLAN

SOUTH HOLLAND DISTRICT COUNCIL PLANNING 05 JUN 2001 Ref: 0683/01

PROJECT
Proposed Extension to No. 7 Market Place
Spalding, Lincolnshire
(to incorporate 18 & 19 Bridge Street & 1 Market Place)

CLIENT
Westgate Properties (Anglia) Limited

DRAWING
Proposed First Floor Plan

DATE 03/05/2001

SCALES 1:100

DRAWING NO. 1271/03

REV.

Le Sage ASSOCIATES
CHARTERED ARCHITECTS
40 BRIDGE STREET DEEPING ST. JAMES
PETERBOROUGH PE6 8HA
TEL. (01778) 344200 FAX. (01778) 344391