

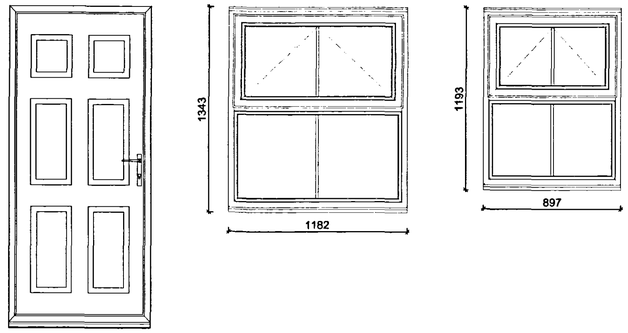


Front Elevation Doors & Windows

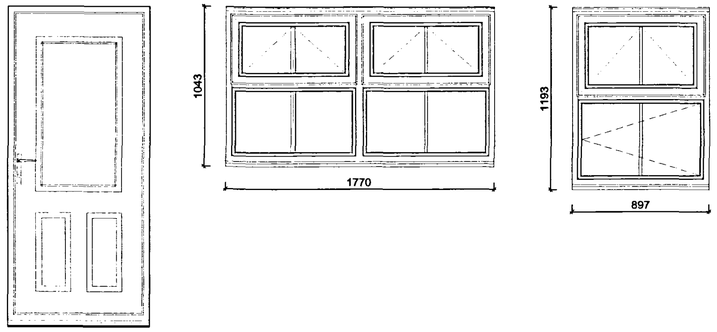

Rear Elevation Doors & Windows

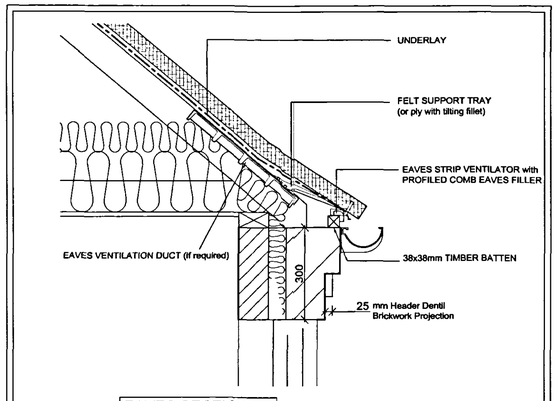


EAVES SECTION

LEGEND

s Stretcher Brick


h Header Brick Dentil

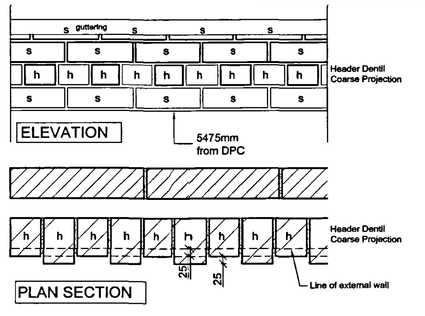


ELEVATION

PLAN SECTION

EAVES DETAIL SCALE 1:10

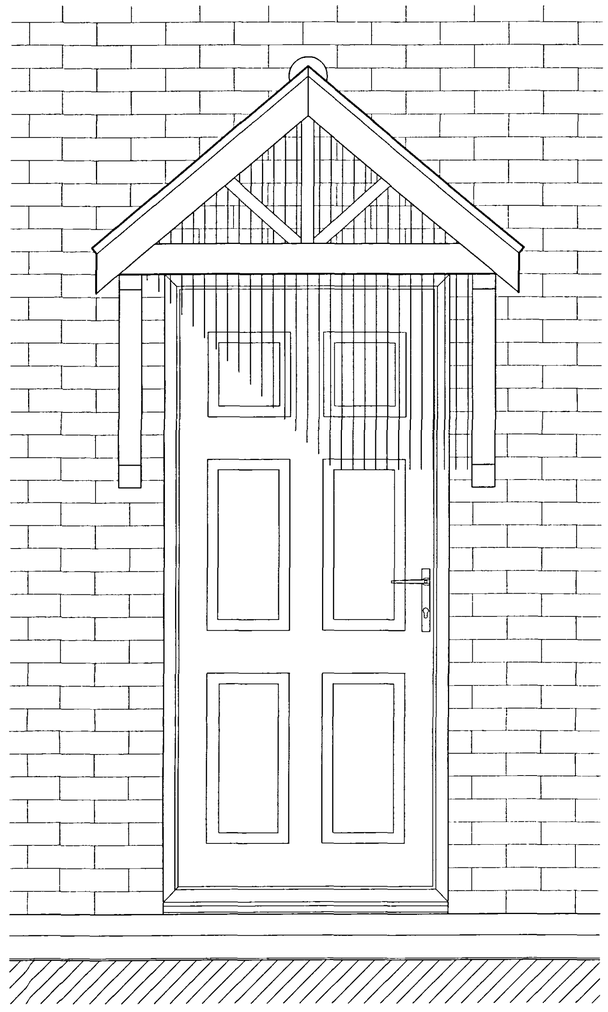

Door Canopy Front Elevation

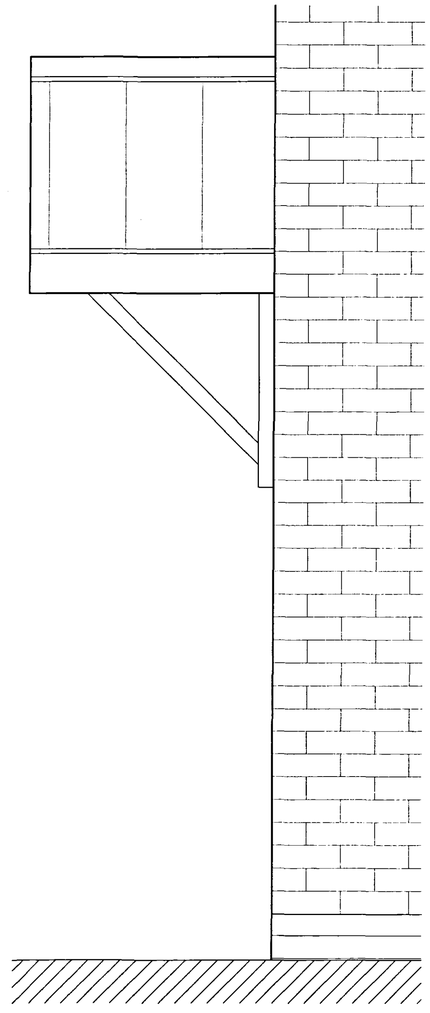

Door Canopy Side Elevation

SHDC
Planning & Development
2 3 MAY 2005
Ref: 05/0645

DRAWING
18 MAY 2005
ISSUED

DETERMINED PLAN

ORIGINAL IF RED

Rev.	By	Notes	Date
-	-	-	-

THE ROBERT DOUGHTY CONSULTANCY LIMITED
TOWN AND COUNTRY PLANNING-LANDSCAPE ARCHITECTURE
32 High Street, Helpringham, Sleaford, Lincolnshire, NG34 0RA
Tel: (01529) 421646 Fax: (01529) 421358
Website: www.rdc-landplan.demon.co.uk
E mail: admin@rdc-landplan.demon.co.uk

Client: Fieldview Homes

Project: Pinchbeck Road, Spalding

Drawing title: Two bed semi - Planning Details - plots 5 & 6

Job No.	Drawing No.	Rev.	Drawn
544-4	PD-02		j.r.b.

Scale	Date	Checked
1:10, 1:20	13-05-05	

Please Note :
These drawings maybe subject to the CDM Regulations and should be considered prior to work commencing on site

DO NOT SCALE from this drawing. All measurements should be checked against on site conditions and any discrepancies should be brought to the attention of the Robert Doughty Consultancy.

P:\Projects\500-599\544 Fieldview Developments\544-4 Pinchbeck Road\CAD Files\544-4-01.dwg, 13/05/2005 11:15:59