
Ventilation Required to all Plots in accordance with Part F AD 2010. Background ventilation in accordance with AD F table 1.2a (2006), and subject to air permeability rate. Background ventilators to be installed to provide minimum 5000mm2 equivalent area in all habitable rooms with an external wall. Minimum of 2500mm2 equivalent area in all wet rooms with an external wall. If a wet room has no external walls then mechanical intermittent extract with 15min overrun is required.

Minimum Extract Ventilation Rates:
15L/sec to Bathrooms
30L/sec to Kitchen & Utility rooms
15L/sec to sanitary accommodation

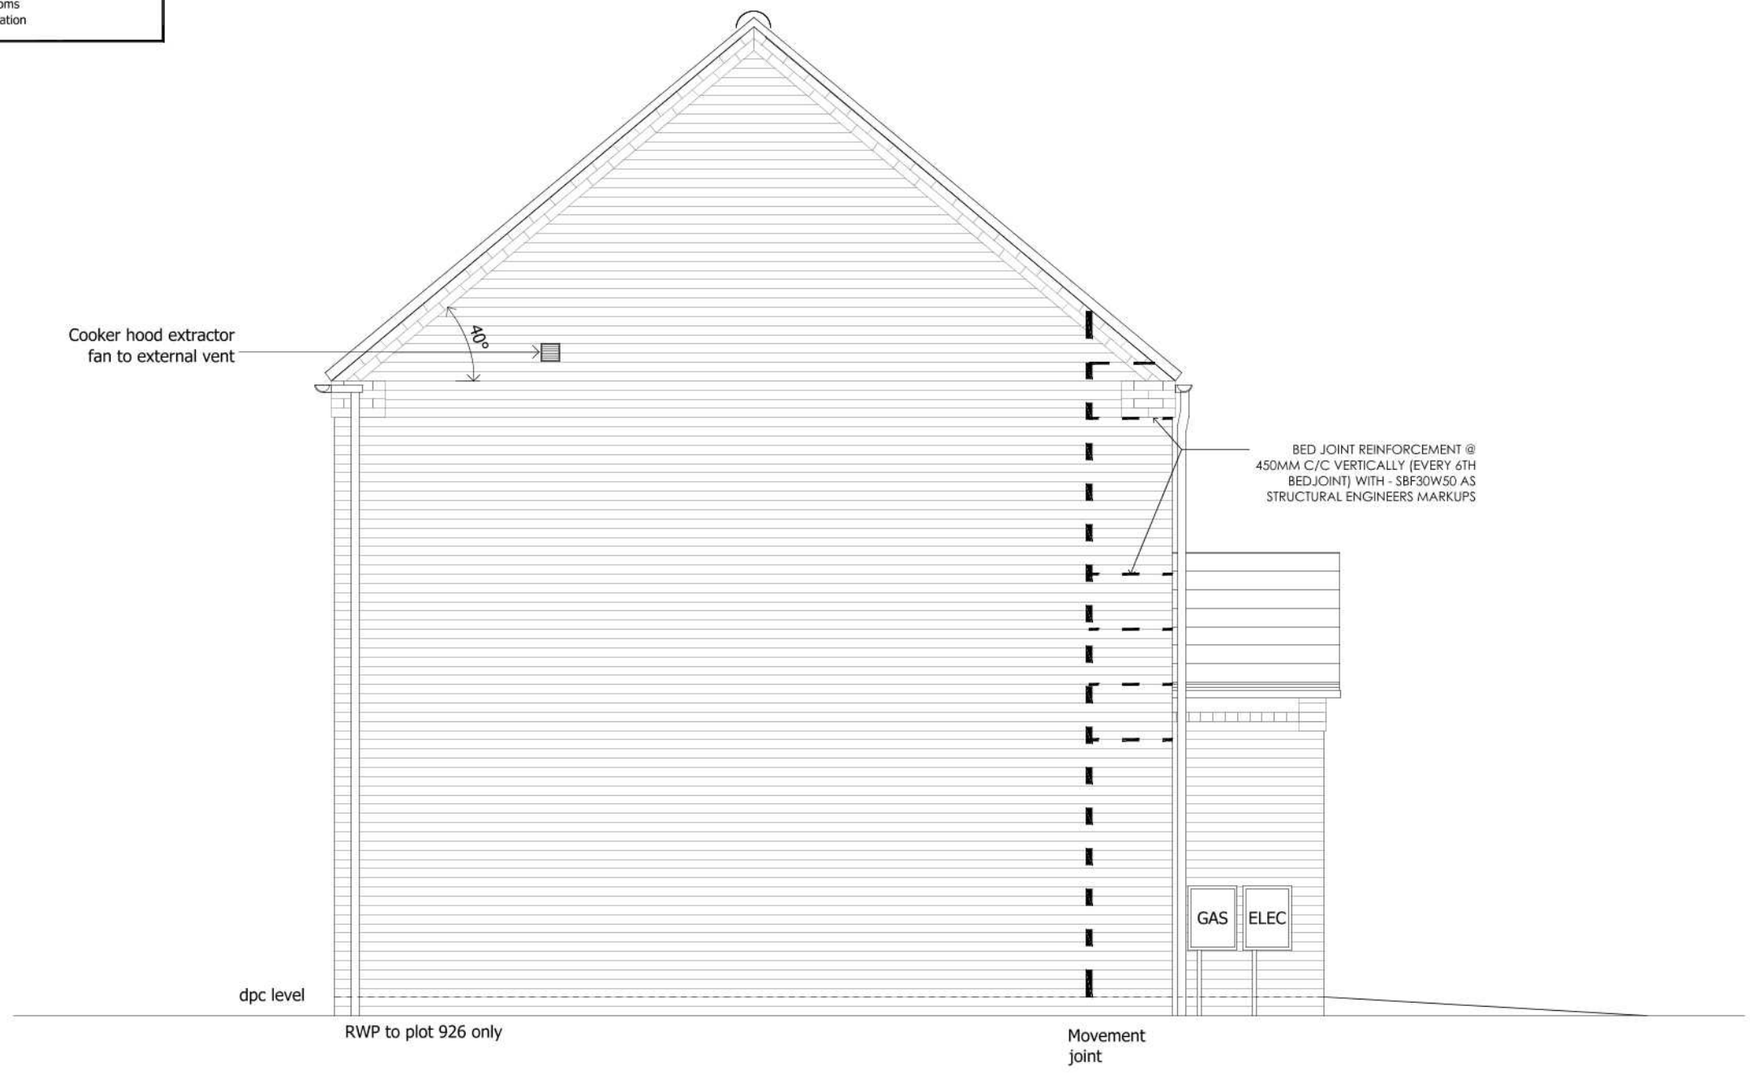

Left Elevation

FOR PLOT Nos OF RELEVANT HOUSE TYPES
REFER TO DEVELOPMENT SCHEDULE

Notes

Rev E - 15/10/2019 - CORE - MJ positions revised to suit engineers revised markups.

Rev D - 02/10/2019 - CORE - MJs added.

Rev C - 05/09/2019 - CORE - Eaves revised as instructed.

Rev B - 24/07/2019 - CORE - Plot specific RWPs.

Rev A - 05/06/2019 - CORE - Relocated service meters. Minor markups incl. roof vent tile positions, etc as instructed. External lighting to front elevation.

Rev	Date	By	Details

Kier Partnership Homes
Lysander House
Tempsford Hall
Sandy
Bedfordshire
SG19 2BD
Tel: 01767 642500 Fax: 01767 642628

Project: WYGATE PARK
SPALDING - WYGATE POS

Drawing:
Left Elevation
Frampton

Drawing File Location:
-

Drawn by:	Date:
C	Dec 2013
Scale:	COINS code:
1:50 @ A3	------

This drawing is © copyright protected.
All dimensions to be checked on site.
Any discrepancies to be reported to the Architect immediately.
This drawing should not be scaled.

Drawing no: 5621-FRAMP-08
Revision: E