

Item A - scale 1:10

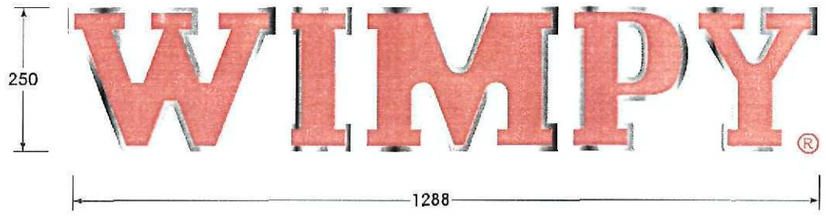

Item A

Specification
1 off standard set of built up wimpy Letters to be made from 5mm red perspex and stainless steel to be iternally illuminated.
o/a size of background 8545mm x 350mm approx.

Item B - scale 1:10

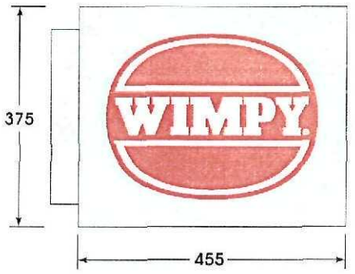


SHDC
Planning & Development
0 1 OCT 2009
Ref:

Item B

Specification
1 off standard projection sign fitted direct to background internally illuminated.

Existing View

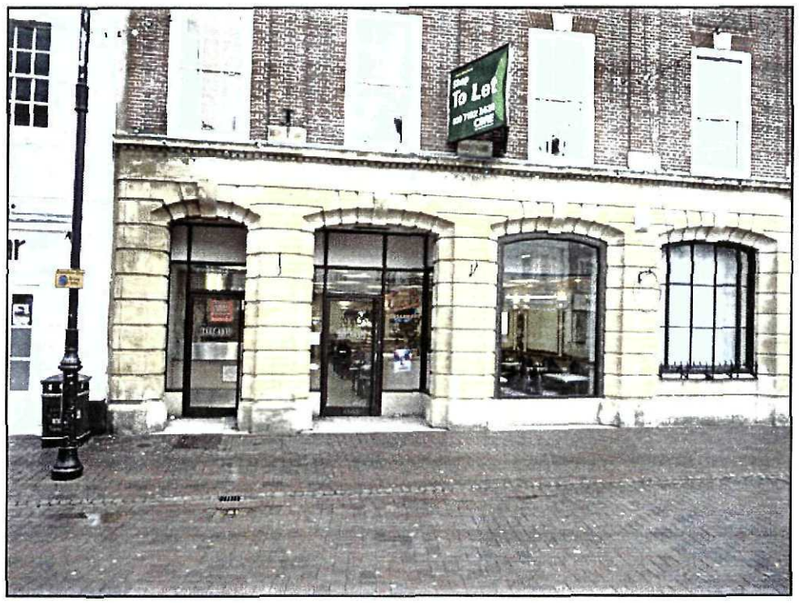

Proposed View



comments

DO NOT USE FOR MANUFACTURE

amendments

no.	revision	date
A	Visual amended	11-03-09
B		
C		
D		
E		
F		
G		
H		
I		
J		

asg
brighter sign solutions
asg (essex) ltd
1 bentalls
basildon
essex
ss14 3bs
t. 01268 706800
f. 01268 706801
enquiries@asg.co.uk
asg.co.uk

client
Wimpy

client contact
**

project
Spalding

title
Proposed Signage

date	designer
20-01-09	M Lowley

project manager
D Edmondson

approved	checked
00-00-00	**


scale
1:10

dwg no.
75293 1/1


SCALE APPLIES TO AN ORIGINAL COPY ON A1 TEMPLATE SHEET ONLY

© THE DRAWING IS COPYRIGHT AND IS THE PROPERTY OF ASG. IT IS TO BE USED BETWEEN THE PARTIES AND THE CLIENT. ANY REPRODUCTION WITHOUT THE WRITTEN PERMISSION OF ASG IS STRICTLY PROHIBITED.

FRONT ELEVATION - scale 1:25

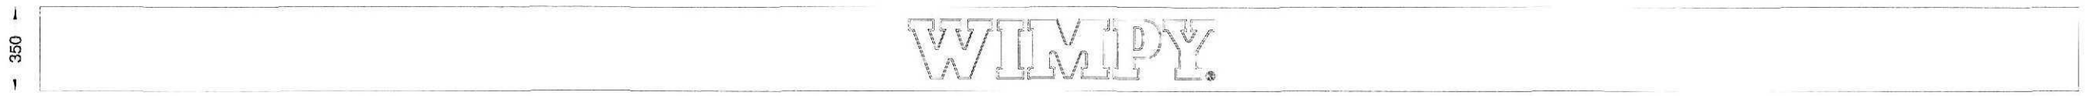

FRONT ELEVATION - scale 1:10

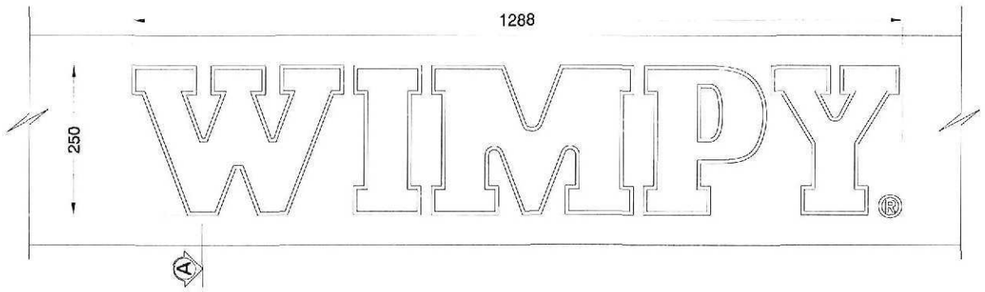

SECTION KEY

① Letter rims and returns built up from 0.9mm descaled stainless steel (Grade 316 grade steel to be used if sign located within 2 miles of coastal areas, standard 304 grade to be used in all other cases) with soldered joints. Depth of returns to be 125mm for all letter sizes.Letters are fixed to the backtrays through the returns, into the fixing blocks using M5 countersunk stainless steel screws.

② Letter faces formed from 5mm Red 431 perspex, retained by the fixing rim and spring clips soldered to the internal face of the letter returns, behind the face panels.

③ Letters are internally illuminated by chains of 3 diode Tetra Red LED modules, wired internally and bonded to the inner face of the foamex backtrays. Power cables are fed through the rear of the backtray and fascia to drivers concealed within the main building.


④ Backtray from 10mm foamex, with fixing blocks bonded to the inner face allowing fixing of the returns.

⑤ Letters are fixed through the backtray to the fascia face using sultable fixings.

⑥ Fixing blocks bonded to the backtray, allowing fixing of letter returns, using M5 countersunk stainless steel screws.

⑦ Spring clips soldered to the inner face of the letter returns retaining acrylic letter faces.

SECTION THROUGH A
SCALE 1:2

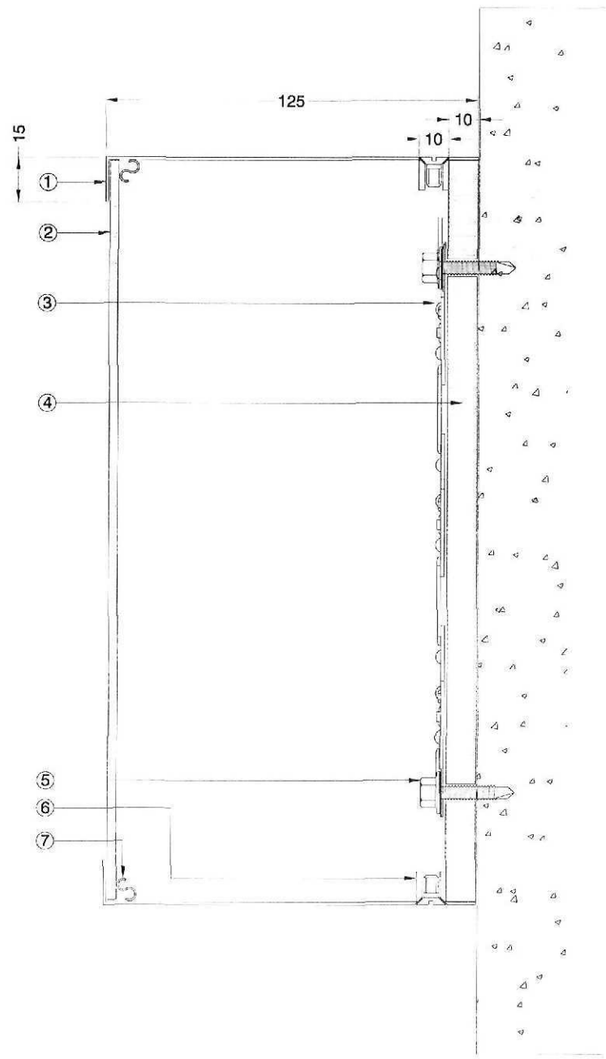

comments

Amendments

№	Revision	Date
1	**	00-00-00
2		
3		
4		
5		
6		
7		
8		
9		
10		

1 Bentalls, Basildon
Essex, SS14 3BS.

t - 01268 706800
f - 01268 706801
w - www.asg.co.uk

Client
Wimpy

Project
Spalding

Title
250mm letters

Date	Designer
20-08-09	s bard

Project manager
Clive Commons

Approved	Checked
00-00-00	**-**-**

Scale	Dwg №
NTS	75293

SCALE APPLIES TO AN ORIGINAL COPY ON A3 TEMPLATE SHEET ONLY

© THIS DRAWING IS COPYRIGHT AND IS THE PROPERTY OF ASG.
IT IS TO BE USED BETWEEN THEMSELVES AND THE CLIENT. ANY REPRODUCTION WITHOUT THE WRITTEN PERMISSION OF ACE SIGNS IS STRICTLY PROHIBITED.