

FRONT ELEVATION




REAR ELEVATION




SIDE ELEVATION (west)



SIDE ELEVATION (east)

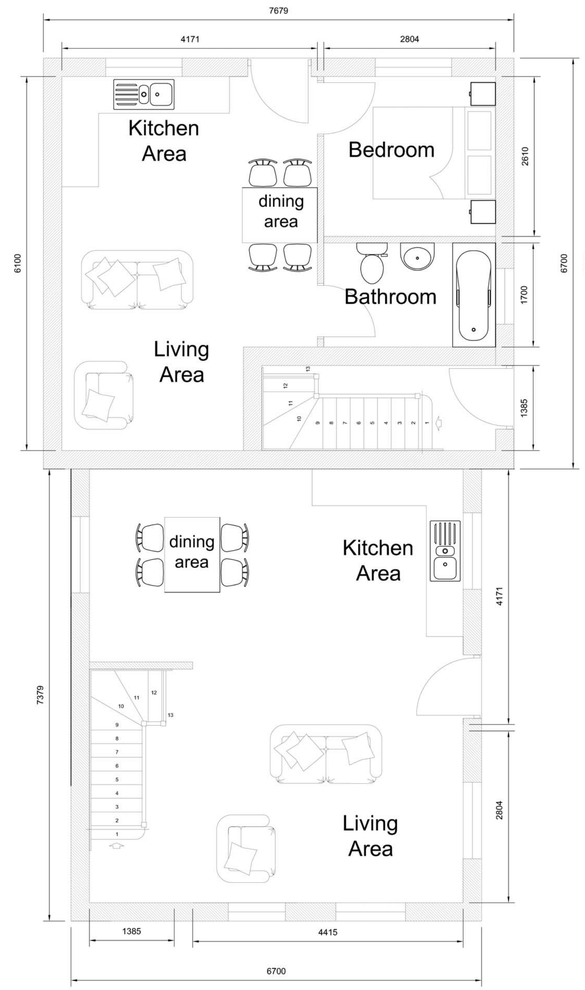

GROUND FLOOR PLAN

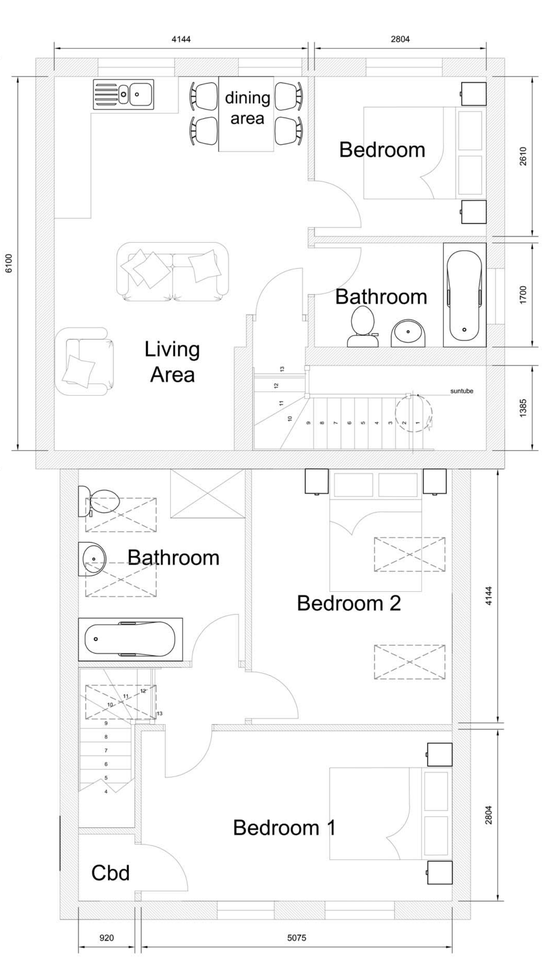


FIRST FLOOR PLAN



Crown Copyright 2008. All rights reserved. Licence number 100020449

LOCATION PLAN 1:1250

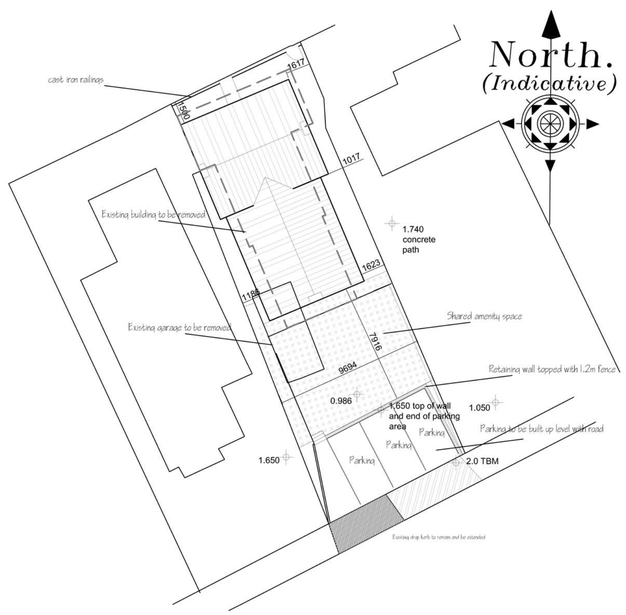

BLOCK PLAN 1:200

Revision	Date	Drawn	Description

Client: Enchantment Homes

Project: Demolition of 45 Bourne Road to create 2no. one bedroom flats & 1no Two bedroom flat

Drawing: Planning

Scale: 1:50 1:100, 1:200 1:1250 @ A1 Drawn: AWM Checked: TAC Date: 12/06/2017

Drawing No.: 15/420/PA/005

TaC ARCHITECTS

Trevor A Clay RIBA Ltd, 14 Old Fendike Road, Weston Hills, Spalding, Lincs. PE126DD
01406 380027 07778 597975 trevor@tacarchitects.co.uk www.tacarchitects.co.uk