



PART FRONT ELEVATION (Existing)
Scale 1:50




PART REAR ELEVATION (Existing)
Scale 1:50

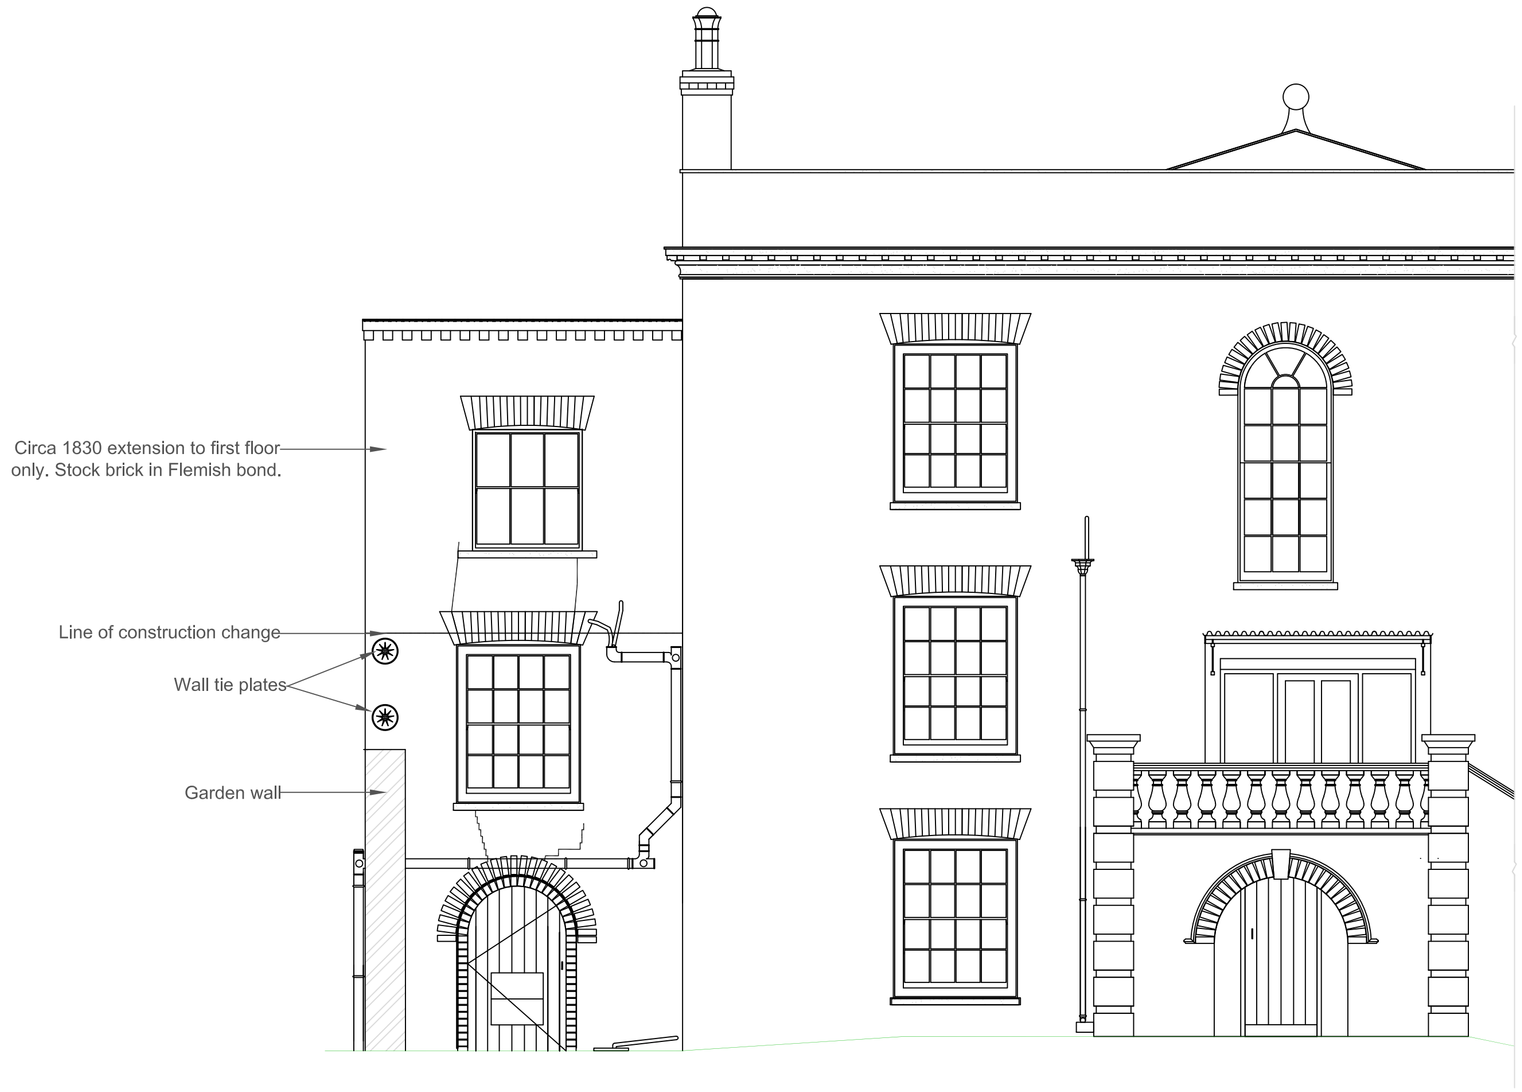


RHS ELEVATION (Exisitng)
Scale 1:50

SUBJECT TO LISTED BUILDING CONSENT NOT FOR CONSTRUCTION

0.0m 1m 2m 3m 4m 5m
Scale 1:50

## General

This drawing is to be read in conjunction with Sedgwick standard contract documentation and all other relevant documents, unless alternative arrangements have been agreed with the Contract Administrator.

Do not scale this drawing, except for Planning purposes. The Contractor shall check all dimensions and levels on site prior to demolition of the existing structure. Any discrepancies shall be notified immediately to the Contract Administrator and the Design Engineer. All dimensions shown include finishes.

Layout of the works is to remain unaltered unless otherwise agreed with the Contract Administrator and the Design Engineer.

| REV | DRAWN | DATE | DESCRIPTION |
|---|---|---|---|
| | | | |
| | | | |
| | | | |

sedgwick
Sedgwick Design Office,
Oakleigh House, 14-16 Park Plaza, Cardiff, CF10 3DQ

JOB ID: Longstaff

SITE ADDRESS: Westbourne Lodge (Summerhouse, & Coal House), 13, Cowbit Road, Spalding, PE11 2RD

PROJECT: Reinstatement of Property following Subsidence related damage

DRAWING TITLE: Existing Elevations

| | |
|---|---|
| INITIAL DRG DATE: July 2024 | DRAWN BY: PR |
| SCALE: As Shown | DRG SIZE: A1 |

| REFERENCE | DRG No. | Rev. |
|---|---|---|
| 9581093 | 101 | P1 |