



RED LION STREET
HALL PLACE
HALL PLACE LANE
SHEEP MARKET
SHEEP MARKET LANE
SWAN STREET
CHAPEL STREET
STATION STREET
VICTORIA STREET
THE CRESCENT
DRAPERS PATH
ABBEY YARD
DETERMINED PLAN
18-6-01
BAPTIST CHURCH
NATIONAL TYRE SERVICE
TYRE REP.
CAR PARK
HARDY & Co.
FURN.
MAYFAIR SALON
L/HAIR.
SPALDING LAUNDRETTE CENTRE.
GARDEN EQUIPT. CENTRE.
TREND TOYS & GIFTS.
VISION HIRE
TV
VACANT
DWG.
TESCO
SHOP
LIPTON
GRO
ROYAL MAIL
POST OFFICE
BARCLAYS BANK
LLOYDS BANK
TSB BANK
NATIONAL WESTMINSTER BANK
TRUSTEE SAVINGS BANK
LIBRARY
TELEPHONE EXCHANGE
POSTER BROS - TAI
VAR. OFFS.
DWG.
TELEPHONE EXCHANGE
SPALDING GUARDIAN STORES
VACANT
J.T. WHITE GIFTS/CARDS & H/WIGS.
BOURNE - D/C.
VACANT (COMMUNITY)
T/MP P.O
EASTERN COUNTIES OIL EQUIP.
VAR. OFFS.
IMAGE - PHOT.
SURGY.
CHARTERHOUSE L/HAIR
BULLEY, DRAKE & ACCOUNT.
SURGY
J.H. PLEASURES
BOOKMAKER
CLUB/PARK.
GARDENS
DWG
VAC
STD
C.R. GREGORY
BAKER
HEARTSEASE BLDG SOC.
INKWS C/WR
IVY GRASSOM & WR.
EAGLE STAR INS
STEER & CO INS.
PUMPING STATION
THE CHEQUERS P.H. (STEWARD & PATTESON)
E. HANCOCK - FUELOIL
STATION GATES P.H. (BARNSLEY)
BASKER - BUT
- & FASH.
GIBBS FT/WR
MATTHEWS FT/WR
HITON & SON WALLP. & PAINT.
J.W. FIELD GRO.
JOE RILEY BET OFF.
V. MORGAN M/WR.
WHSE
JAC.
DWGS
SWB STA
LAVS.
CAR (BS)
PC.
TC.
PO.
LAMP
TREE

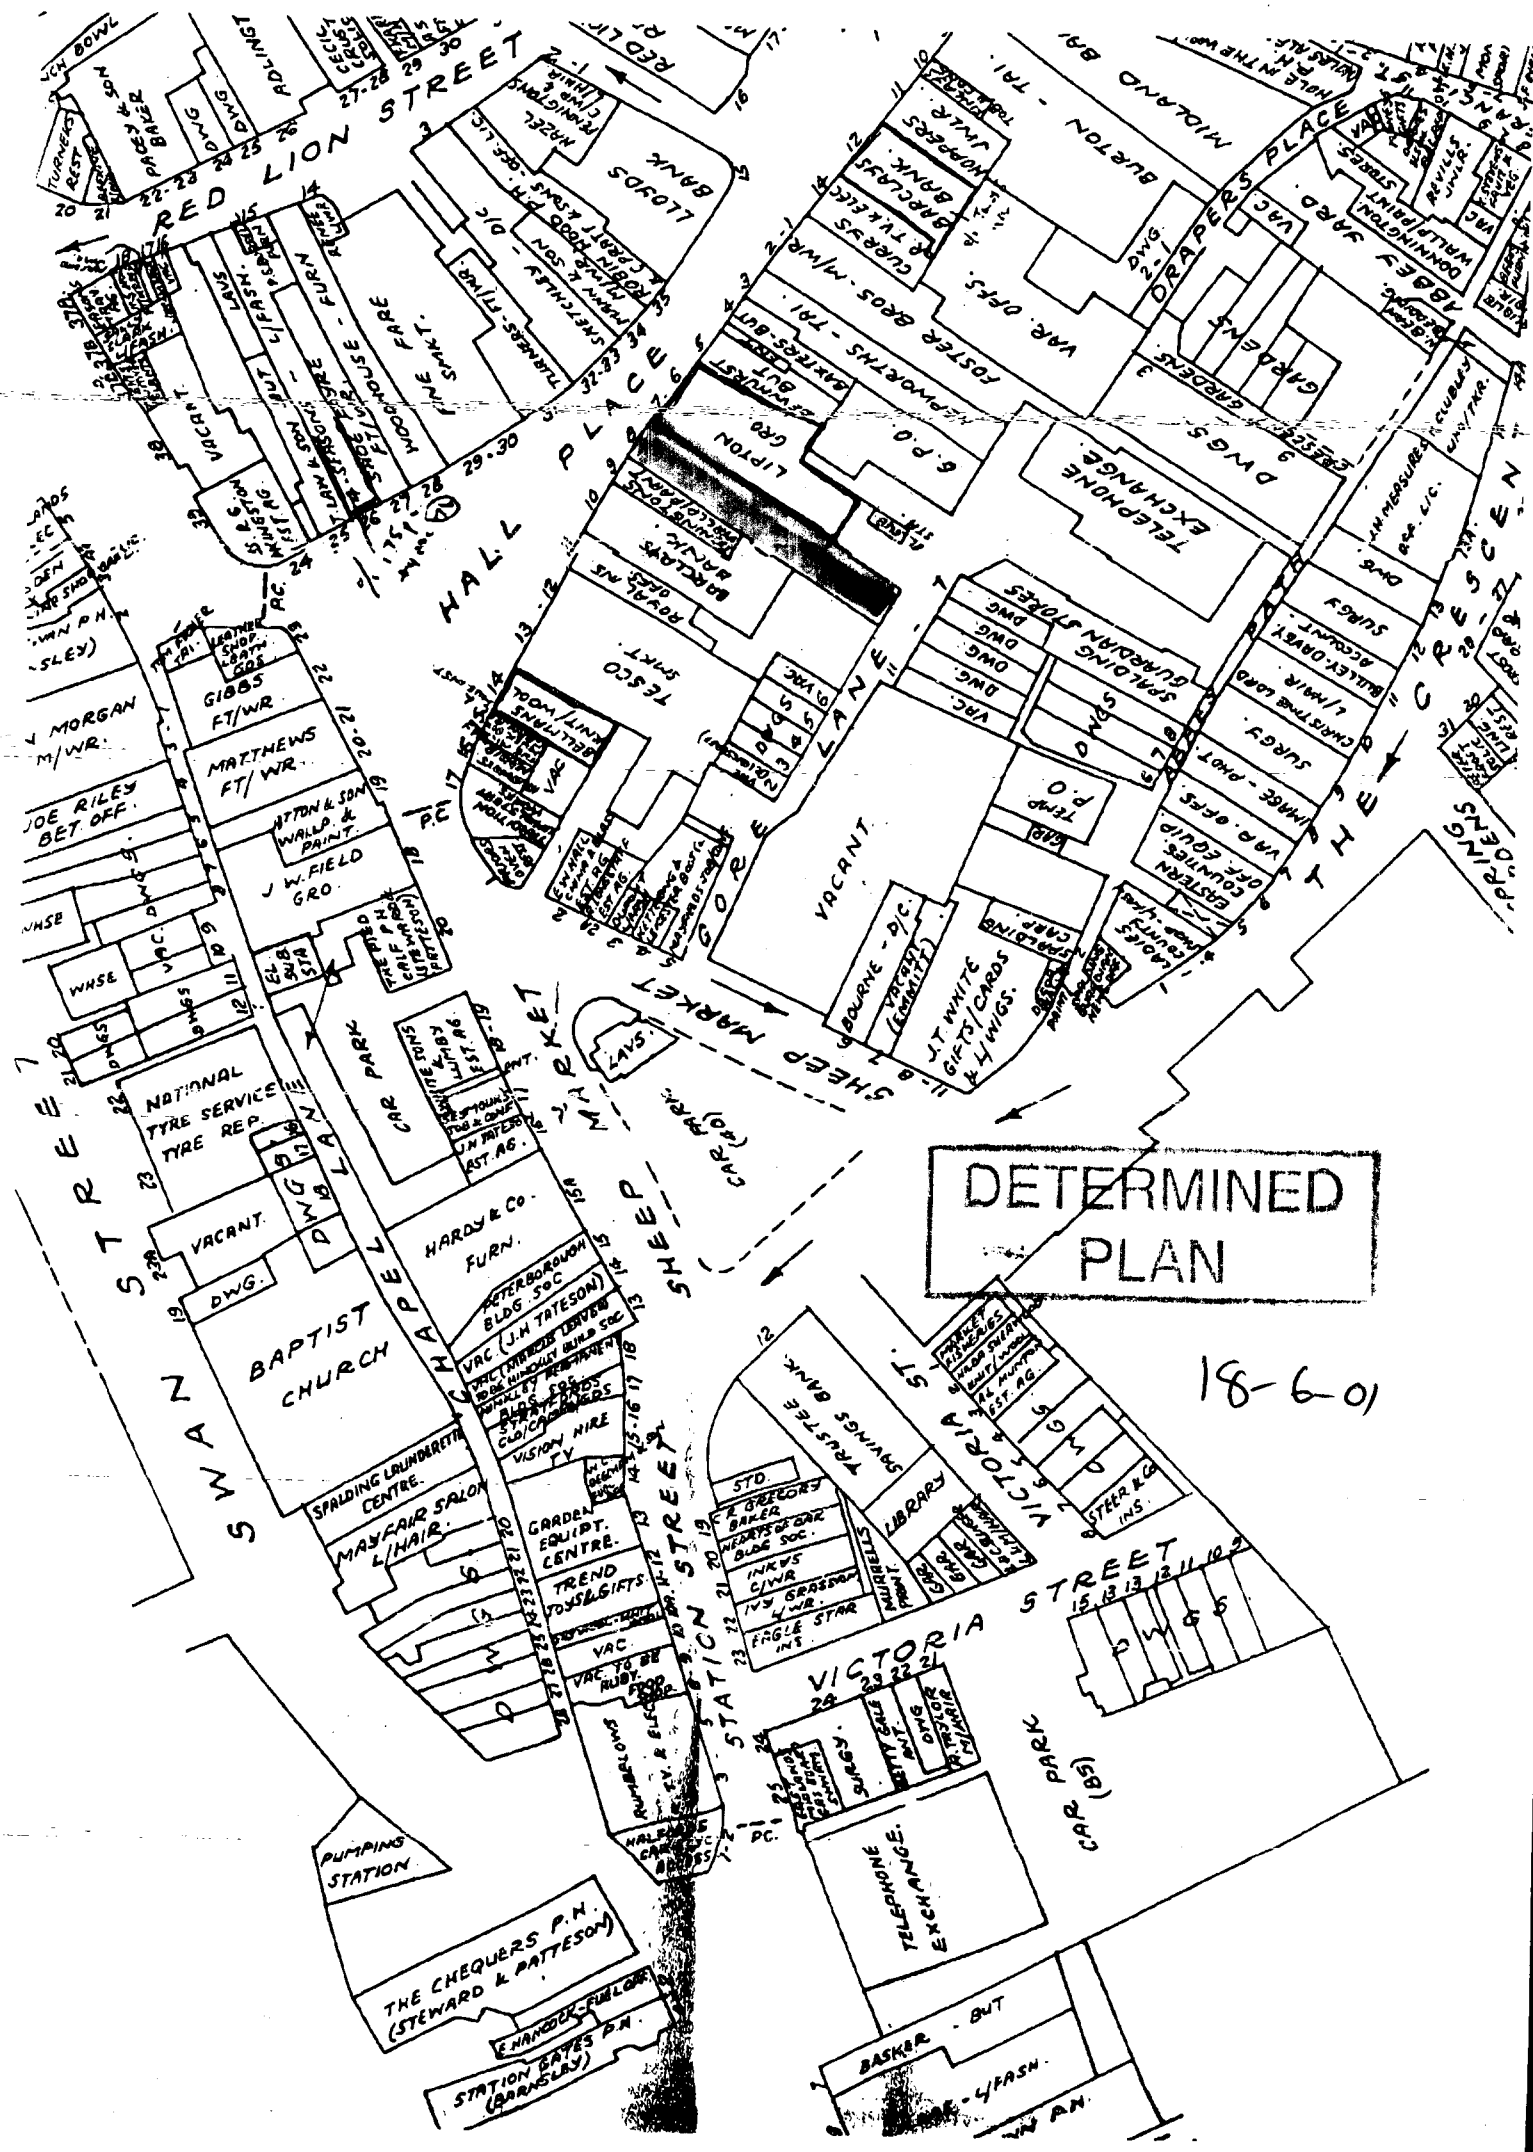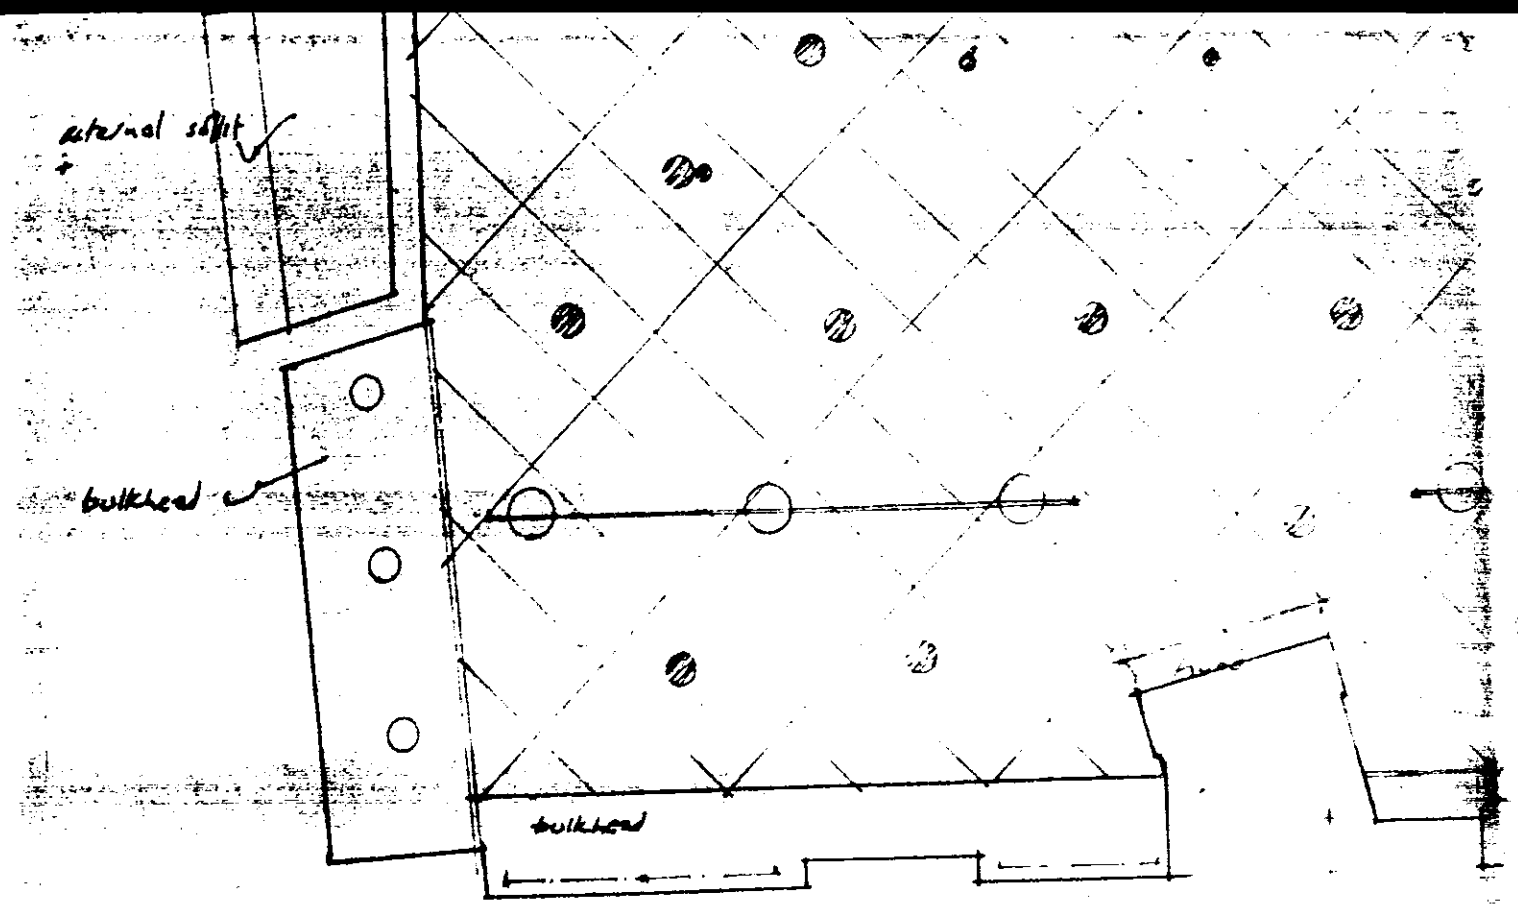


CEILINGS

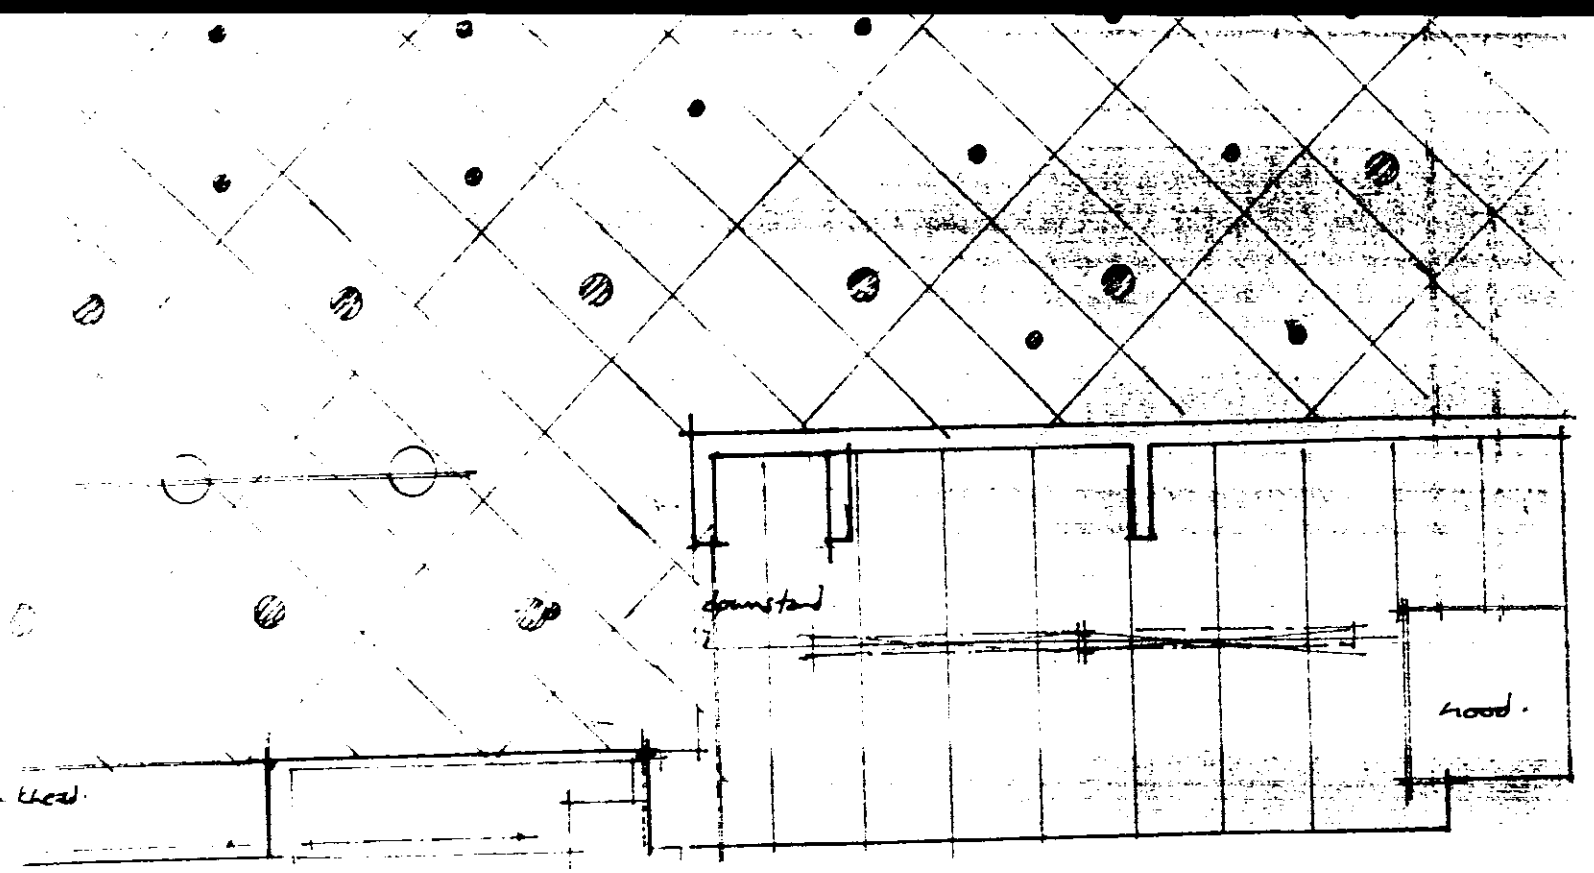


Recessed BLIND BOX

Built up 3D lettering with rear halo lighting effect. Letters in gold finish.

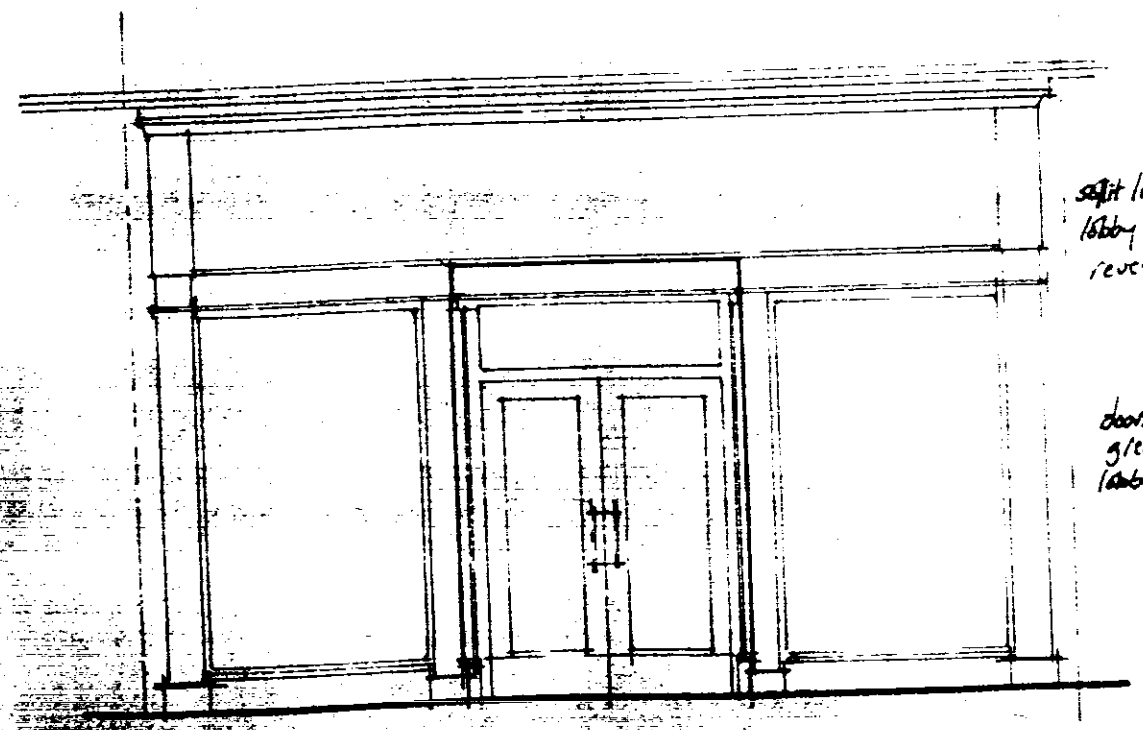

FRONT. EXISTING.

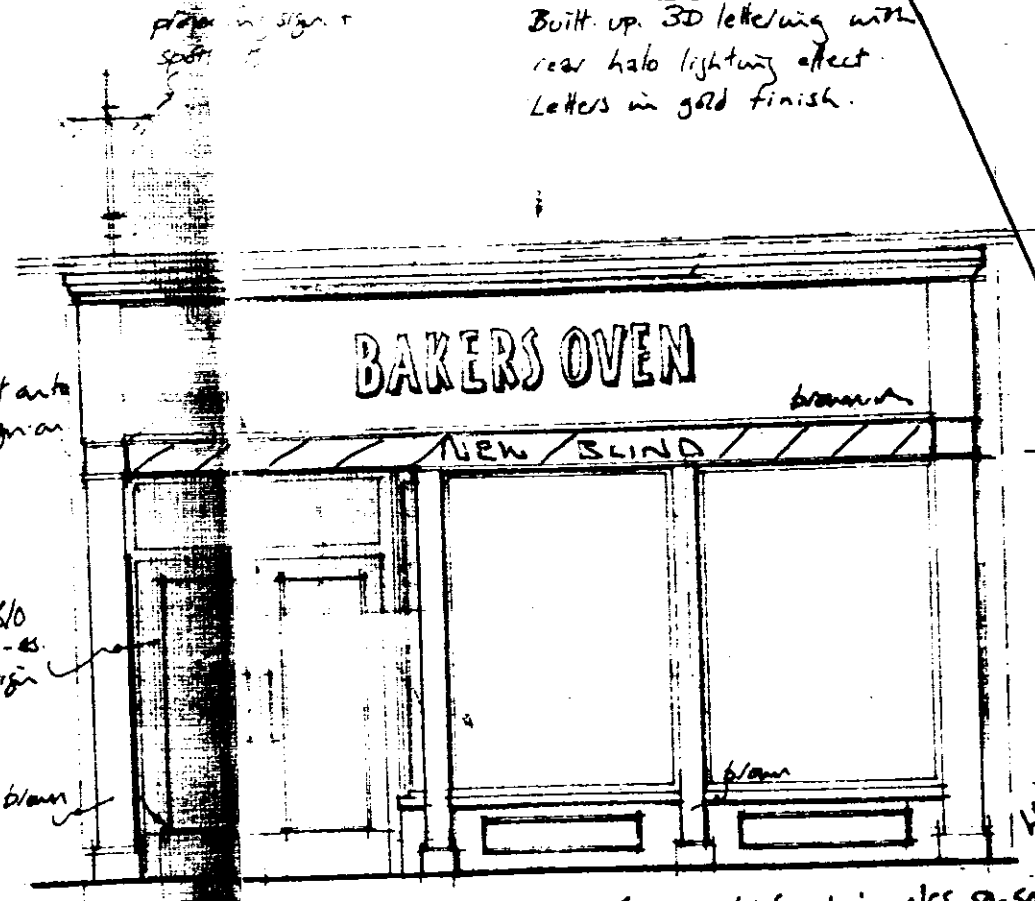


FRONT. PROPOSED

standard G/O lobby sign on return glass background // gold letters.

fascia + shopfront in NCS S0-50 R. with gold details. (brown)


set below retained fascia. all to arts style + details.

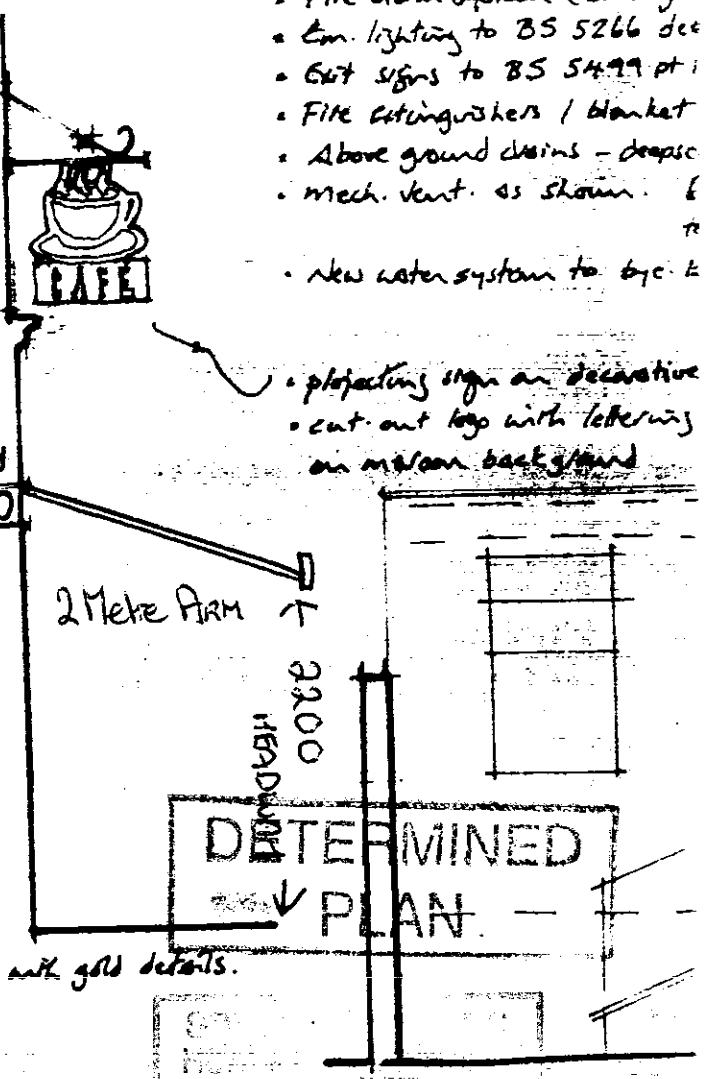

General Notes:

- All construction to sat D&
- Fire alarm system (break gl
- Em. lighting to BS 5266 de
- Exit signs to BS 5499 pt
- Fire extinguishers / blanket
- Above ground drains - dispo
- mech. vent. as shown. E
- New water system to byc. L
- projecting sign on decorative
- cut-out logo with lettering on maroon background

BY 06/06/21

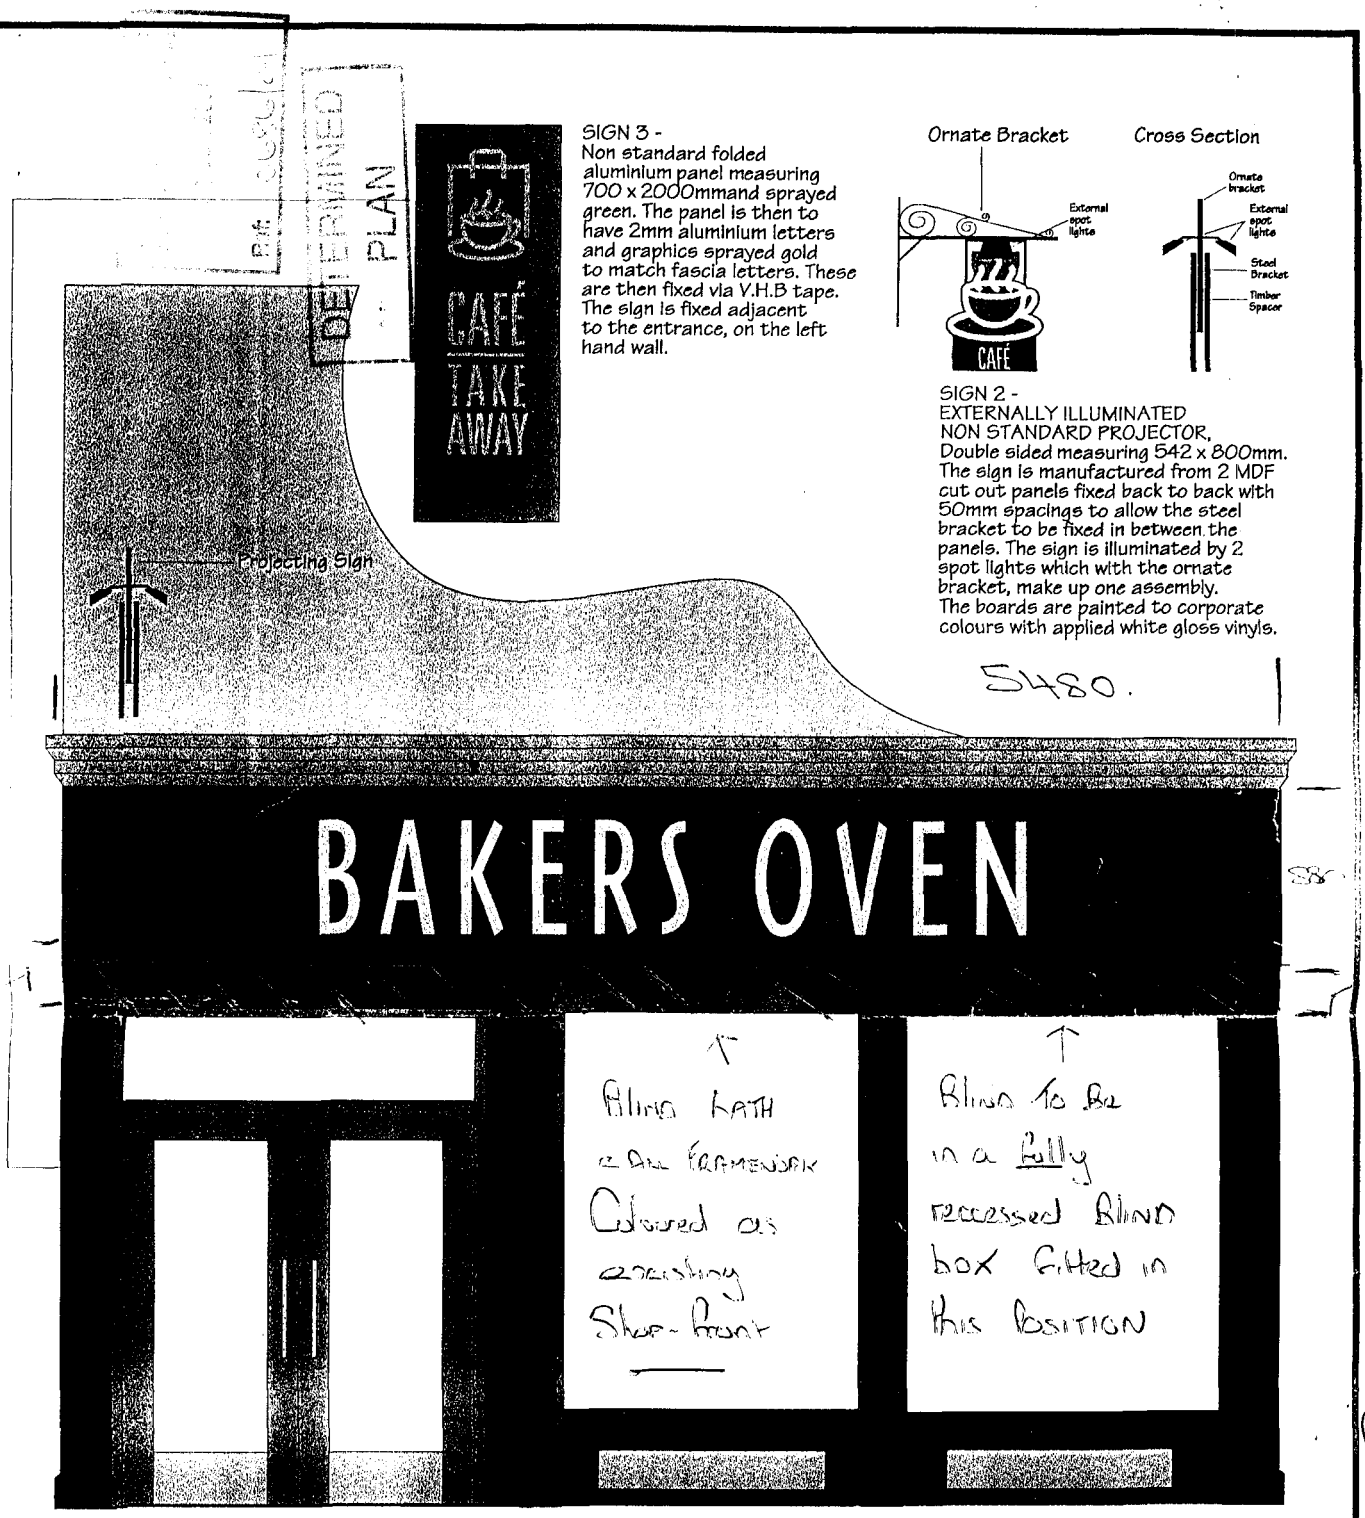

SIGN 3 -
Non standard folded aluminium panel measuring 700 x 2000mmand sprayed green. The panel is then to have 2mm aluminium letters and graphics sprayed gold to match fascia letters. These are then fixed via V.H.B tape. The sign is fixed adjacent to the entrance, on the left hand wall.

Ornate Bracket

Cross Section

SIGN 2 -
EXTERNALLY ILLUMINATED NON STANDARD PROJECTOR,
Double sided measuring 542 x 800mm. The sign is manufactured from 2 MDF cut out panels fixed back to back with 50mm spacings to allow the steel bracket to be fixed in between the panels. The sign is illuminated by 2 spot lights which with the ornate bracket, make up one assembly.
The boards are painted to corporate colours with applied white gloss vinyls.

5480.

PROPOSED BLIND

PROPOSED BLIND

SIGN 1 - BUILT UP STAINLESS STEEL LETTERS
The BAKERS OVEN letters are built up stainless steel with 100mm returns sprayed gold and fixed to the fascia via brass locators.
The built up letters have a cap hieght of 580mm and a total span of 3437mm.

PINDER PLASTICS SIGNS LTD
151 THORNHILL RD.
DEWSBURY WF12 9QE
TEL: 01924 452256
FAX: 01924 430606

DRAWING FOR
BAKERS OVEN
SPALDING

REF No
DRAWN BY JH
DATE 5-1-99
SCALE 1:25
DESIGN No
FILE NAME E2373SPA
REVISION 3

PINDER PLASTICS (SIGNS) LTD

NOT TO BE REPRODUCED UNLESS BY EXPLICIT CONSENT