

SOUTH HOLLAND DC
HOUSING & PLANNING
13 JUL 1995
Ref: 0686/95

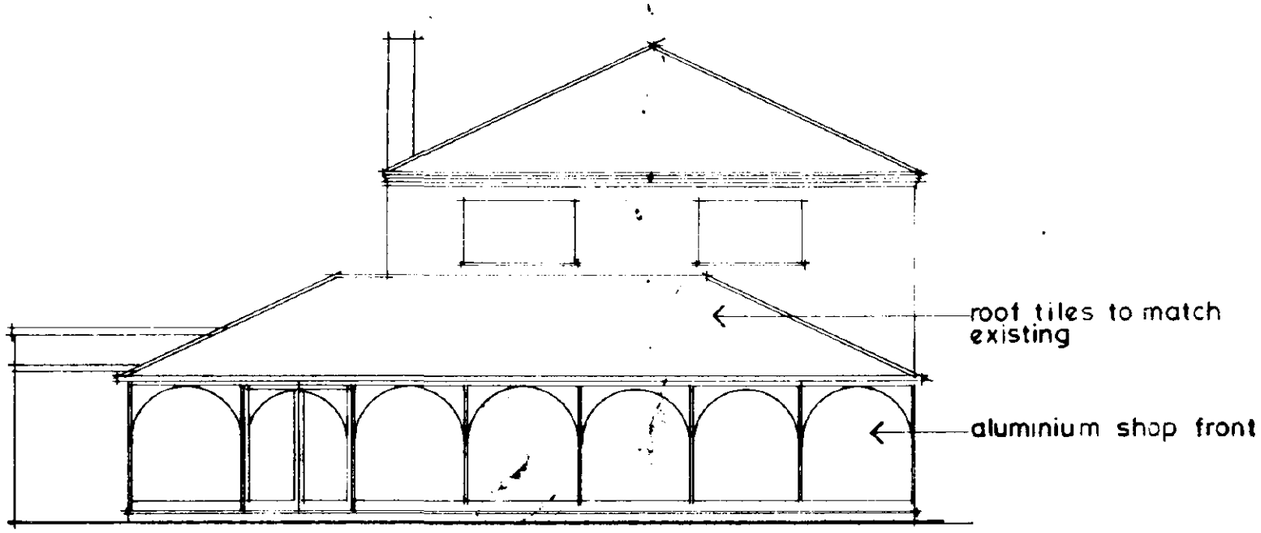


PROPOSED NORTH ELEVATION SCALE 1/100

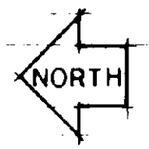

LOCATION PLAN SCALE 1/2500



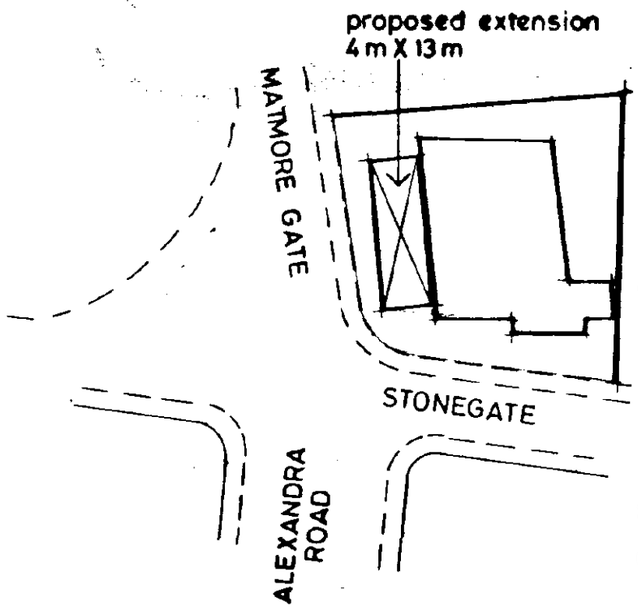

BLOCK PLAN SCALE 1/500

J. J. Hartley, M.B.I.A.T., M.C.I.O.B., M.B.I.M.

Architectural & Interior Design Consultants & Surveyors

109 Fulbridge Road, Peterborough, PE1 3LE
Tel: Peterborough 0733 349690

job:
MR J. ROBERTS
ROBERTS SUPERMARKET & POST OFFICE
MATMORE GATE
SPALDING
LINCS

Proposed extension to supermarket

drg:
Location plan, block plan & elevation

scale: As shown


date: 26th June 95

drg. no.: 2926/1


This drawing is copyright and may not be altered, traced, copied, photographed or used for any purpose other than that for which it is issued without written permission from J. J. Hartley.

revisions

A 30/8/95 proposed ground floor plan added J. Hartley

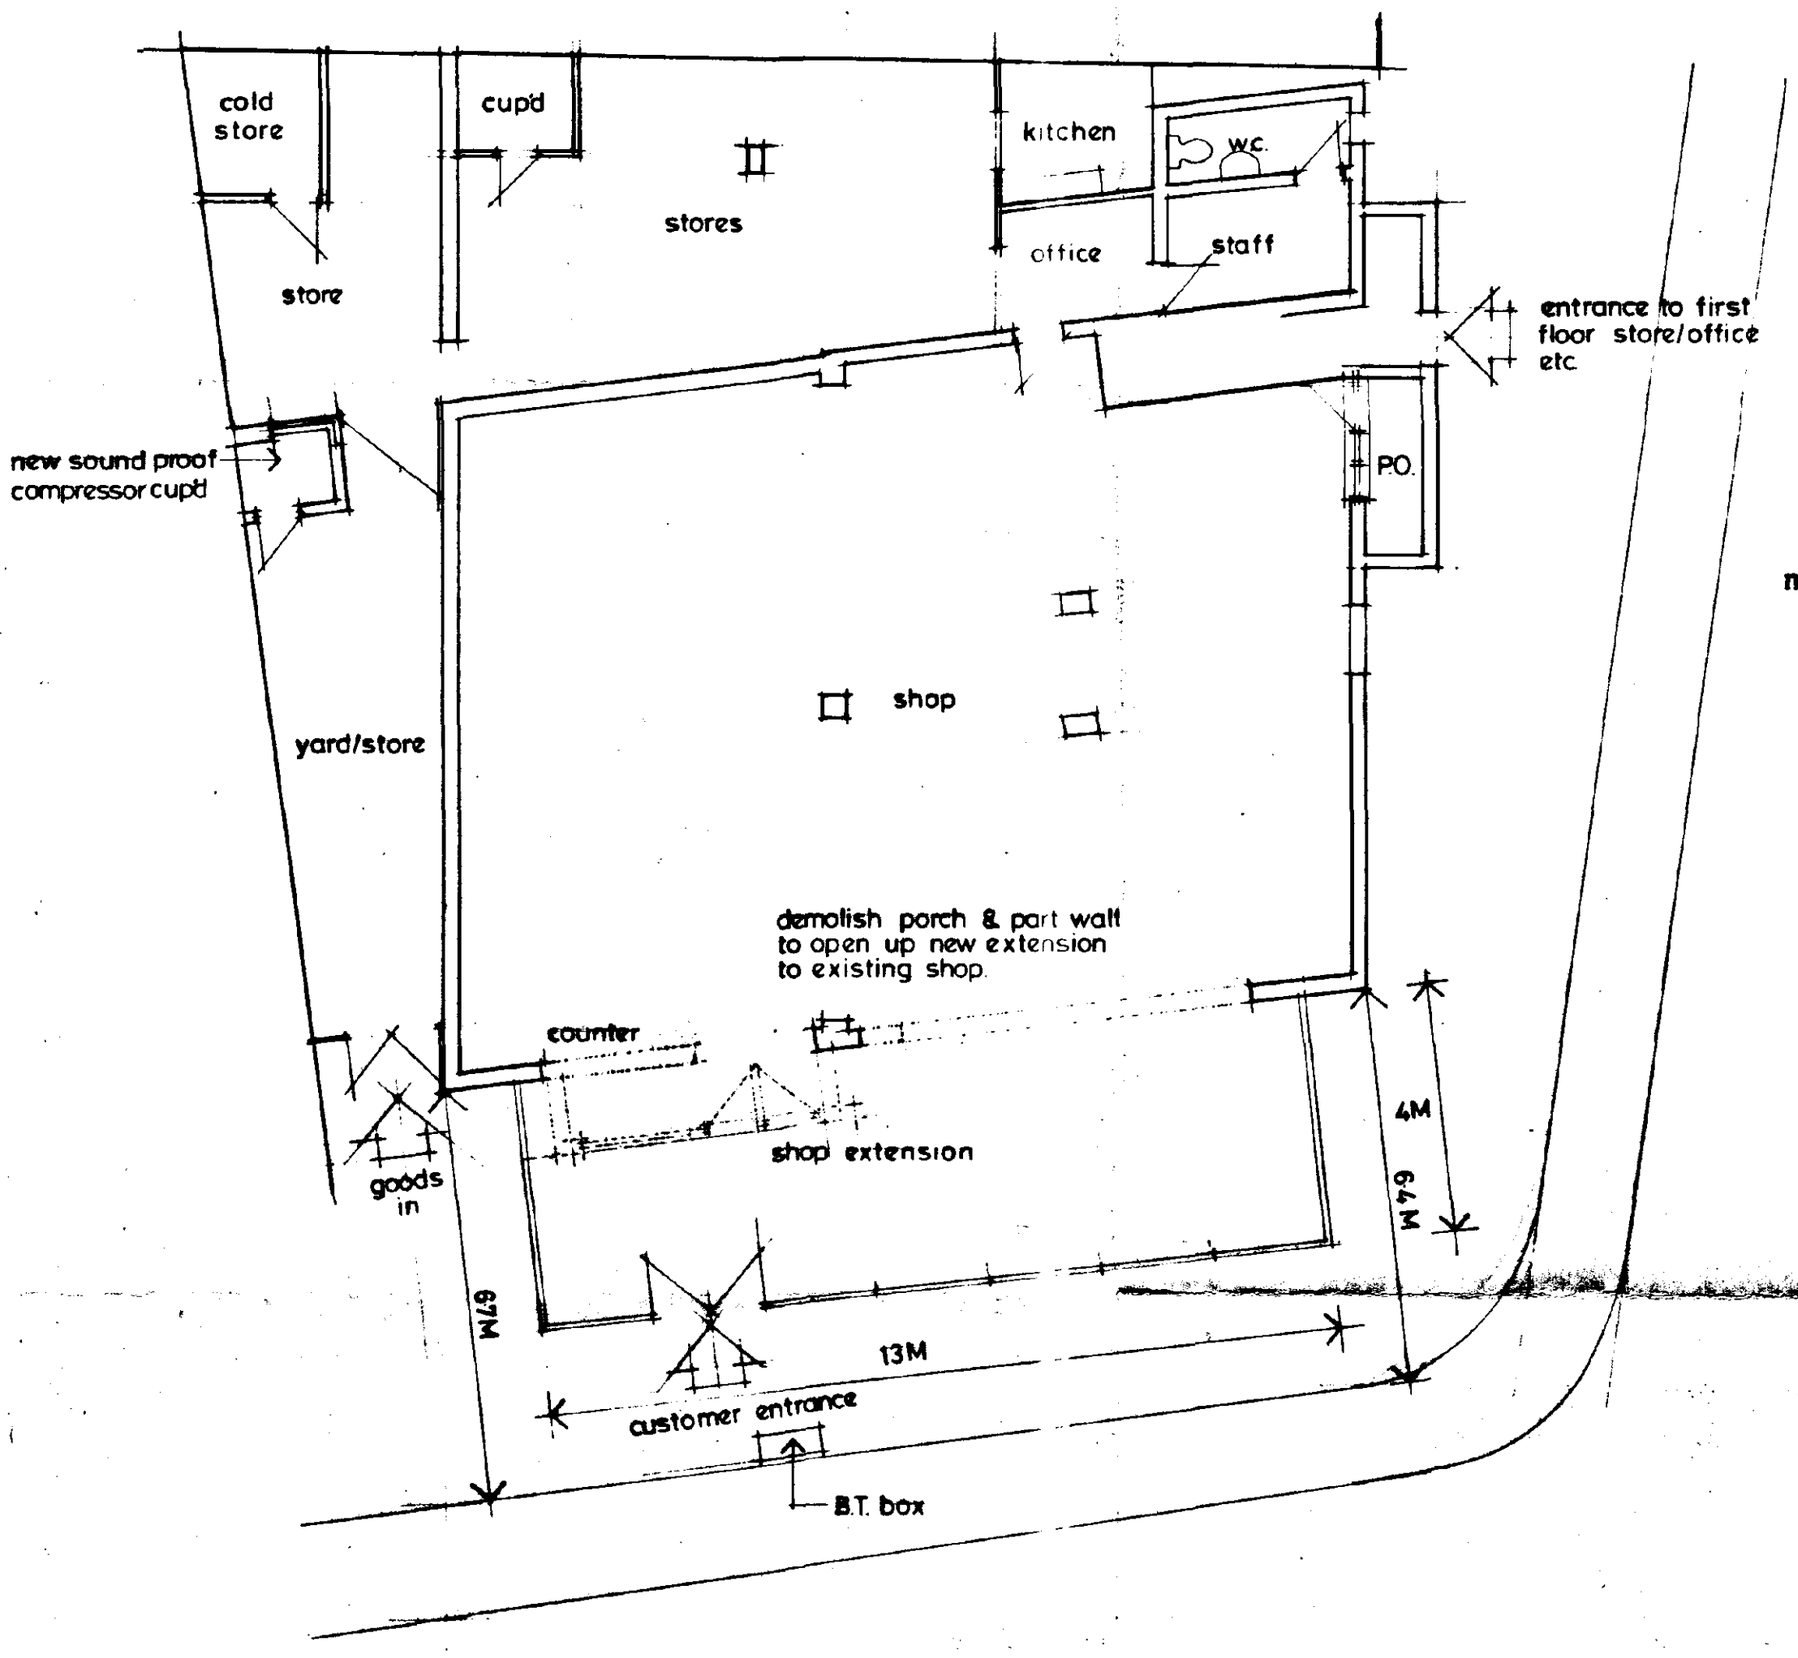

PROPOSED PLAN SCALE 1/100

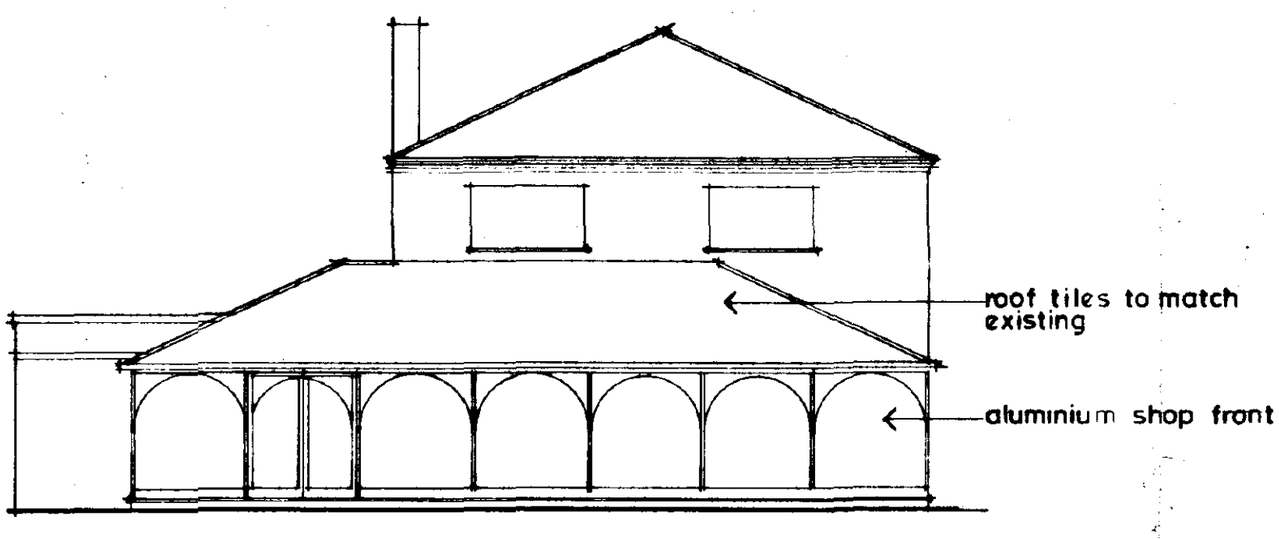

PROPOSED NORTH ELEVATION SCALE 1/100

notes:

SOUTH HOLLAND DC
HOUSING & PLANNING
-6 SEP 1995
Ref:


DETERMINED PLAN

J.J. & J. HARTLEY
J. J. Hartley, M.B.I.A.T., M.C.I.O.B., M.B.I.M.
Architectural & Interior Design Consultants & Surveyors
109 Fulbridge Road, Peterborough, PE1 3LE
Tel: Peterborough 0733 349690

job:
MR J. ROBERTS
ROBERTS SUPERMARKET & POST OFFICE
MATMORE GATE
SPALDING
LINCS


Proposed extension to supermarket

drg:
Location plan, block plan & elevation

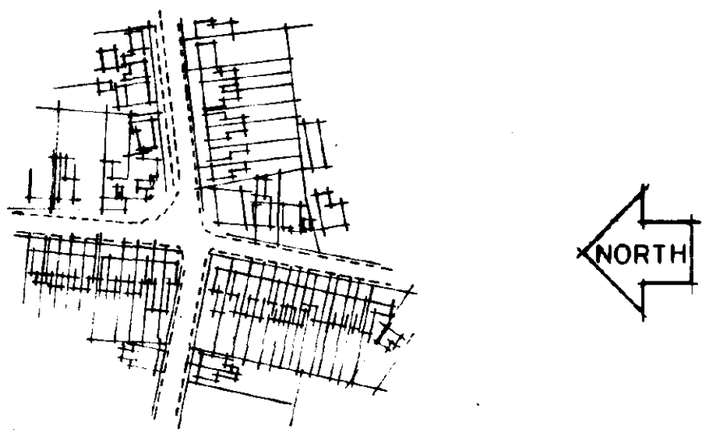

LOCATION PLAN SCALE 1/2500

NORTH

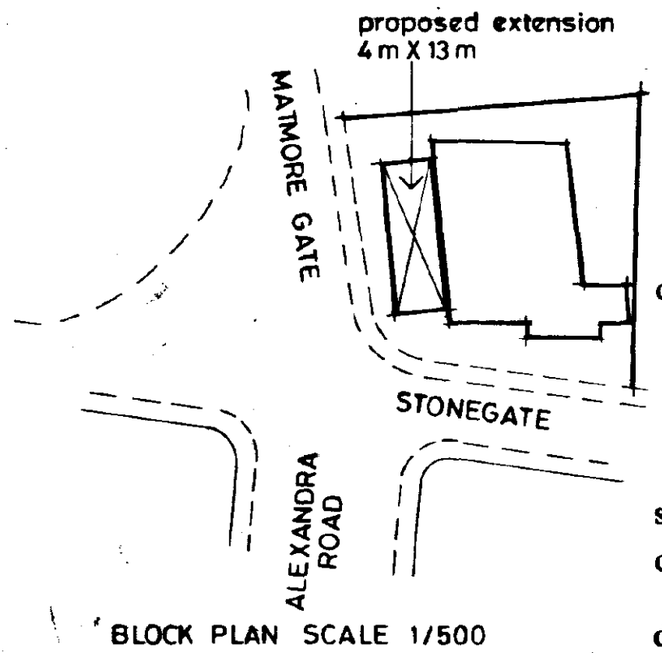

BLOCK PLAN SCALE 1/500

scale: As shown
date: 26th June 95
drg. no.: 2926/1A