
Contractor to check all Dimensions on site prior to ordering materials / commencing work.Do Not Scale from this Drawing - If in doubt then please ask

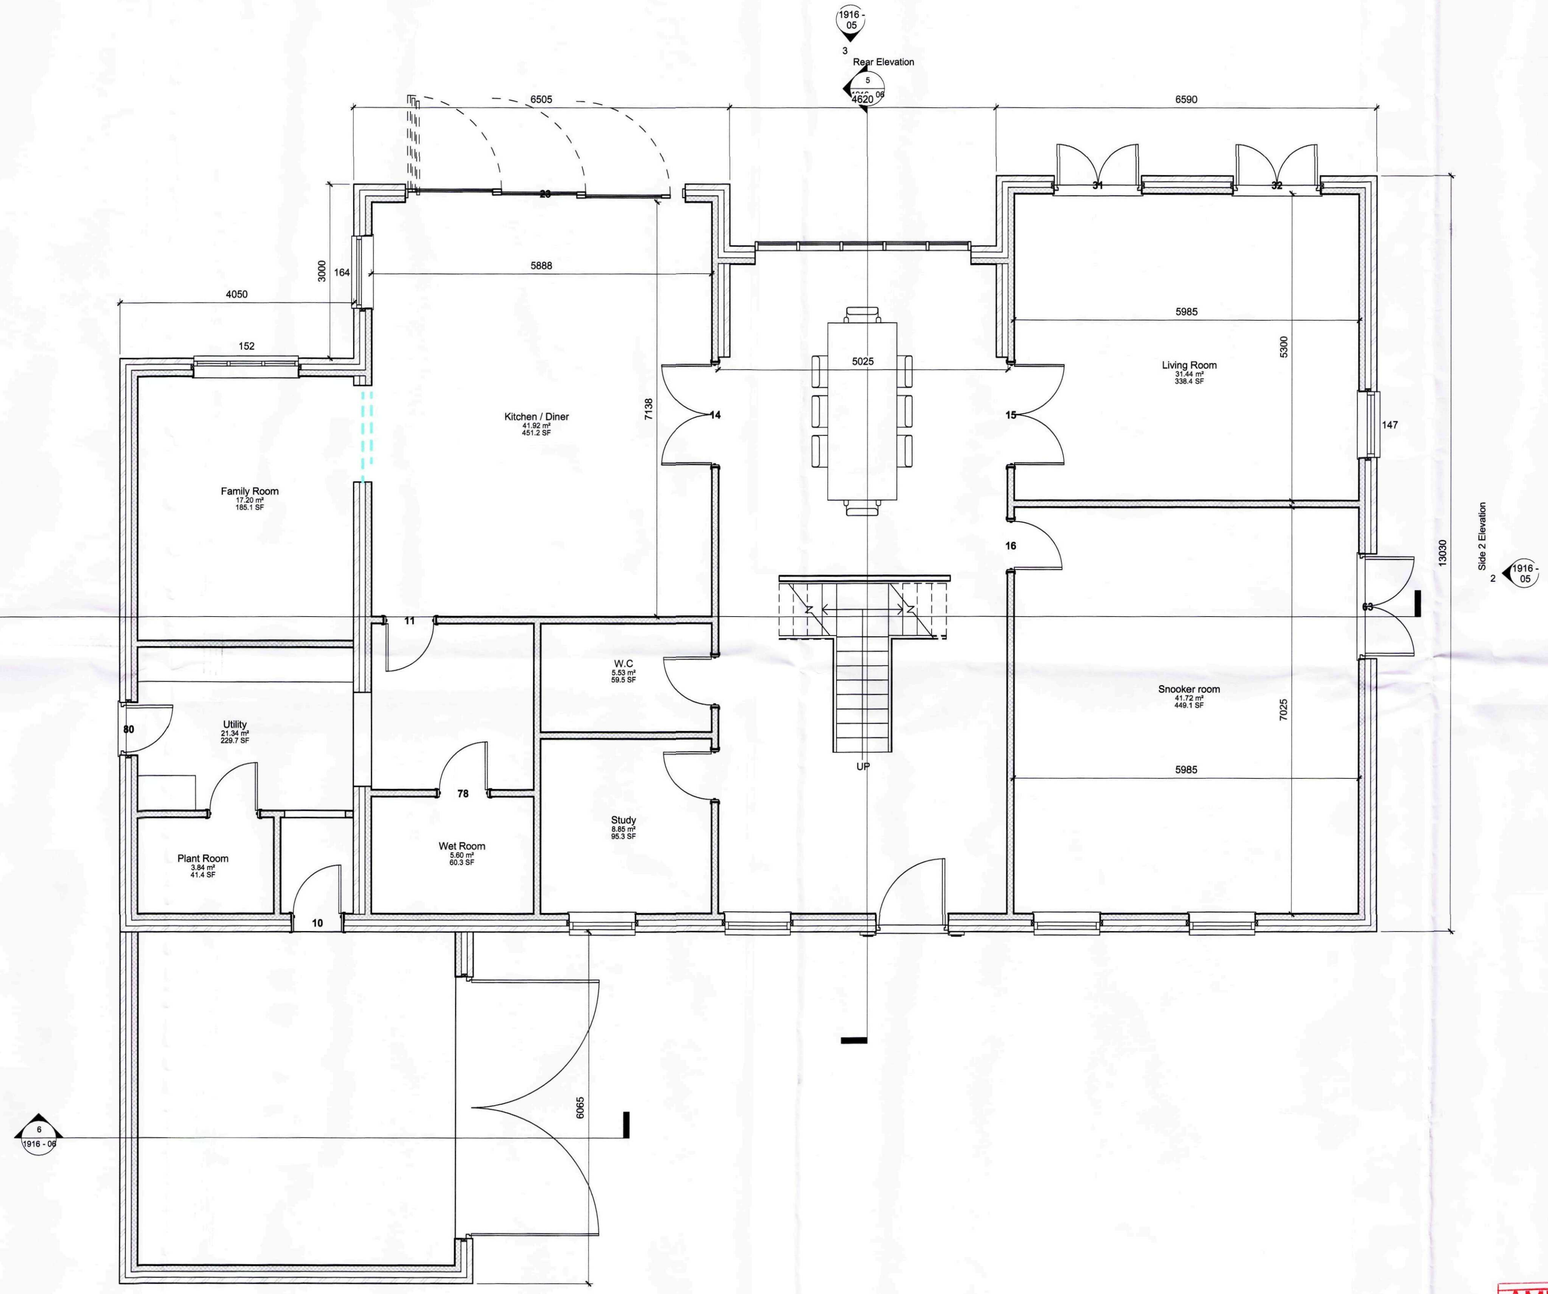

1 Grd FFL
1 : 50

Front Elevation
1
1916 - 05

Due to areas of the structure being covered, unexposed or otherwise inaccessible the notes / specifications of existing materials are subject to confirmation of site when it is feasible to expose the relevant areas of construction.

GENERAL CONDITIONS
Contractors are responsible for checking all dimensions on site when work commences and before ordering any materials.Any discrepancies should be brought to the attention of the Client for remedial action before commencing further.
All materials not specified to be of a standard suitable for the work proposed and be fit for purpose.All work to be in accordance with good building practise and all necessary BS codes for Workmanship on Building Sites.

B - 04.11.10 - Amended to suit SHDC
A - 03.11.10 - Amended to suit SHDC
Revisions

Client:
Mr A Mason

Site:
Residential Development at: Cowbit Road, Spalding

Drg Title:
Ground Floor Plan


AMENDED PLAN
Ref. A1

SHDC Planning & Development
- 5 NOV 2010
Ref: 0687-10

remway Design Ltd
2nd Floor - 5B Sheepmarket
Spalding
PE11 1BH
Tel : 01775 768 921
e-mail: enquiries@remwaydesign.co.uk

Drg Size	Drawing Number	Revision:
a1	1916 - 03	B

Contractor to check all Dimensions on site prior to ordering materials / commencing work.Do Not Scale from this Drawing - If in doubt then please ask

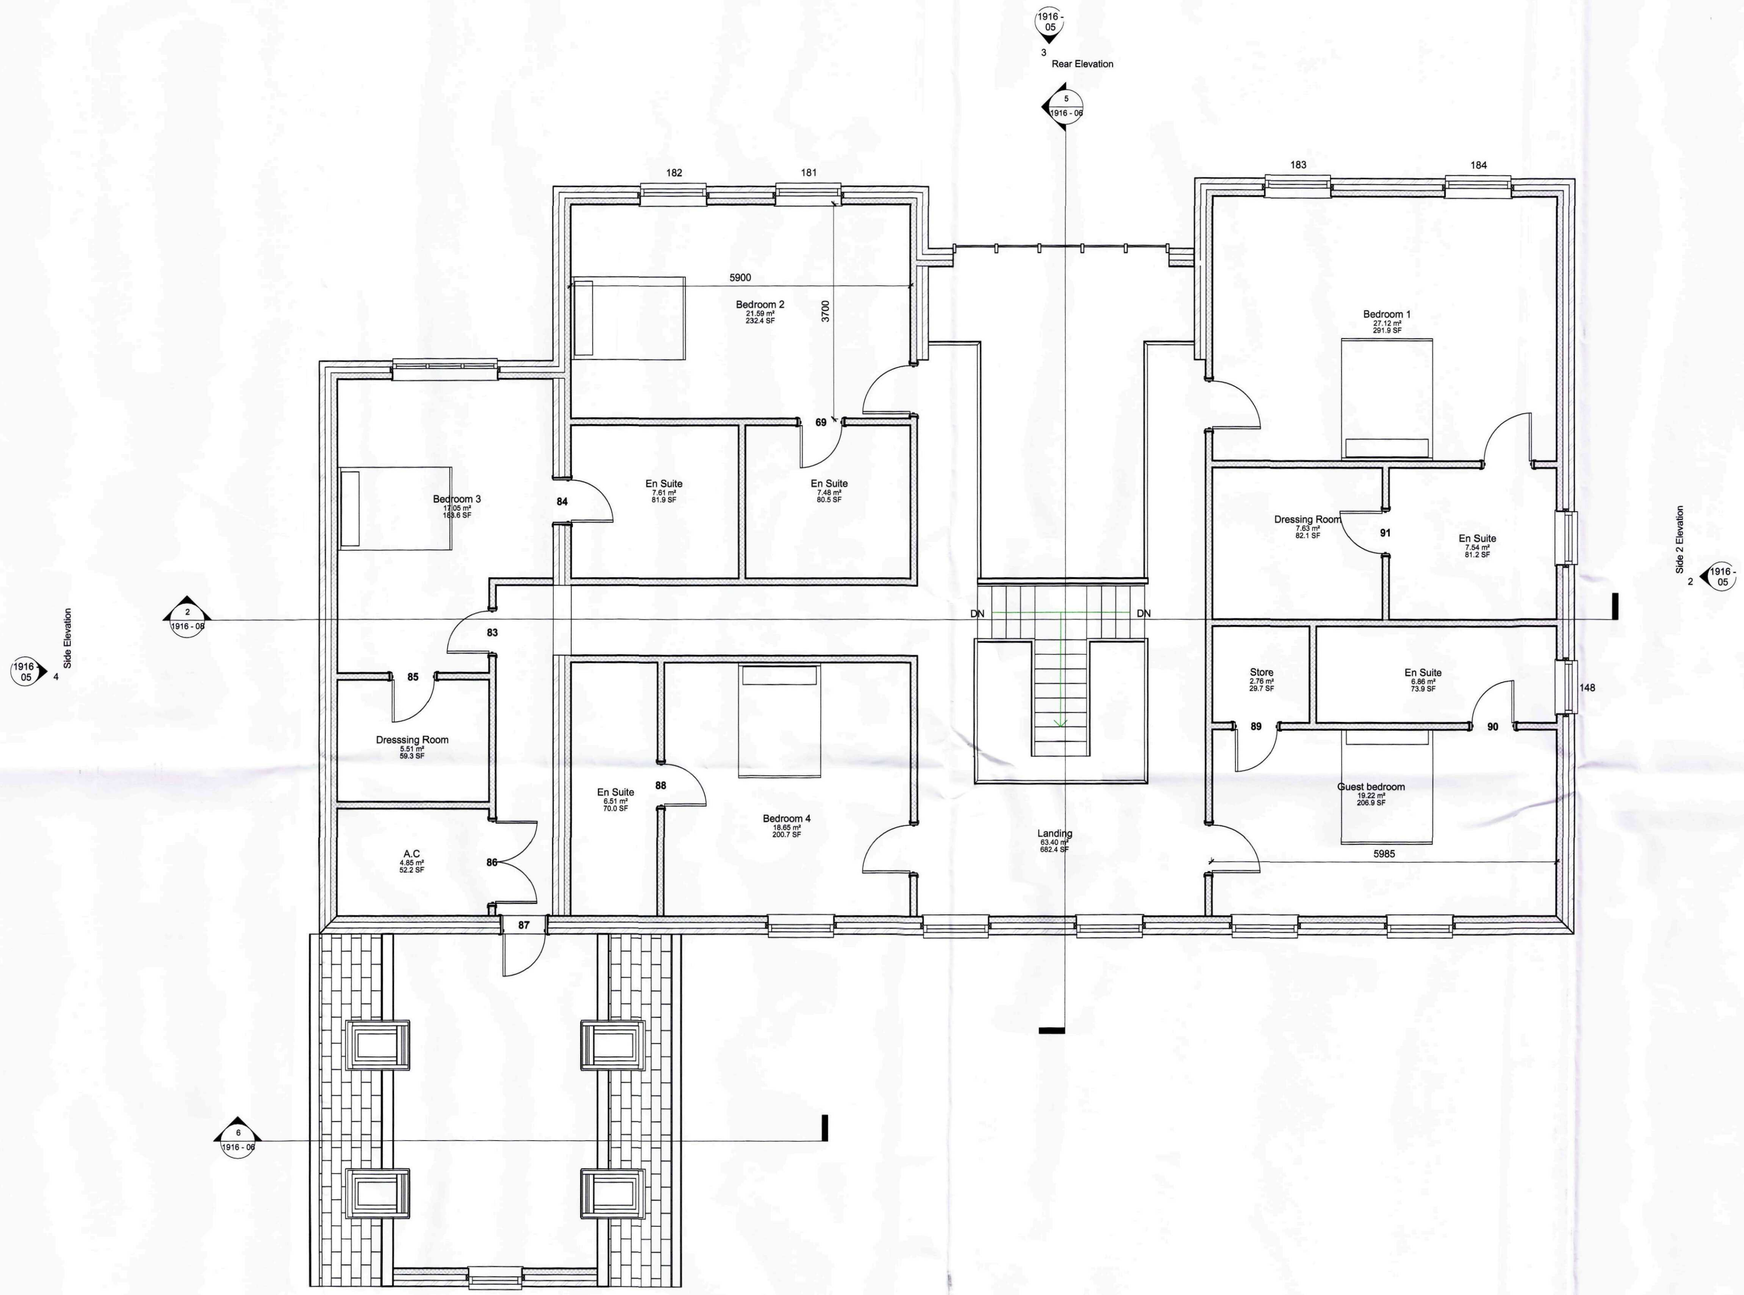

1 First FFL
1 : 50

Front Elevation
1
1916 - 05

Due to areas of the structure being covered, unexposed or otherwise inaccessible the notes / specifications of existing materials are subject to confirmation of site when it is feasible to expose the relevant areas of construction.

GENERAL CONDITIONS
Contractors are responsible for checking all dimensions on site when work commences and before ordering any materials.Any discrepancies should be brought to the attention of the Client for remedial action before commencing further.
All materials not specified to be of a standard suitable for the work proposed and be fit for purpose.All work to be in accordance with good building practise and all necessary BS codes for Workmanship on Building Sites.

B - 04.11.10 - Amended to suit SHDC
A - 03.11.10 - Amended to suit SHDC
Revisions

Client:
Mr A Mason

Site:
Residential Development at: Cowbit Road, Spalding

Drg Title:
First Floor Plan

AMENDED PLAN
Ref. A1

Planning & Development
- 5 NOV 2010
Ref: 0687-10

remway Design Ltd
2nd Floor - 5B Sheepmarket
Spalding
PE11 1BH
Tel : 01775 768 921
e-mail: enquiries@remwaydesign.co.uk

Drg Size	Drawing Number	Revision:
a1	1916 - 04	B

Contractor to check all Dimensions on site prior to ordering materials / commencing work.Do Not Scale from this Drawing - If in doubt then please ask




1 **Front Elevation**
1 : 100



2 **Side 2 Elevation**
1 : 100



3 **Rear Elevation**
1 : 100

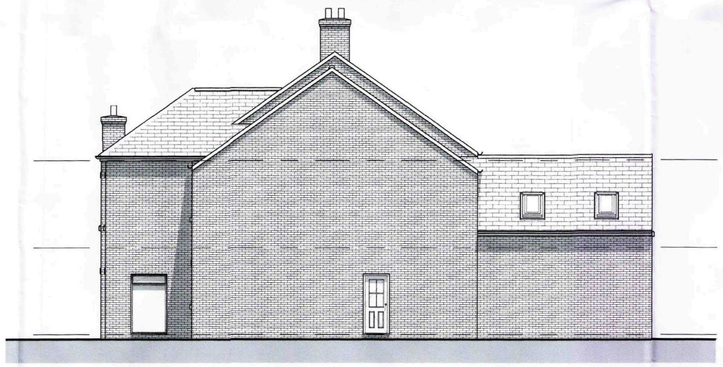

4 **Side Elevation**
1 : 100

Due to areas of the structure being covered, unexposed or otherwise inaccessible the notes / specifications of existing materials are subject to confirmation of site when it is feasible to expose the relevant areas of construction.

GENERAL CONDITIONS
Contractors are responsible for checking all dimensions on site when work commences and before ordering any materials.Any discrepancies should be brought to the attention of the Client for remedial action before commencing further.
All materials not specified to be of a standard suitable for the work proposed and be fit for purpose.All work to be in accordance with good building practise and all necessary BS codes for Workmanship on Building Sites.

B - 03.11.10 - Amended to suit SHDC's comments
A - 27.10.10 - Amended to suit SHDC's comments
Revisions

Client:
Mr A Mason

Site:
Residential Development at: Cowbit Road, Spalding

Drg Title:
Elevations


AMENDED PLAN
Ref. A1

remway Design Ltd
2nd Floor - 5B Sheepmarket
Spalding
P E11 1B H
Tel : 01775 768 921
e-mail: enquiries@remwaydesign.co.uk

Planning & Development
- 5 NOV 2010
Ref: 0687-10

Drg Size	Drawing Number	Revision:
a1	1916 - 05	B

Contractor to check all Dimensions on site prior to ordering materials / commencing work.Do Not Scale from this Drawing - If in doubt then please ask

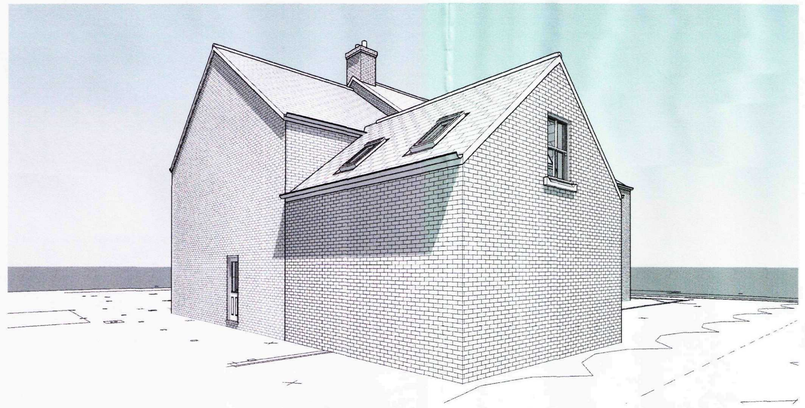

1 3D View 1




2 3D View 2




3 3D View 3



4 3D View 4

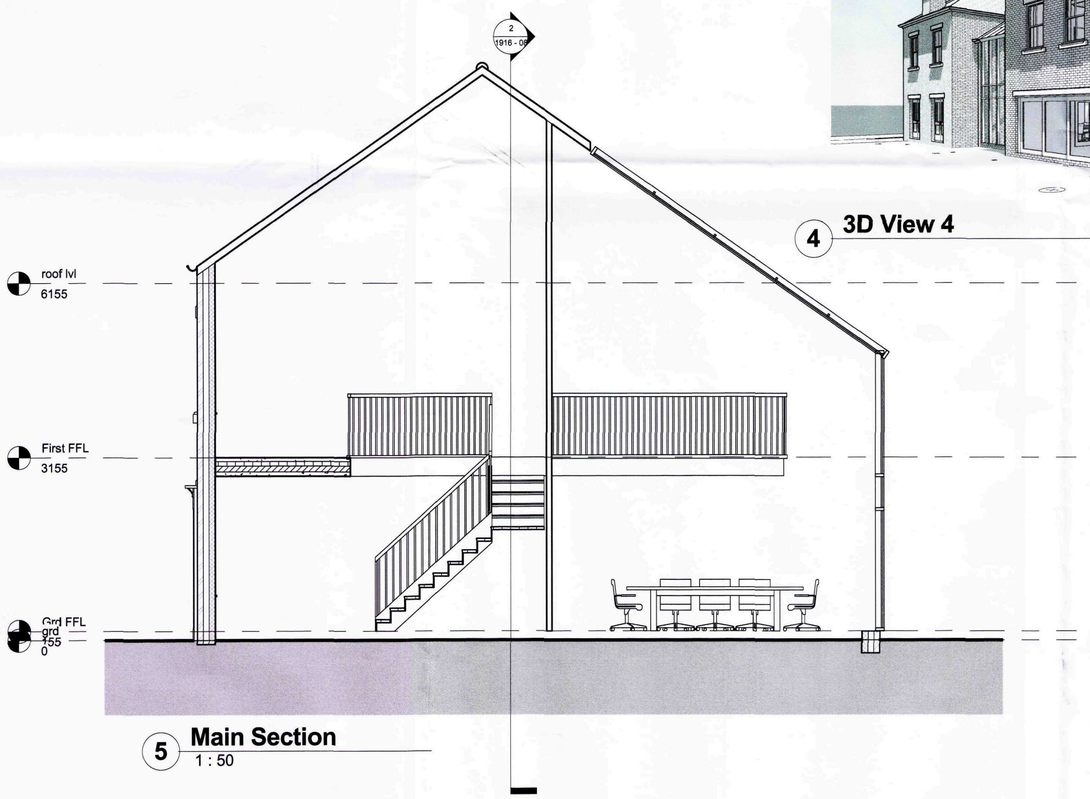

5 Main Section
1 : 50

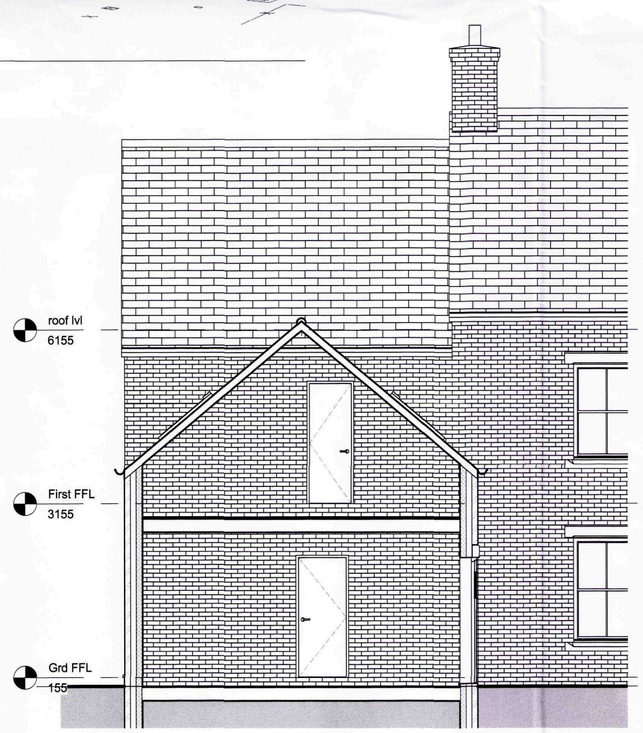

6 Garage Section
1 : 50

GENERAL CONDITIONS
Contractors are responsible for checking all dimensions on site when work commences and before ordering any materials.Any discrepancies should be brought to the attention of the Client for remedial action before commencing further.
All materials not specified to be of a standard suitable for the work proposed and be fit for purpose.All work to be in accordance with good building practise and all necessary BS codes for Workmanship on Building Sites.

B - 03.11.10 - Amended to suit SHDC's comments
A - 27.10.10 - Amended to suit SHDC's comments
Revisions

Client:
Mr A Mason

Site:
Residential Development at: Cowbit Road, Spalding

Drg Title:
Isometric Elevations

AMENDED PLAN
Ref. A1


SHDC Planning & Development - 5 NOV 2010 Ref: 0687/10

remway Design Ltd
2nd Floor - 5B Sheepmarket
Spalding
P E 1 1 1 B H
Tel : 01775 768 921
e-mail: enquiries@remwaydesign.co.uk


Drg Size	Drawing Number	Revision:
a1	1916 - 06	B

Due to areas of the structure being covered, unexposed or otherwise inaccessible the notes / specifications of existing materials are subject to confirmation of site when it is feasible to expose the relevant areas of construction.

Contractor to check all Dimensions on site prior to ordering materials / commencing work.Do Not Scale from this Drawing - If in doubt then please ask

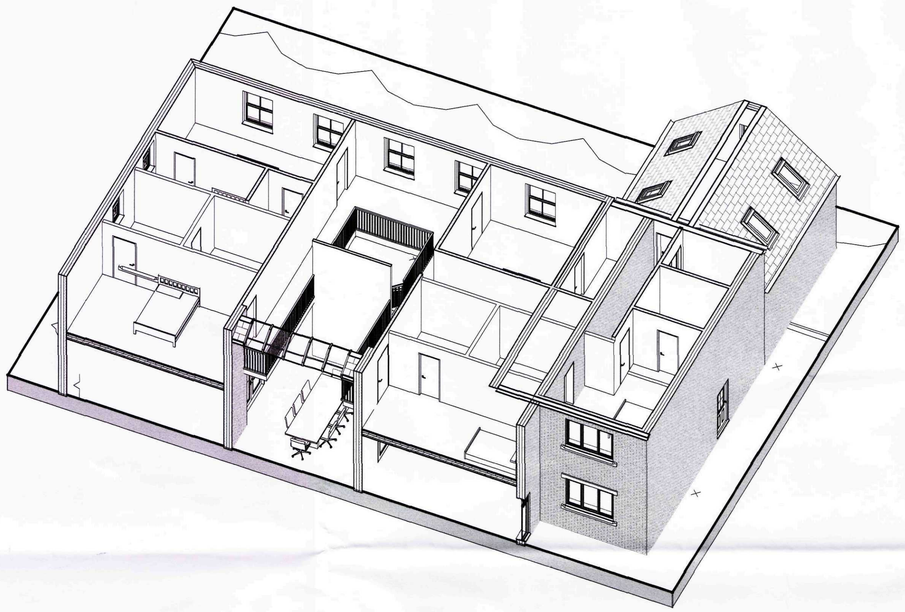

1 3d View 5

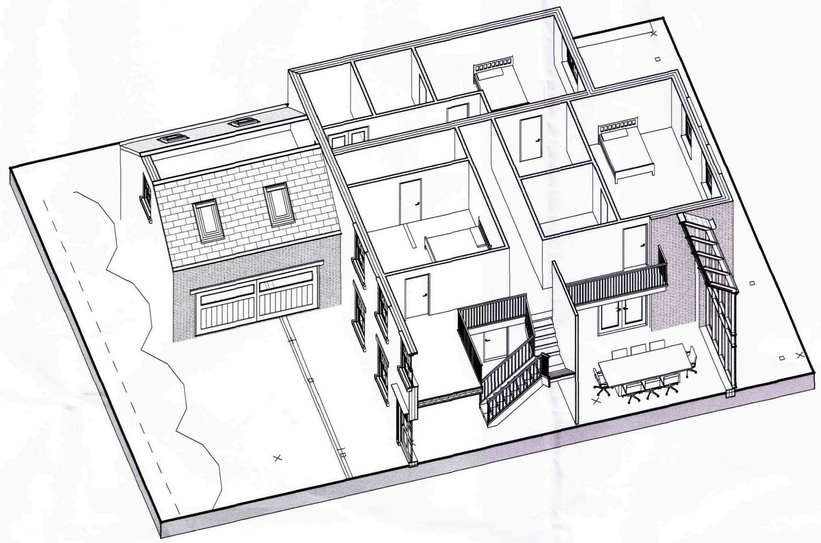

2 3D View 6



3 3D View 7

Due to areas of the structure being covered, unexposed or otherwise inaccessible the notes / specifications of existing materials are subject to confirmation of site when it is feasible to expose the relevant areas of construction.

GENERAL CONDITIONS
Contractors are responsible for checking all dimensions on site when work commences and before ordering any materials.Any discrepancies should be brought to the attention of the Client for remedial action before commencing further.
All materials not specified to be of a standard suitable for the work proposed and be fit for purpose.All work to be in accordance with good building practise and all necessary BS codes for Workmanship on Building Sites.

Revisions

Client:
Mr A Mason

Site:
Residential Development at: Cowbit Road, Spalding

Drg Title:
3D Sections


AMENDED PLAN
Ref. A1

remway Design Ltd
2nd Floor - 5B Sheepmarket
Spalding
PE11 1BH
Tel : 01775 768 921
e-mail: enquiries@remwaydesign.co.uk


- 5 NOV 2010
Ref: 0687-10

Drg Size	Drawing Number	Revision:
a1	1916 - 07	

Contractor to check all Dimensions on site prior to ordering materials / commencing work.Do Not Scale from this Drawing - If in doubt then please ask

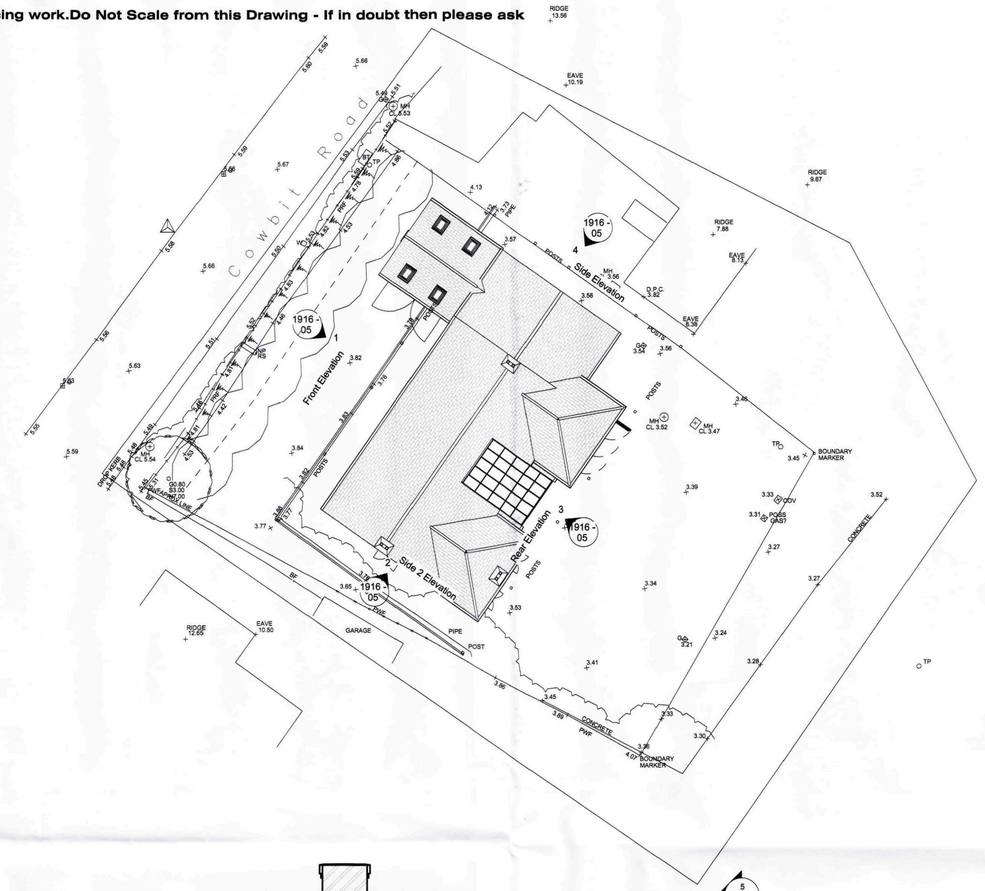

1 Site
1 : 200

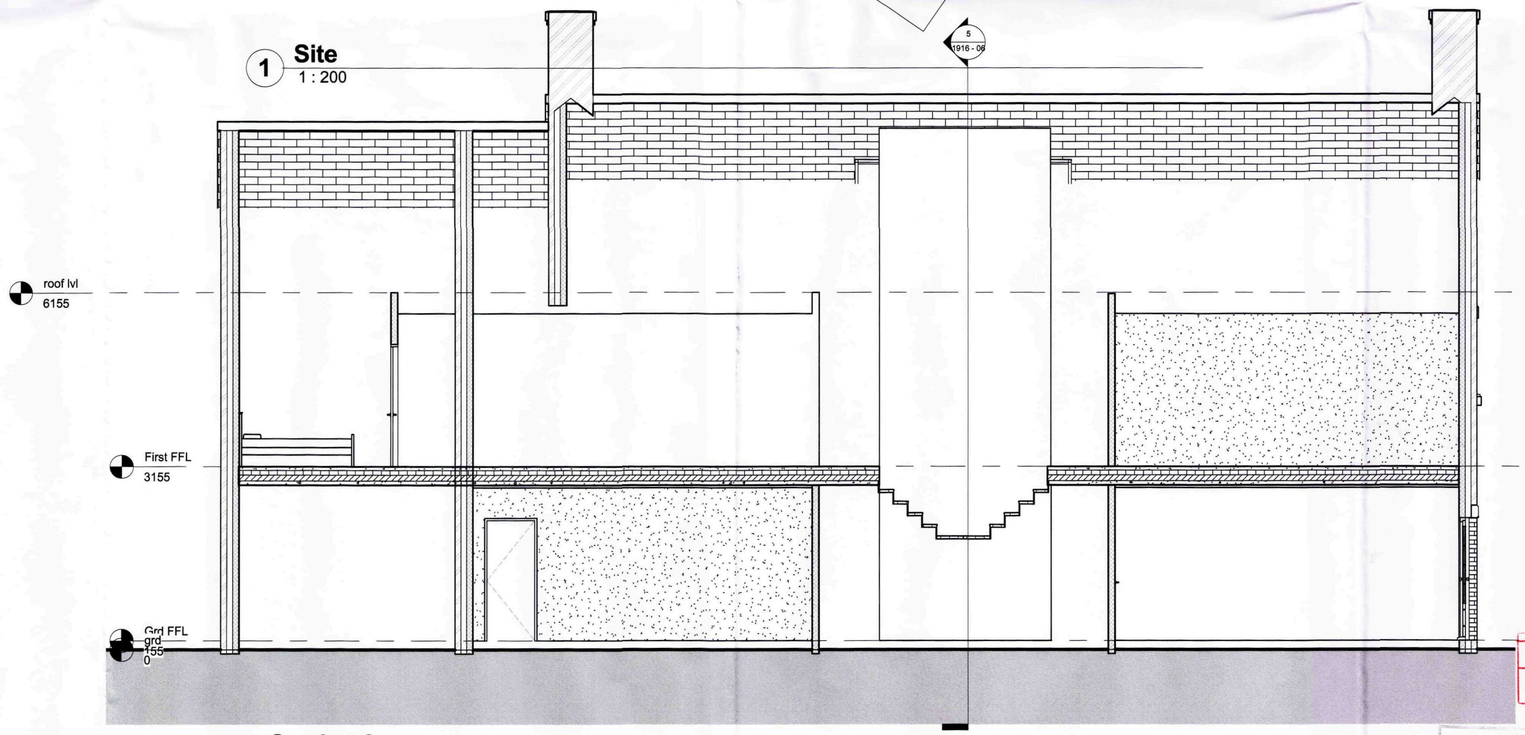

2 Section 2
1 : 50

GENERAL CONDITIONS
Contractors are responsible for checking all dimensions on site when work commences and before ordering any materials.Any discrepancies should be brought to the attention of the Client for remedial action before commencing further.
All materials not specified to be of a standard suitable for the work proposed and be fit for purpose.All work to be in accordance with good building practise and all necessary BS codes for Workmanship on Building Sites.

Revisions

Client: **Mr A Mason**

Site: **Residential Development at: Cowbit Road, Spalding**

Drg Title: **Site Block Plan**

AMENDED PLAN
Ref. A1


remway Design Ltd
2nd Floor - 5B Sheepmarket
Spalding
P E 1 1 1 B H
Tel : 01775 768 921
e-mail: enquiries@remwaydesign.co.uk

Drg Size	Drawing Number	Revision:
a1	1916 - 08	

Planning & Building
- 5 NOV 2010
Ref: 0687-10

Due to areas of the structure being covered, unexposed or otherwise inaccessible the notes / specifications of existing materials are subject to confirmation of site when it is feasible to expose the relevant areas of construction.

Contractor to check all Dimensions on site prior to ordering materials / commencing work.Do Not Scale from this Drawing - If in doubt then please ask

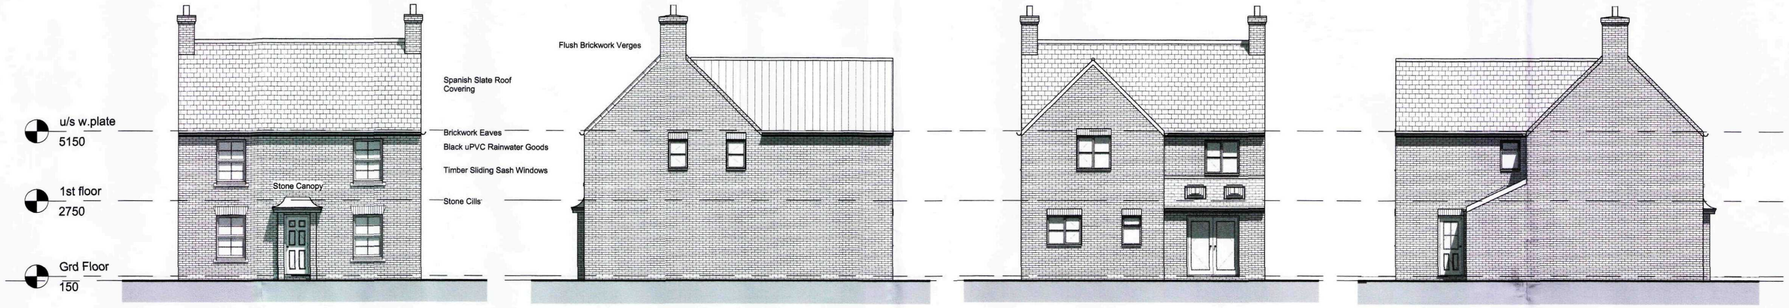


2 Front Elevation 1 : 100


3 Side 2 Elevation 1 : 100

4 Rear Elevation 1 : 100

5 Side Elevation 1 : 100

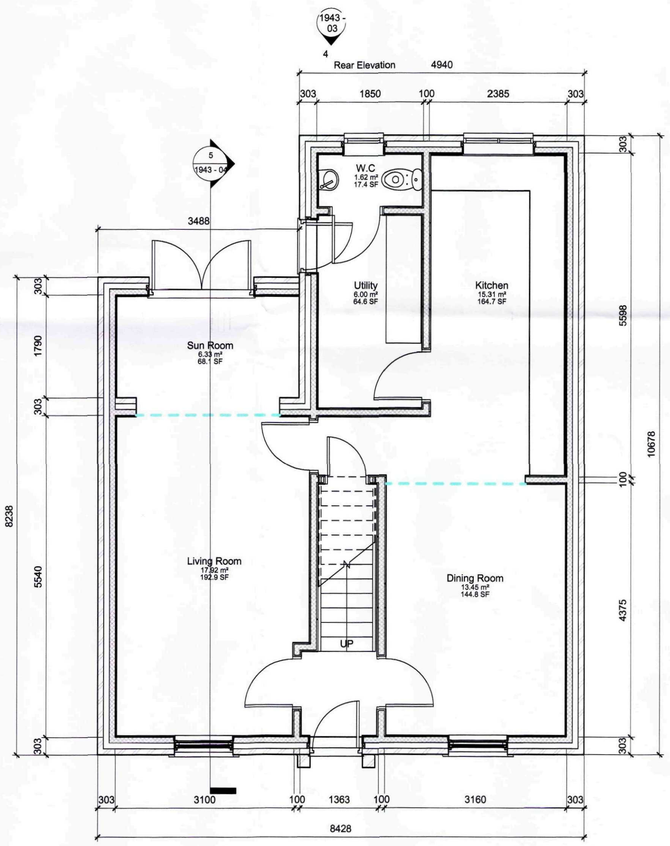

1 Grd Floor 1 : 50

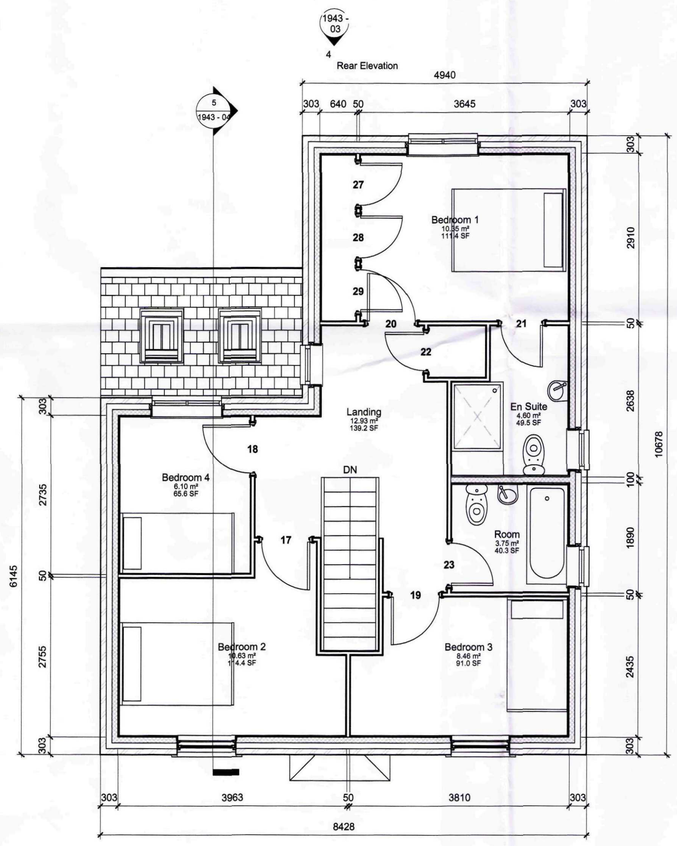

6 1st floor 1 : 50

Due to areas of the structure being covered, unexposed or otherwise inaccessible the notes / specifications of existing materials are subject to confirmation of site when it is feasible to expose the relevant areas of construction.

GENERAL CONDITIONS
Contractors are responsible for checking all dimensions on site when work commences and before ordering any materials.Any discrepancies should be brought to the attention of the Client for remedial action before commencing further.
All materials not specified to be of a standard suitable for the work proposed and be fit for purpose.All work to be in accordance with good building practise and all necessary BS codes for Workmanship on Building Sites.

A-04.11.10 - Amended to suit SHDC

Revisions

Client:
Mr P Heppleston

Site:
2no. Residential Dwellings at 27a Quadring Road, Donington

Drg Title:
Proposed Plans

AMENDED PLAN
Ref. A1

Planning Department
- 5 NOV 2010
Ref: 0687-10

remway Design Ltd
2nd Floor - 5B Sheepmarket
Spalding
PE11 1BH
Tel : 01775 768 921
e-mail: enquiries@remwaydesign.co.uk

Drg Size	Drawing Number	Revision:
a1	1943 - 03	A