


SHDC
Planning & Development
18 AUG 2010
Ref: 0687-10

## Site Location Plan

Scale 1:1250

remway Design Ltd
2nd Floor - 5B Sheepmarket
Spalding
PE11 1BH
Tel: 01775 768 921
e-mail: enquiries@remwaydesign.co.uk

Site :

**Residential development at**
**Land between:**
**45 & 47A Cowbit Road**
**Spalding**

Client :

**Mr A Mason**

Date : *****

Scale : as noted

Drawing No:

**1924 - 01**




## Site Block Plan

Scale 1:250

SHDC
Planning & Development
18 AUG 2010
Ref: 0687-10

N


remway Design Ltd
2nd Floor - 5B Sheepmarket
Spalding
PE11 1BH
Tel: 01775 768 921
e-mail: enquiries@remwaydesign.co.uk



Site :
Residential development at
Land between:
45 & 47A Cowbit Road
Spalding

Client :
Mr A Mason


Date : *****

Scale : as noted

Drawing No:
1924 - 02

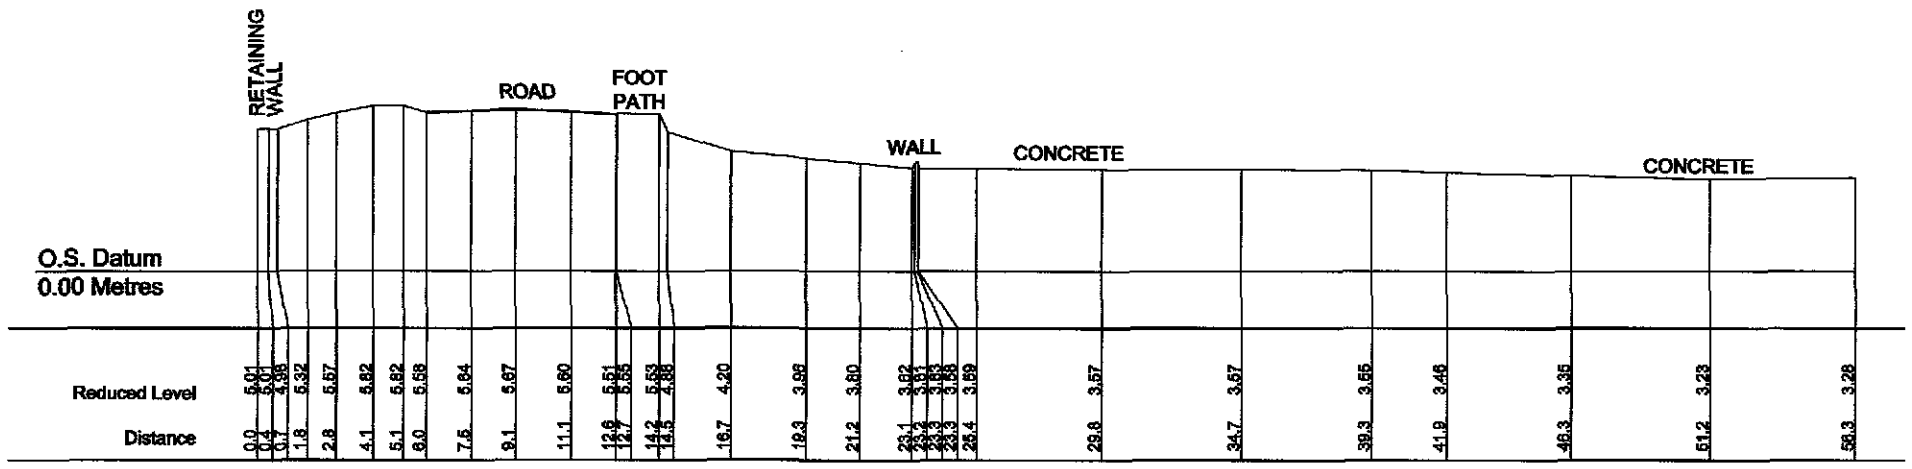


## Section through site

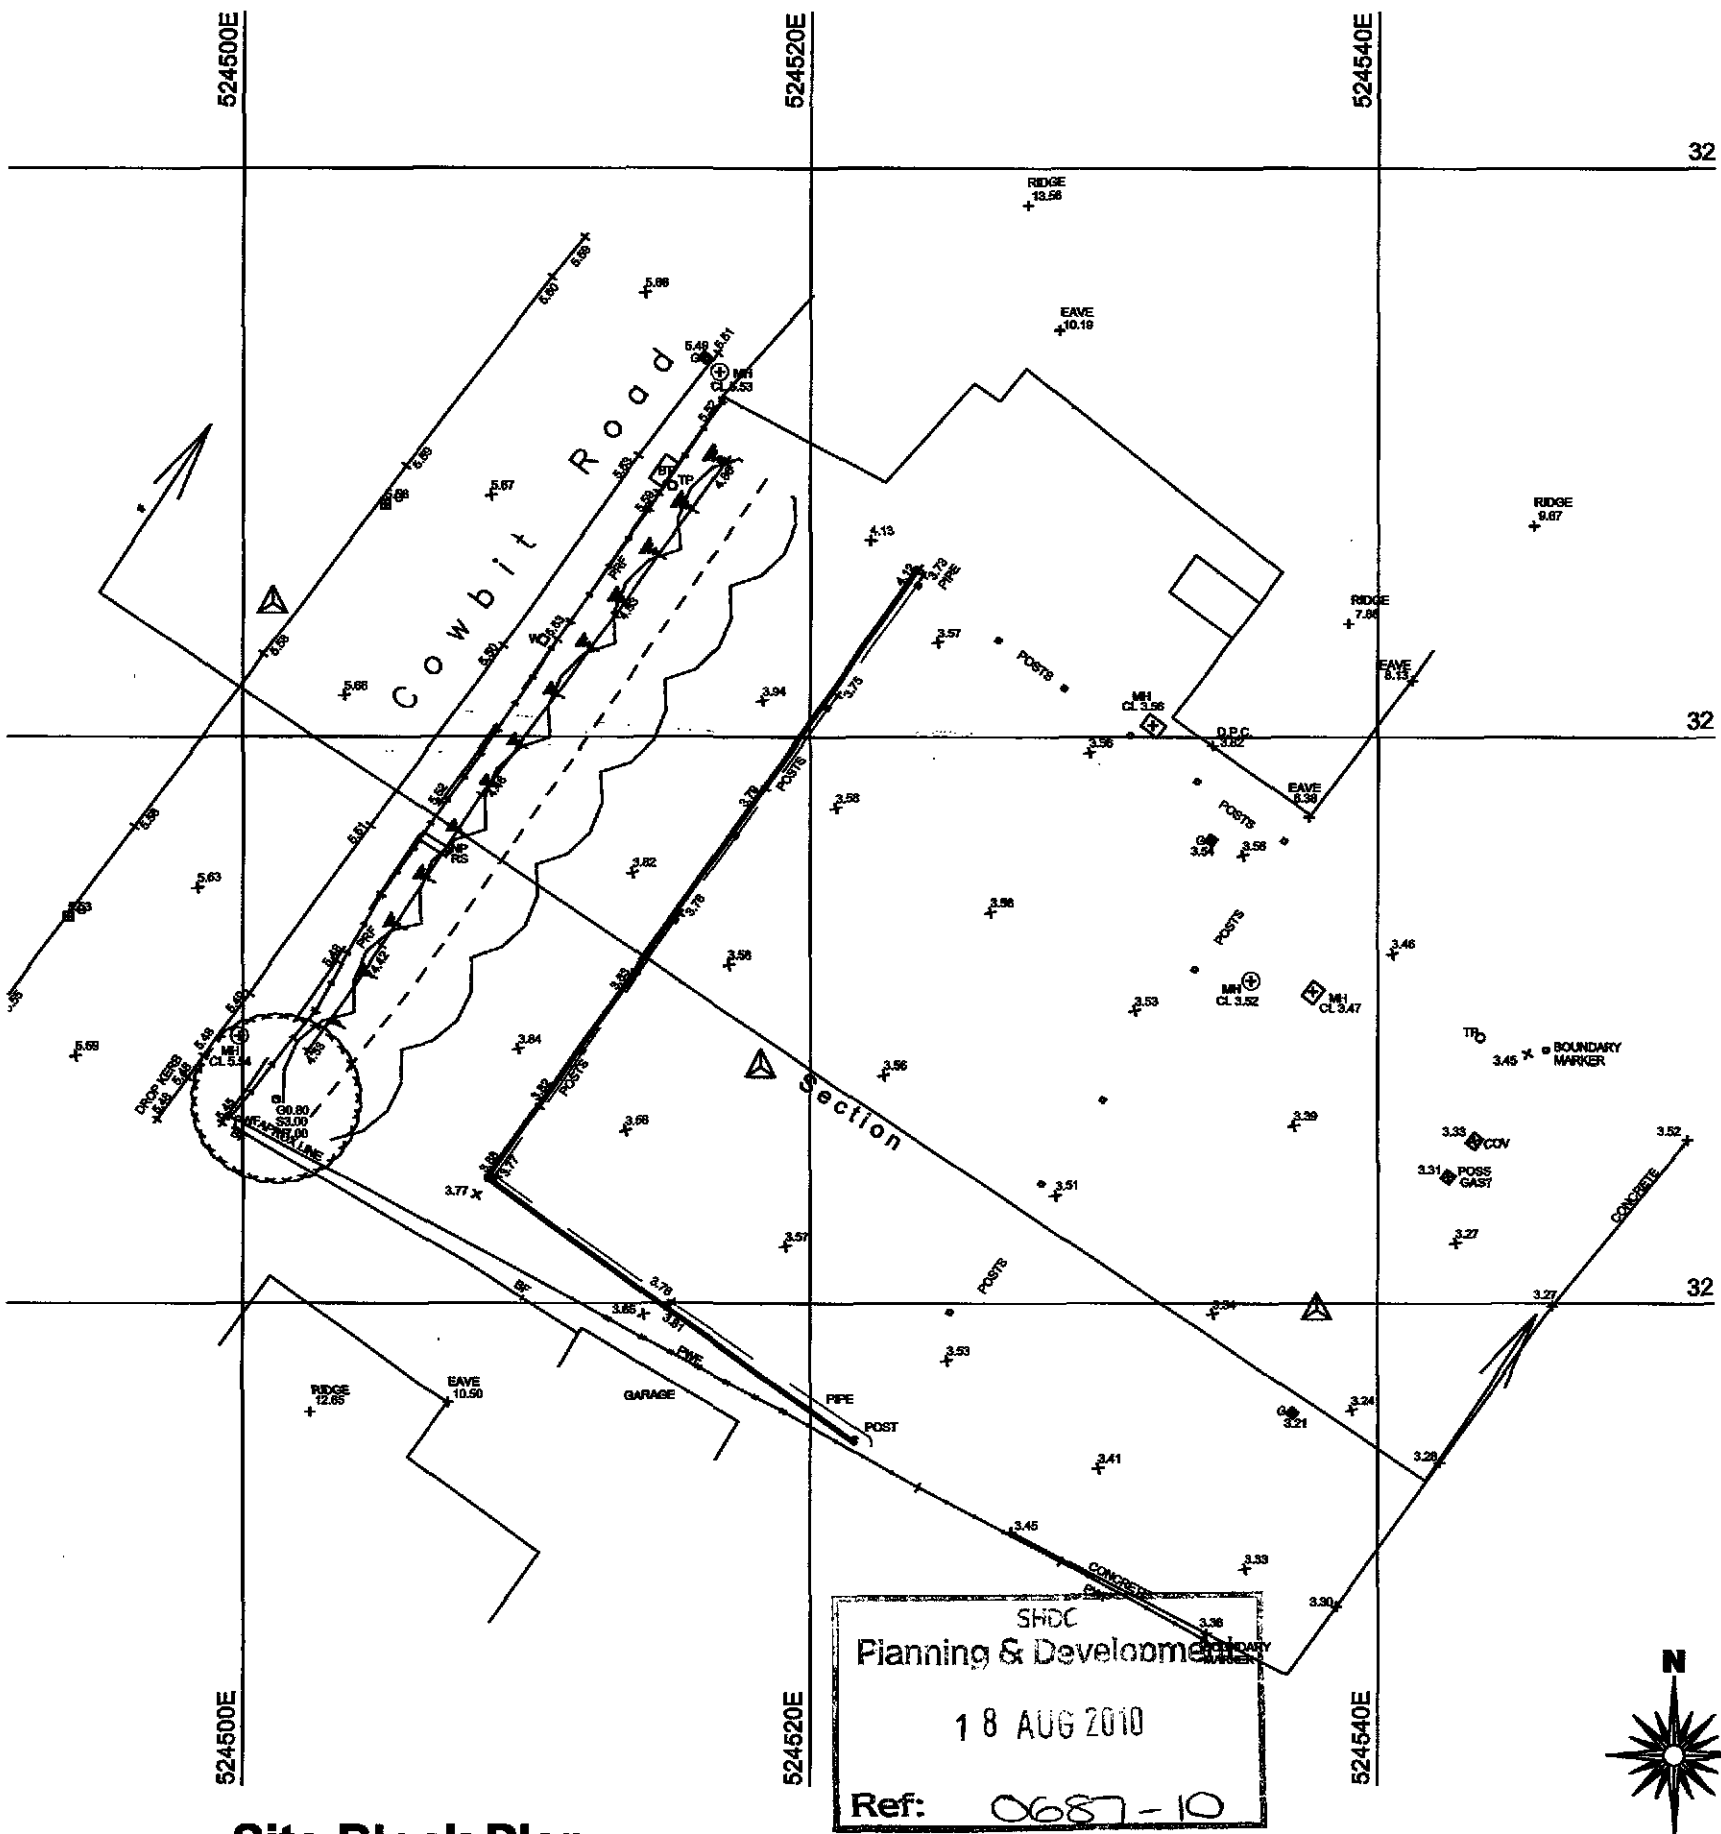


# Site Block Plan

Scale 1:250


remway Design Ltd
2nd Floor - 5B Sheepmarket
Spalding
PE11 1BH
Tel: 01775 768 921
e-mail: enquiries@remwaydesign.co.uk



Site :
Residential development at
Land between:
45 & 47A Cowbit Road
Spalding

Client :
Mr A Mason

Date : ******
Scale : as noted

Drawing No:
1924 - 02/1

**Contractor to check all Dimensions on site prior to ordering materials / commencing work.Do Not Scale from this Drawing - If in doubt then please ask**

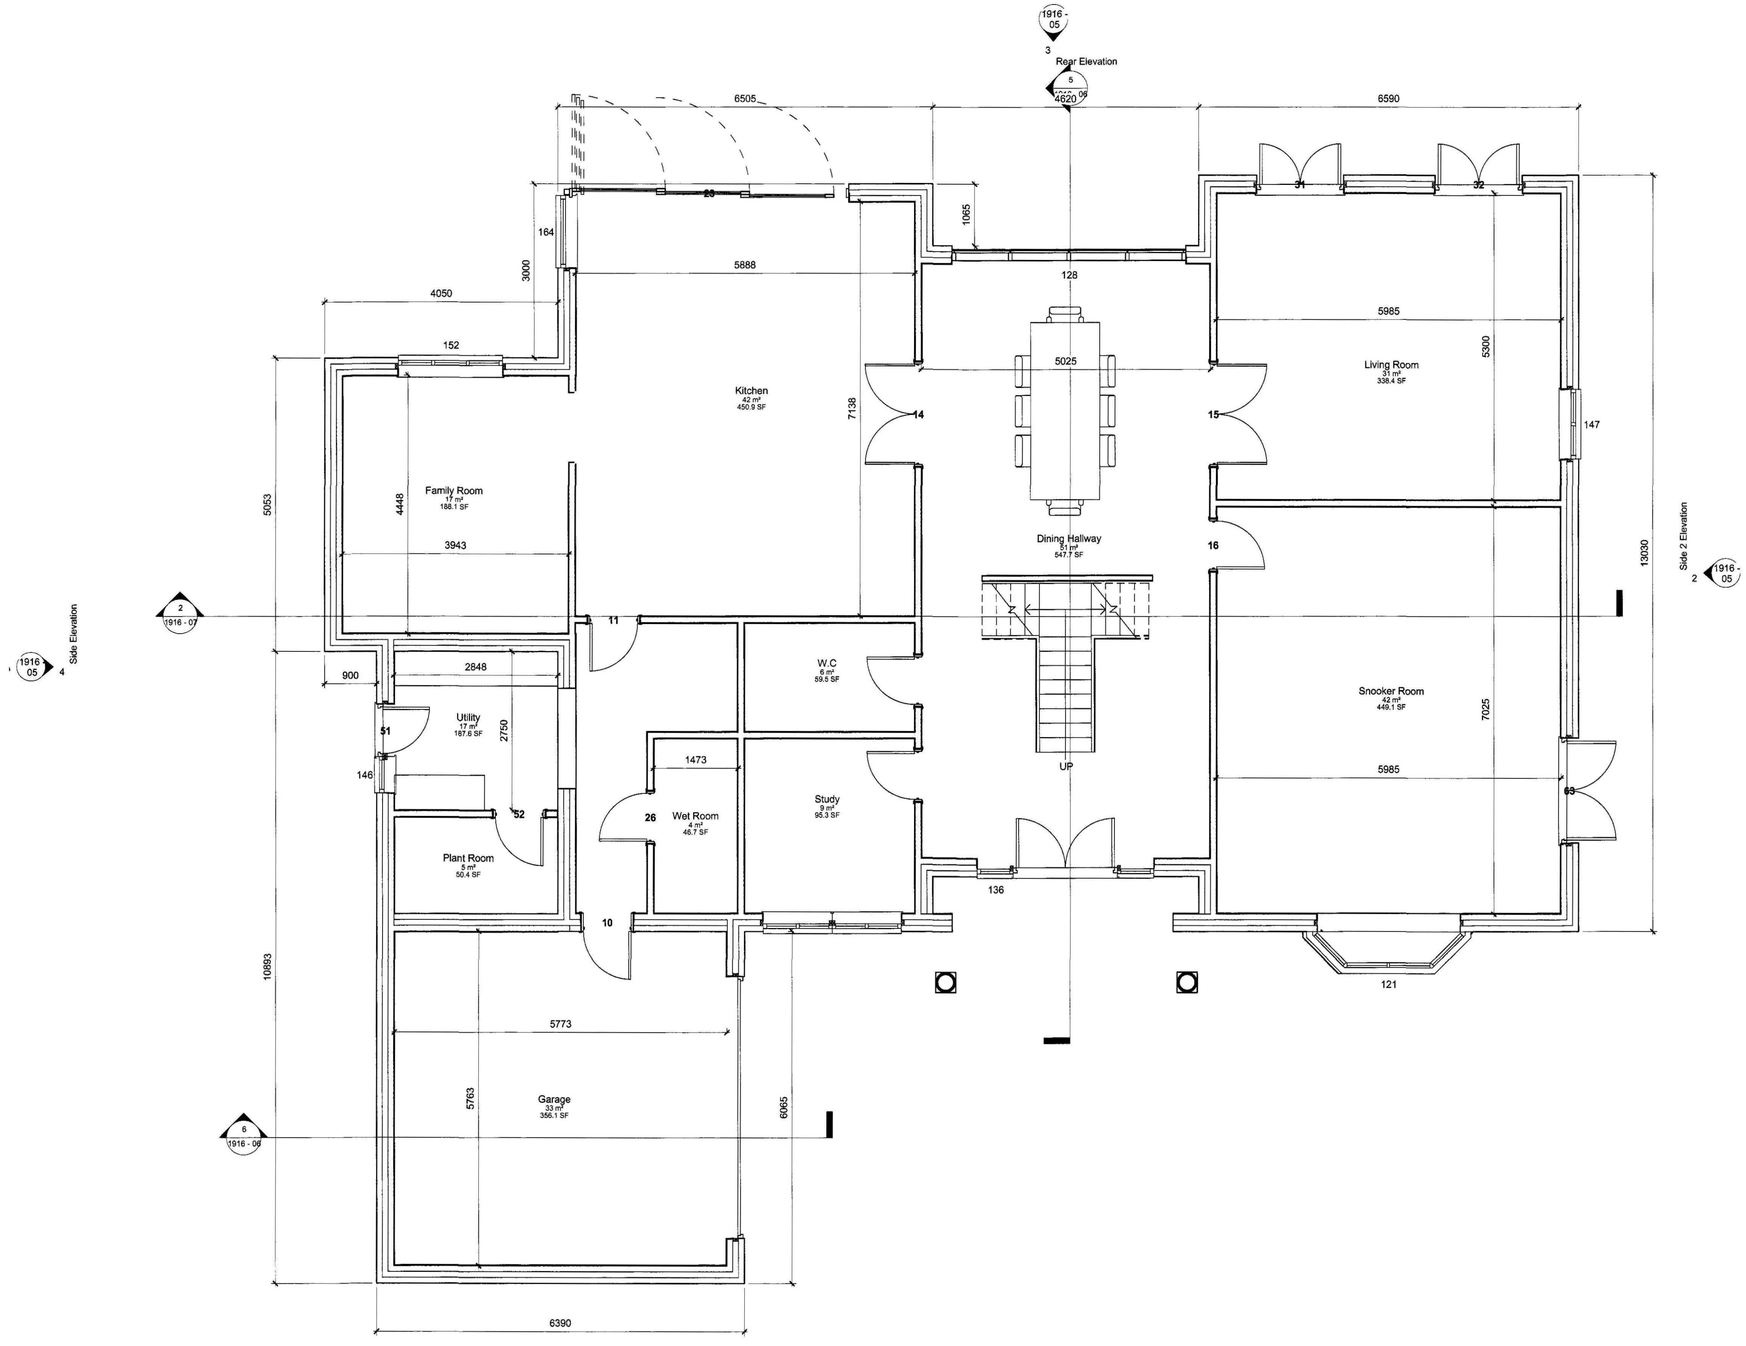


Due to areas of the structure being covered, unexposed or otherwise inaccessible the notes / specifications of existing materials are subject to confirmation of site when it is feasible to expose the relevant areas of construction.

0657-10

GENERAL CONDITIONS
Contractors are responsible for checking all dimensions on site when work commences and before ordering any materials.Any discrepancies should be brought to the attention of the Client for remedial action before commencing further.
All materials not specified to be of a standard suitable for the work proposed and be fit for purpose.All work to be in accordance with good building practise and all necessary BS codes for Workmanship on Building Sites.

Revisions

Client:
**Mr A Mason**


Site:
**Residential Development at: Cowbit Road, Spalding**

Drg Title:
**Ground Floor Plan**


remway Design Ltd
2nd Floor - 5B Sheepmarket
Spalding
P E 1 1 1 B H
Tel : 01775 768 921
e-mail: enquiries@remwaydesign.co.uk


| Drg Size | Drawing Number | Revision: |
|---|---|---|
| a1 | 1916 - 03 | |

**Contractor to check all Dimensions on site prior to ordering materials / commencing work.Do Not Scale from this Drawing - If in doubt then please ask**

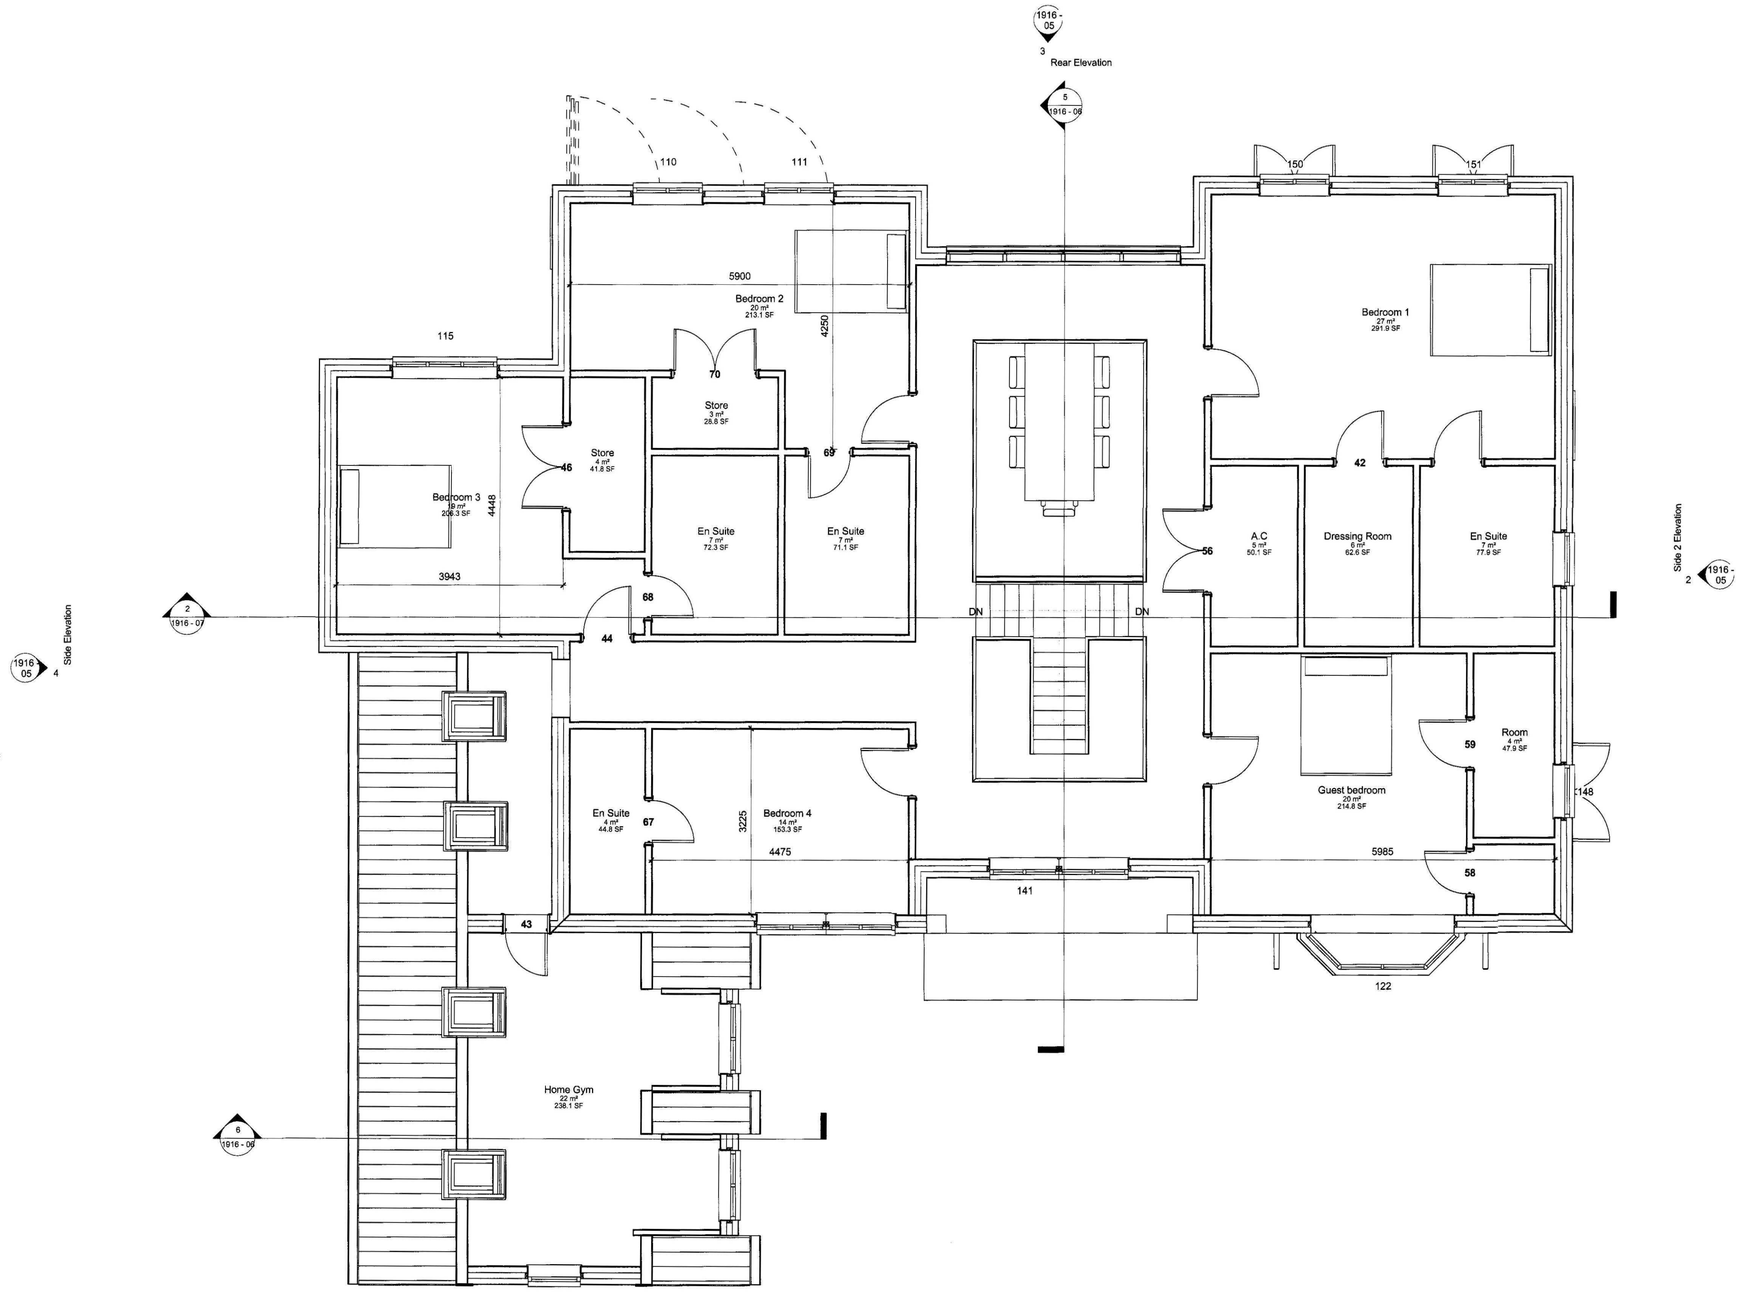


## 1 First FFL
1 : 50

Front Elevation
1
1916 - 05

Due to areas of the structure being covered, unexposed or otherwise inaccessible the notes / specifications of existing materials are subject to confirmation of site when it is feasible to expose the relevant areas of construction.

PLANNING
19
Ref: 0657-10

GENERAL CONDITIONS
Contractors are responsible for checking all dimensions on site when work commences and before ordering any materials.Any discrepancies should be brought to the attention of the Client for remedial action before commencing further.
All materials not specified to be of a standard suitable for the work proposed and be fit for purpose.All work to be in accordance with good building practise and all necessary BS codes for Workmanship on Building Sites.

Revisions

Client:
**Mr A Mason**

Site:
**Residential Development at: Cowbit Road, Spalding**

Drg Title:
**First Floor Plan**


remway Design Ltd
2nd Floor - 5B Sheepmarket
Spalding
P E11 1B H
Tel : 01775 768 921
e-mail: enquiries@remwaydesign.co.uk


| Drg Size | Drawing Number | Revision: |
|---|---|---|
| a1 | 1916 - 04 | |

Contractor to check all Dimensions on site prior to ordering materials / commencing work.Do Not Scale from this Drawing - If in doubt then please ask





**1 Front Elevation**
1 : 100




**2 Side 2 Elevation**
1 : 100




**3 Rear Elevation**
1 : 100

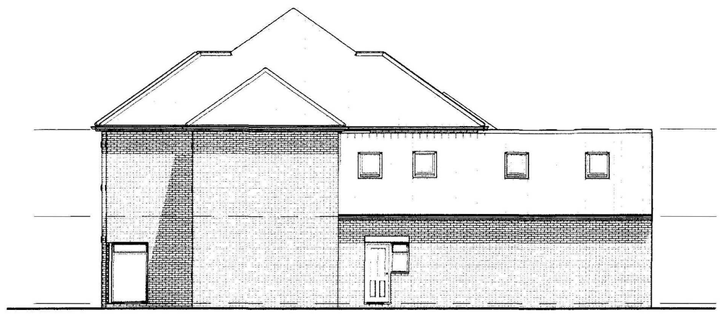

**4 Side Elevation**
1 : 100

Due to areas of the structure being covered, unexposed or otherwise inaccessible the notes / specifications of existing materials are subject to confirmation of site when it is feasible to expose the relevant areas of construction.


Planning Department
19 OCT 2016
0687-10


GENERAL CONDITIONS
Contractors are responsible for checking all dimensions on site when work commences and before ordering any materials.Any discrepancies should be brought to the attention of the Client for remedial action before commencing further.
All materials not specified to be of a standard suitable for the work proposed and be fit for purpose.All work to be in accordance with good building practise and all necessary BS codes for Workmanship on Building Sites.

Revisions

Client:
**Mr A Mason**

Site:
**Residential Development at: Cowbit Road, Spalding**

Drg Title:
**Elevations**


remway Design Ltd
2nd Floor - 5B Sheepmarket
Spalding
PE11 1BH
Tel : 01775 768 921
e-mail: enquiries@remwaydesign.co.uk


| Drg Size | Drawing Number | Revision: |
|---|---|---|
| a1 | 1916 - 05 | |

Contractor to check all Dimensions on site prior to ordering materials / commencing work.Do Not Scale from this Drawing - If in doubt then please ask




1 3D View 1



2 3D View 2




3 3D View 3

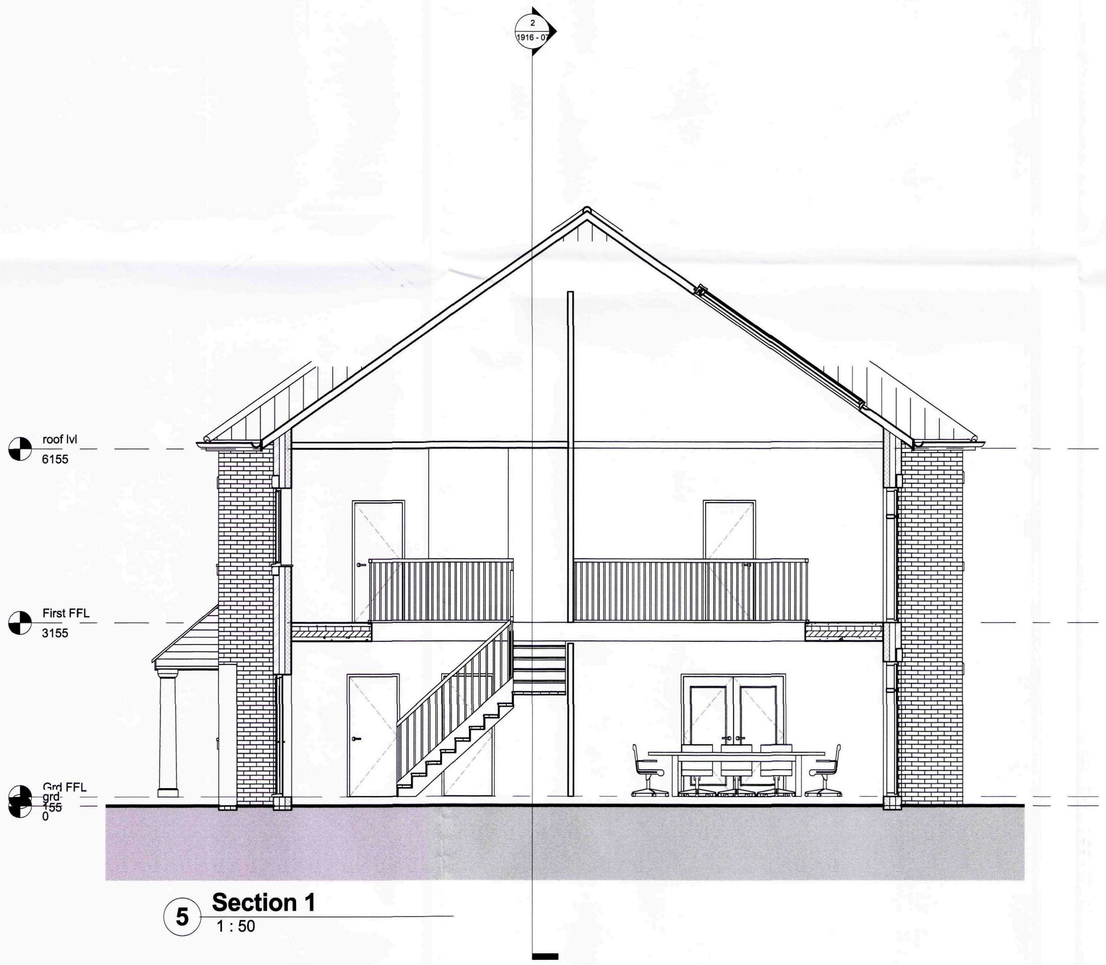


5 Section 1
1 : 50



4 3D View 4

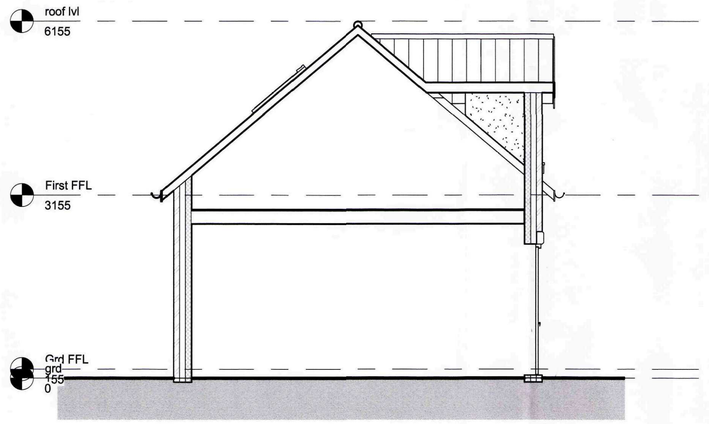


6 Section 3
1 : 50

Due to areas of the structure being covered, unexposed or otherwise inaccessible the notes / specifications of existing materials are subject to confirmation of site when it is feasible to expose the relevant areas of construction.

SHDC
Planning & Development
18 AUG 2010
Ref: 0657-10

GENERAL CONDITIONS
Contractors are responsible for checking all dimensions on site when work commences and before ordering any materials.Any discrepancies should be brought to the attention of the Client for remedial action before commencing further.
All materials not specified to be of a standard suitable for the work proposed and be fit for purpose.All work to be in accordance with good building practise and all necessary BS codes for Workmanship on Building Sites.

Revisions

Client:
**Mr A Mason**

Site:
**Residential Development at: Cowbit Road, Spalding**

Drg Title:
**Isometric Elevations**


remway Design Ltd
2nd Floor - 5B Sheepmarket
Spalding
P E 1 1 1 B H
Tel : 01775 768 921
e-mail: enquiries@remwaydesign.co.uk


| Drg Size | Drawing Number | Revision: |
|---|---|---|
| a1 | 1916 - 06 | |