Contractor to check all Dimensions on site prior to ordering materials / commencing work.Do Not Scale from this Drawing - If in doubt then please ask

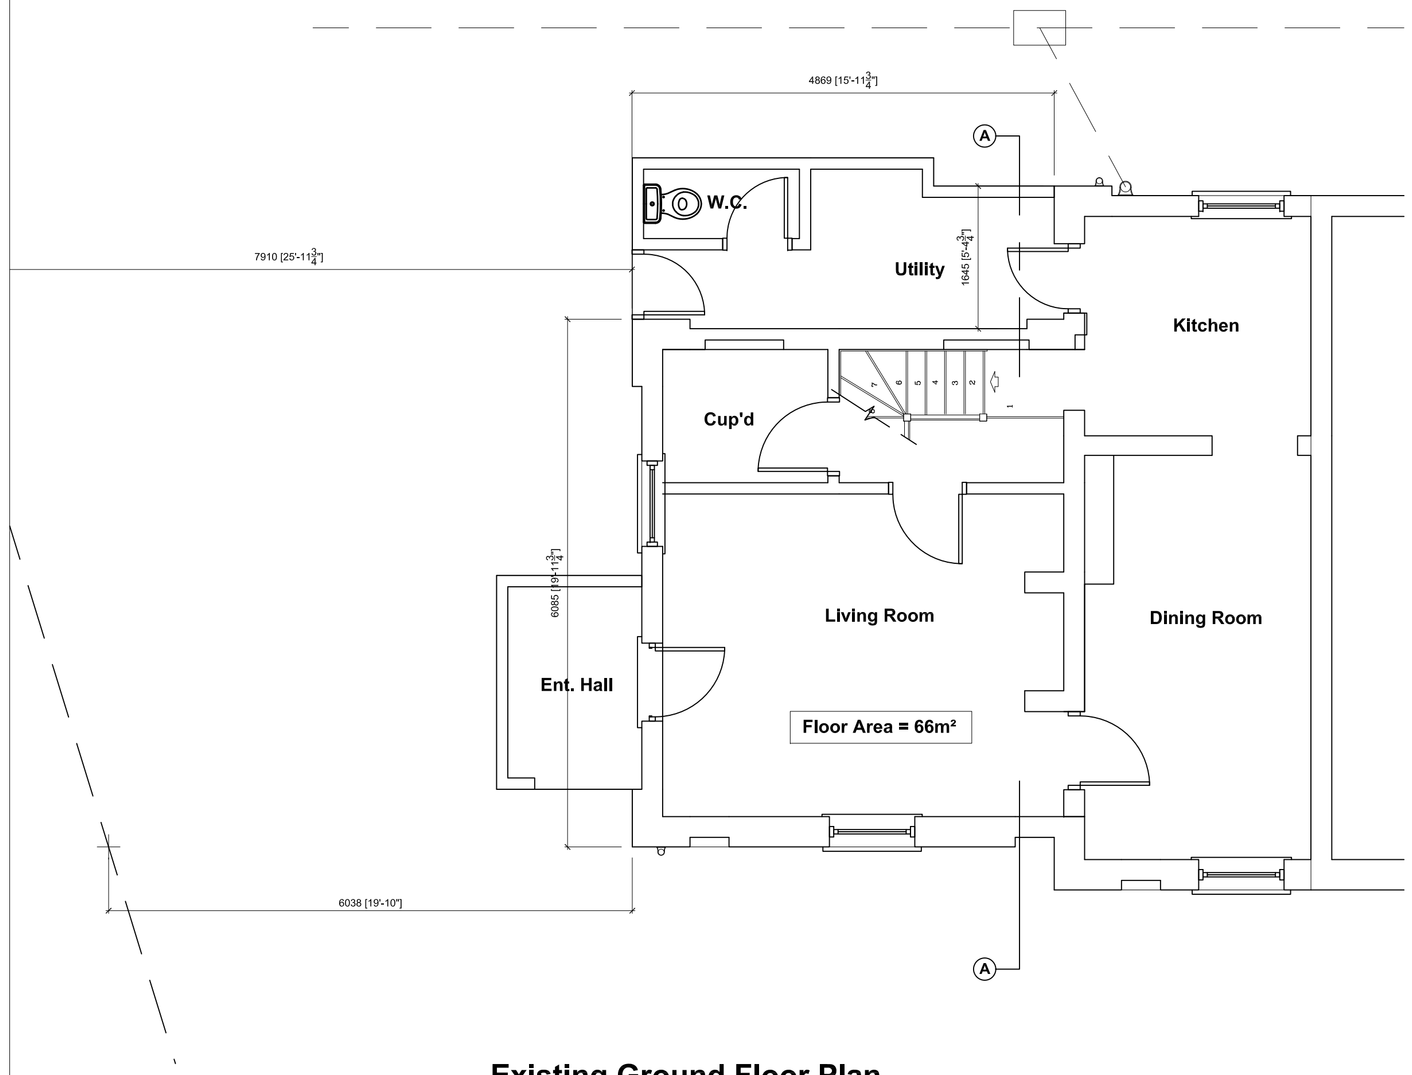

Existing Ground Floor Plan
Scale 1:50

Existing Side Elevation
Scale 1:100

Existing Front Elevation
Scale 1:100

Existing Side Elevation
Scale 1:100

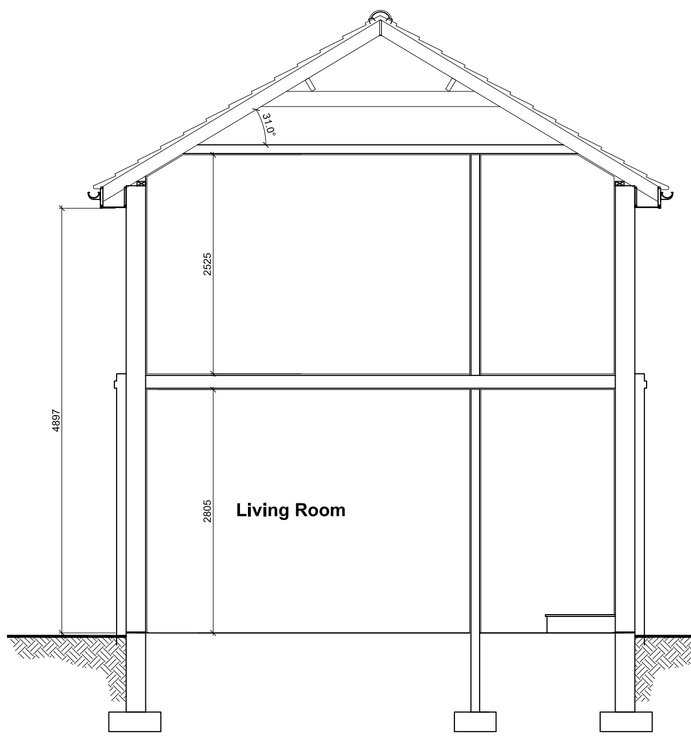

Existing Section A-A
Scale 1:50

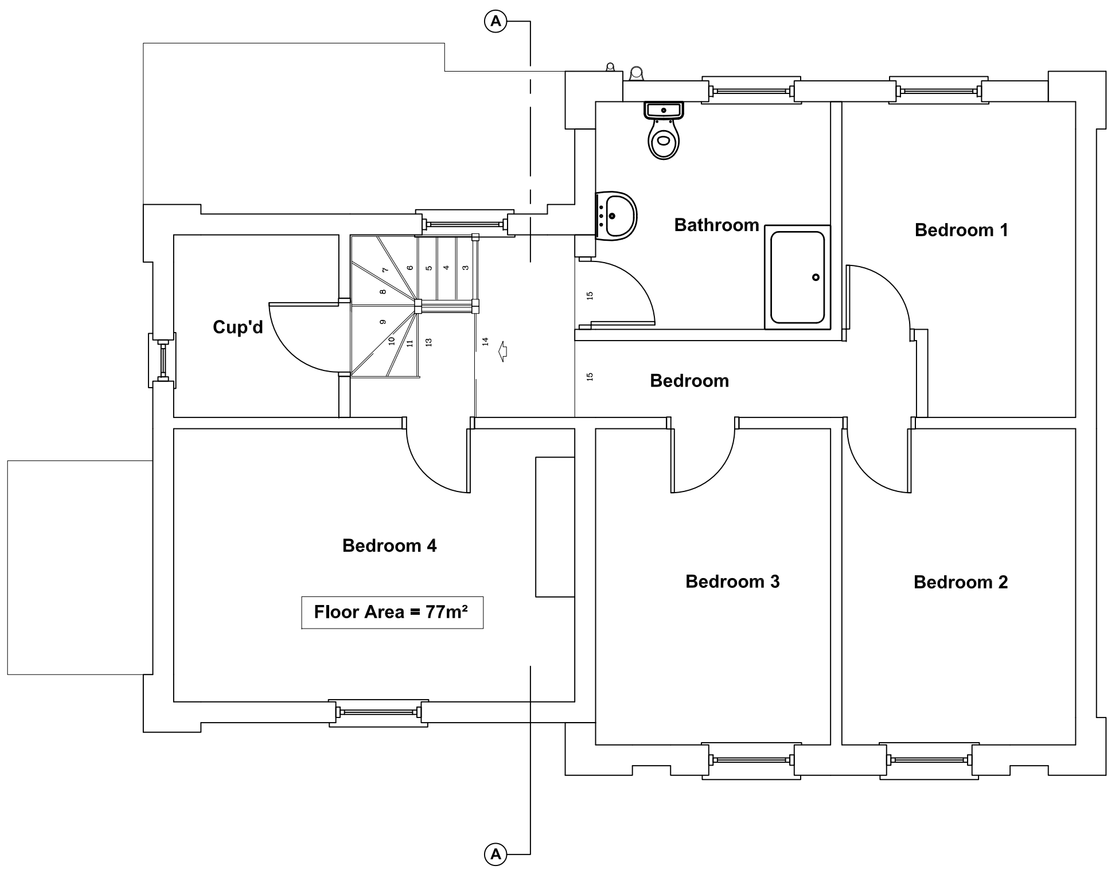

Existing First Floor Plan
Scale 1:50

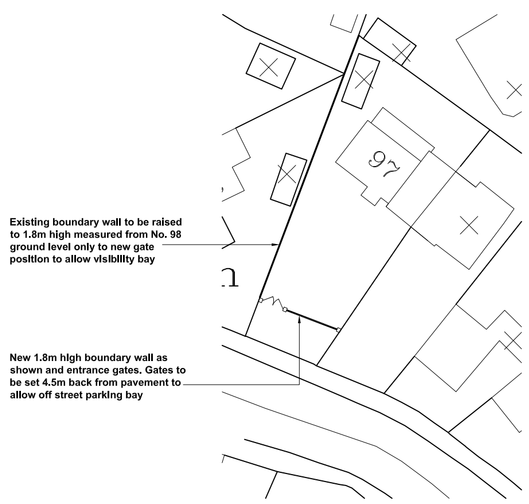

Site Block Plan
Scale 1:500

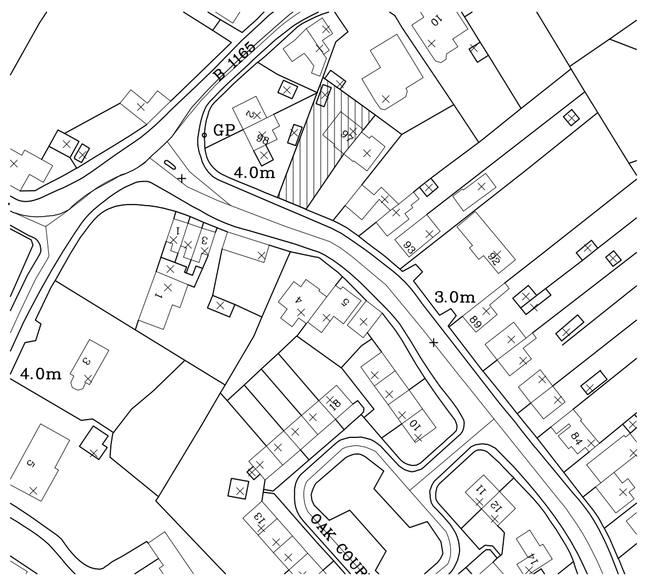

Site Location Plan
Scale 1:1250

Client :
Mr J Fox
97 Stonegate
Spalding
PE11 2QP

Site :
Proposed Two Storey Side Extension & New Boundary Wall

remway Design Ltd
2 Red Lion Street
Spalding
P E 1 1 1 S X
Tel / Fax: 01775 768 921
Mobile : 07815 112 058
e-mail: jason@remwaydesign.co.uk

Date : july07 | Scale : As Noted

Drawing No:
1507-01

PLEASE NOTE:
Due to areas of the structure being covered, unexposed or otherwise inaccessible the notes / specifications of existing materials are subject to confirmation of site when it is feasible to expose the relevant areas of construction.