

DO NOT SCALE FROM THIS DRAWING

This drawing is copyright and may not be altered, traced, copied, photographed or used for any other purpose other than that for which it is issued without consent of Mark Dennis – Architectural Services
The General Contractor is to check all dimensions on site and report any discrepancies to the Architect

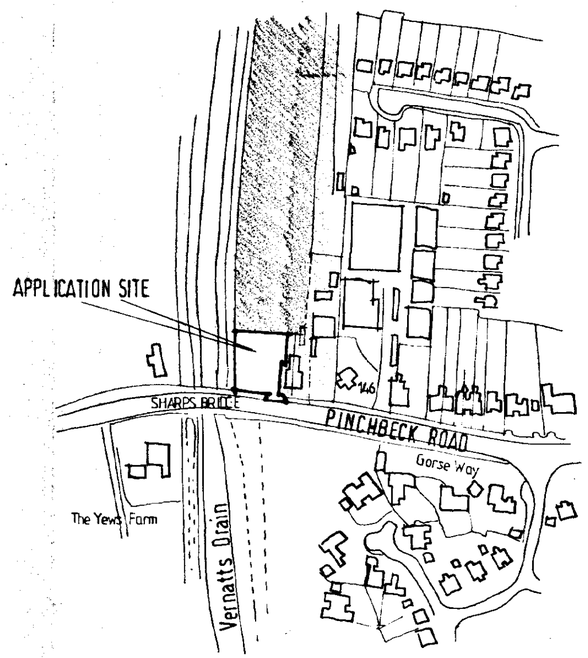

Location Plan 1:2500

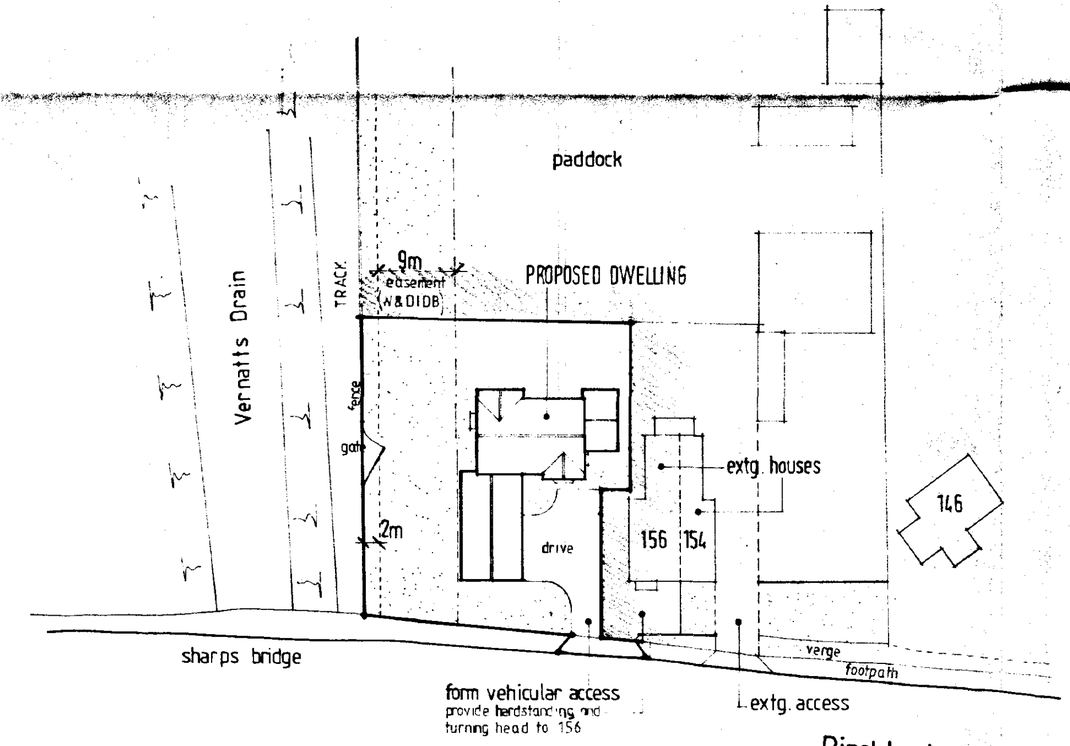

Block Plan 1:500

DETERMINED PLAN

SHDC
Planning & Development
30 MAY 2003
Ref 0690/03

MARK DENNIS
architectural services

32 PRIMROSE CRESCENT – PINCHBECK
SPALDING – LINCOLNSHIRE – PE11 3RT
TEL: 01775 760396 FAX: 01775 760396

PROJECT TITLE

PROPOSED DETACHED DWELLING AT LAND ADJ. TO 156 PINCHBECK ROAD, SPALDING, LINCOLNSHIRE.

FOR: MR & MRS P TURNER


BLOCK & LOCATION PLAN.

REV	DESCRIPTION	DATE	BY


SCALE	DRAWN
1:500, 1:2500	MD
DATE	**DRAWING No.**
MAY 03	02.020/04

DO NOT SCALE FROM THIS DRAWING

This drawing is copyright and may not be altered, traced, copied, photographed or used for any other purpose other than that for which it is issued without consent of Mark Dennis – Architectural Services. The General Contractor is to check all dimensions on site and report any discrepancies to the Architect

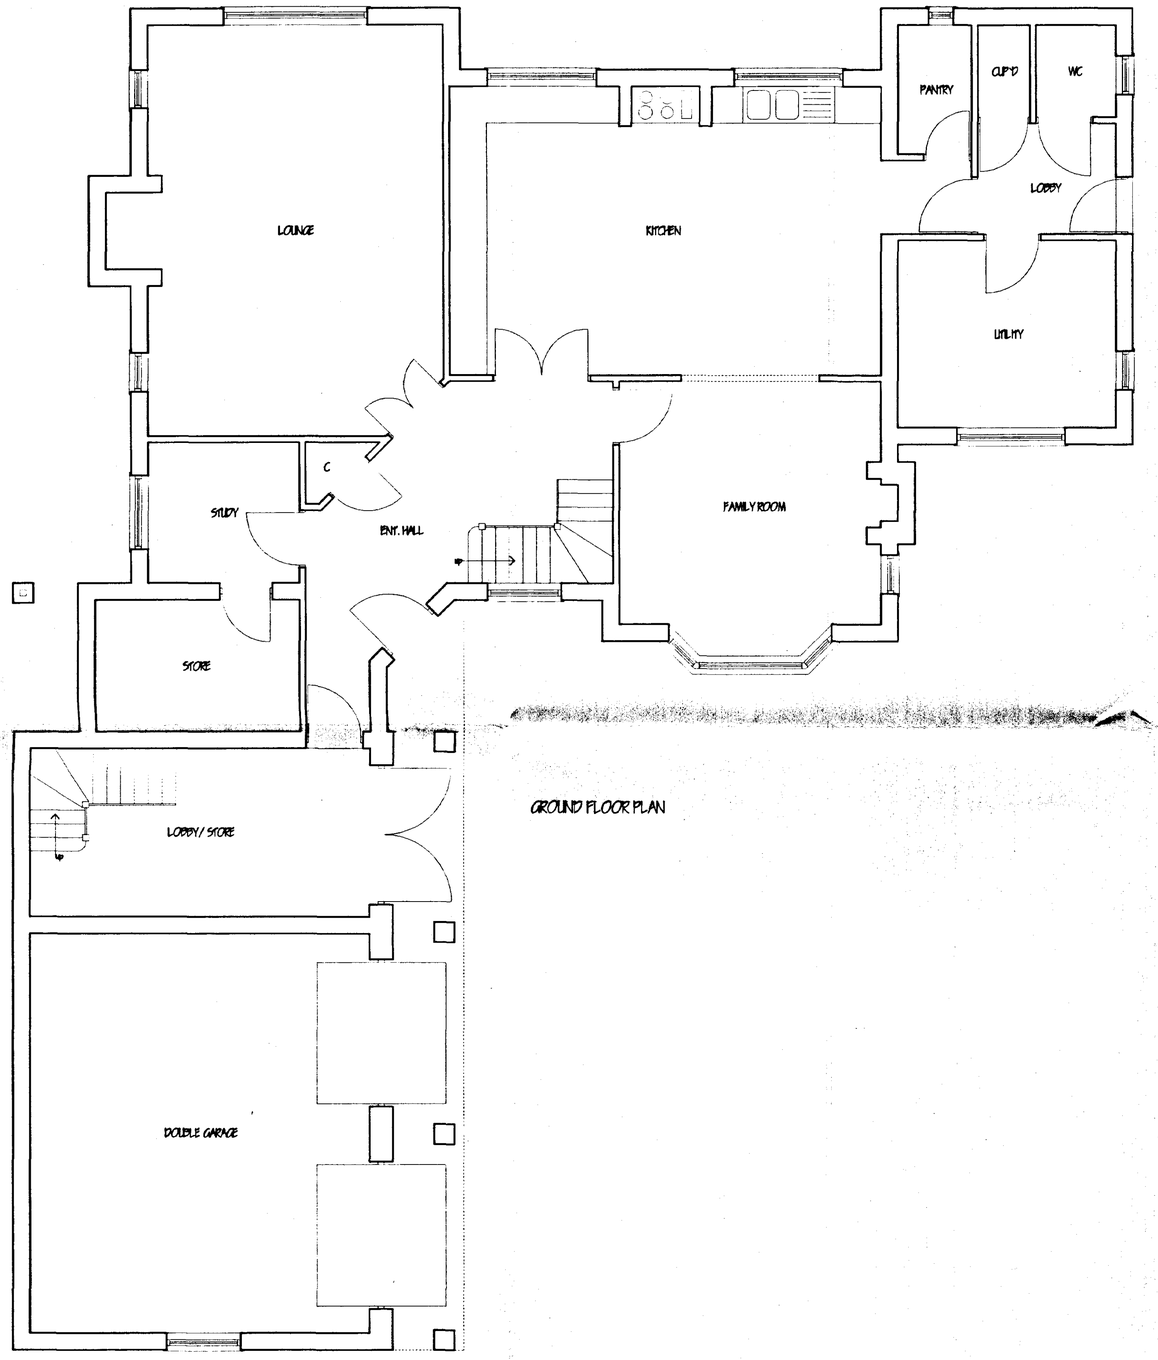

GROUND FLOOR PLAN

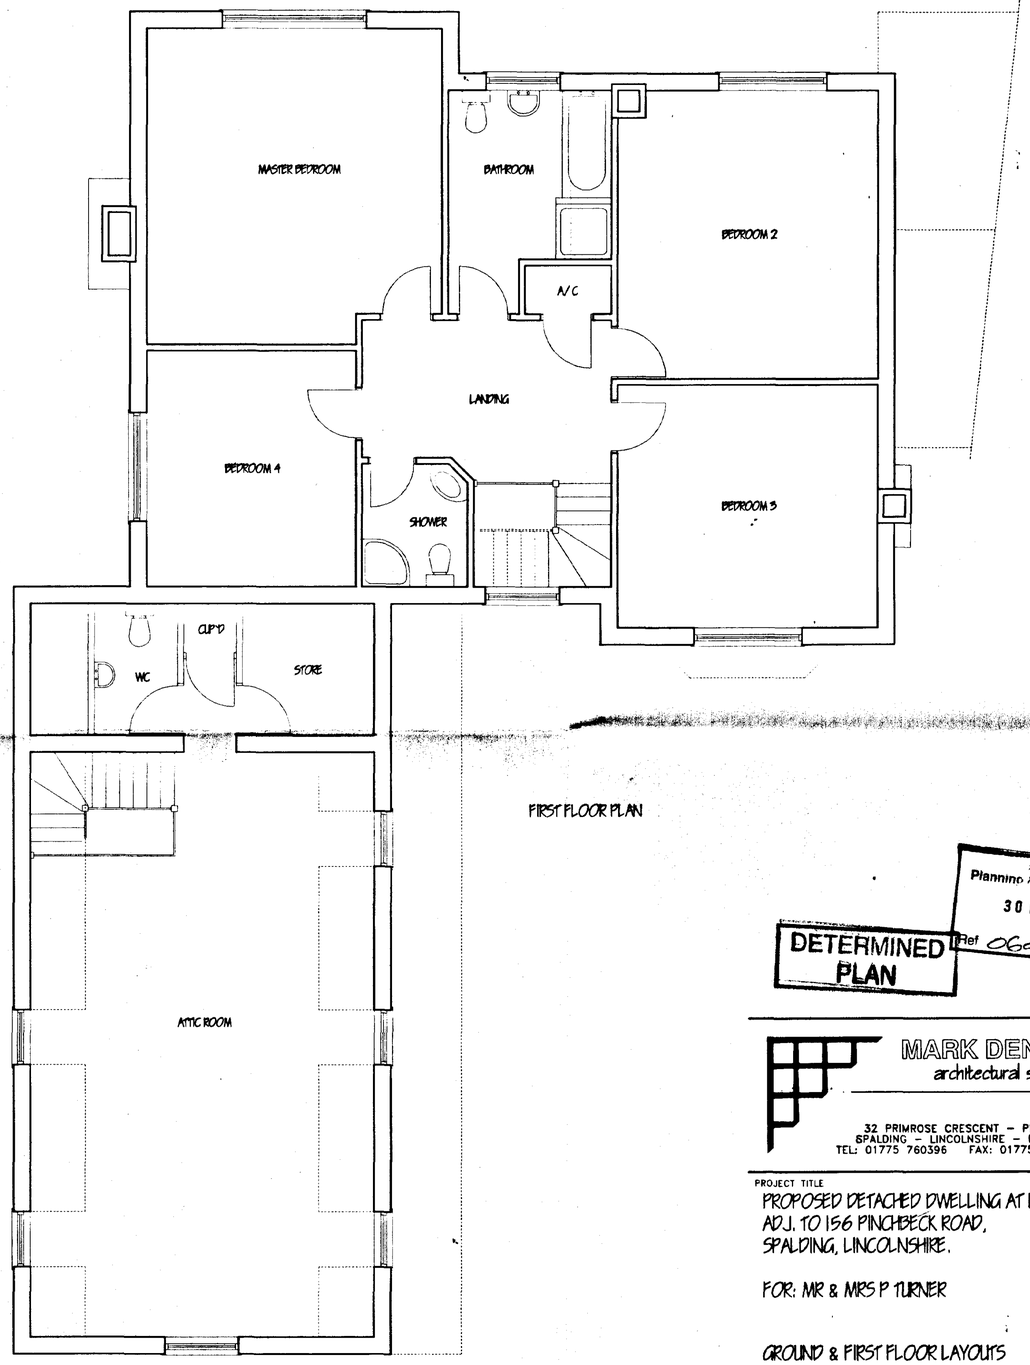

FIRST FLOOR PLAN

Planning & Development
30 MAY 2003
Ref 0690/03
DETERMINED PLAN

MARK DENNIS
architectural services

32 PRIMROSE CRESCENT – PINCHBECK
SPALDING – LINCOLNSHIRE – PE11 3RT
TEL: 01775 760396 FAX: 01775 760396

PROJECT TITLE

PROPOSED DETACHED DWELLING AT LAND ADJ. TO 156 PINCHBECK ROAD, SPALDING, LINCOLNSHIRE.

FOR: MR & MRS P TURNER

GROUND & FIRST FLOOR LAYOUTS

REV	DESCRIPTION	DATE	BY


SCALE	DRAWN
1:100, 1:50	MD
DATE	DRAWING No.
MAY 03	02.020/05

DO NOT SCALE FROM THIS DRAWING

This drawing is copyright and may not be altered, traced, copied, photographed or used for any other purpose other than that for which it is issued without consent of Mark Dennis - Architectural Services. The General Contractor is to check all dimensions on site and report any discrepancies to the Architect




FRONT ELEVATION - from Pinchbeck Road.

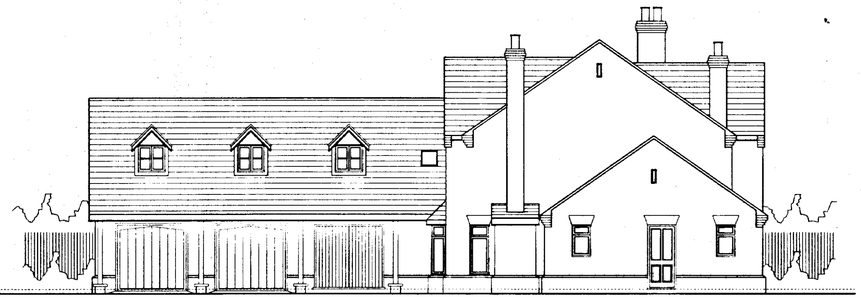

SIDE ELEVATION



REAR ELEVATION

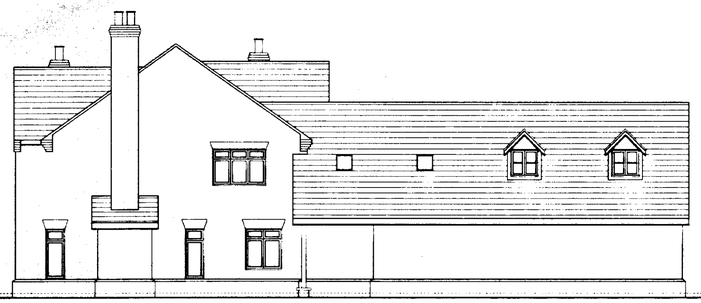

SIDE ELEVATION

SHDC
Planning & Development
30 MAY 2003
Ref 0690/03
DETERMINED
PLAN

MARK DENNIS
architectural services

32 PRIMROSE CRESCENT – PINCHBECK
SPALDING – LINCOLNSHIRE – PE11 3RT
TEL: 01775 760396 FAX: 01775 760396

PROJECT TITLE

PROPOSED DETACHED DWELLING AT LAND ADJ. TO 156 PINCHBECK ROAD, SPALDING, LINCOLNSHIRE.

FOR: MR & MRS P TURNER

PROPOSED ELEVATIONS

REV	DESCRIPTION	DATE	BY

SCALE 1:100

DRAWN MD

DATE MAY 03

DRAWING No. 02.020/06