

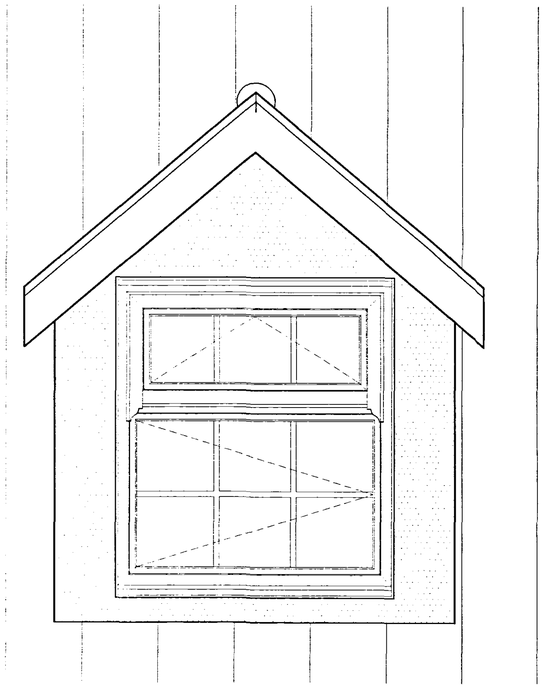



Dormer Front Elevation

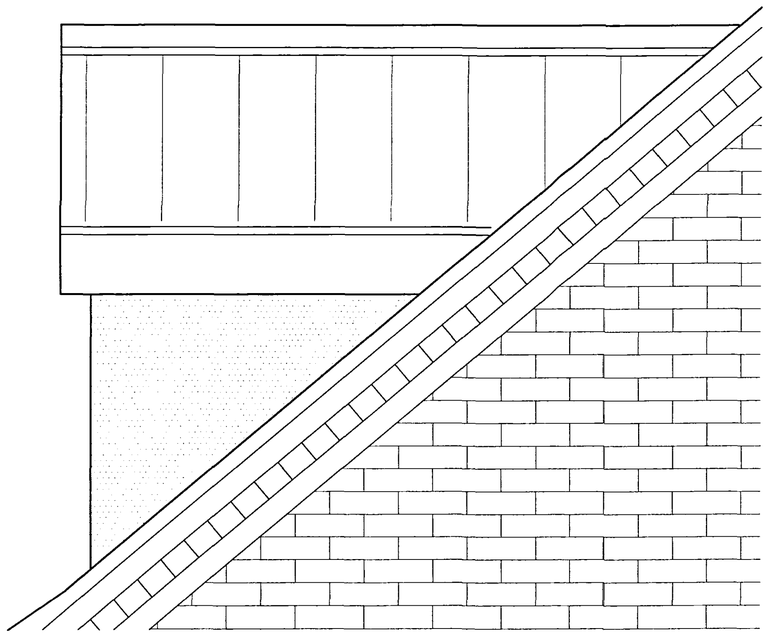


Dormer Side Elevation

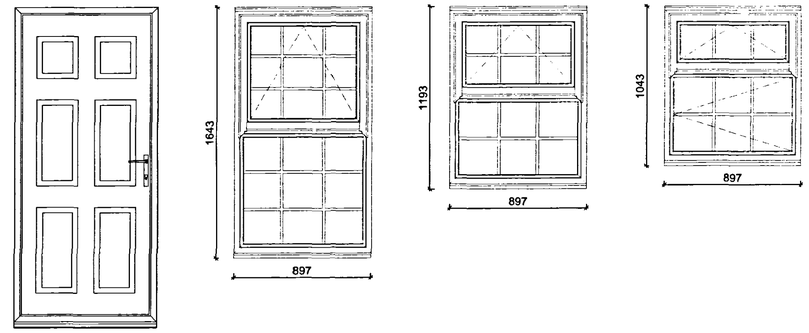


Front Elevation Doors & Windows

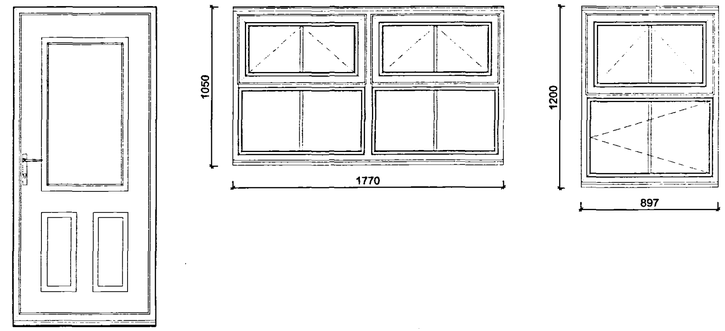


Rear Elevation Doors & Windows

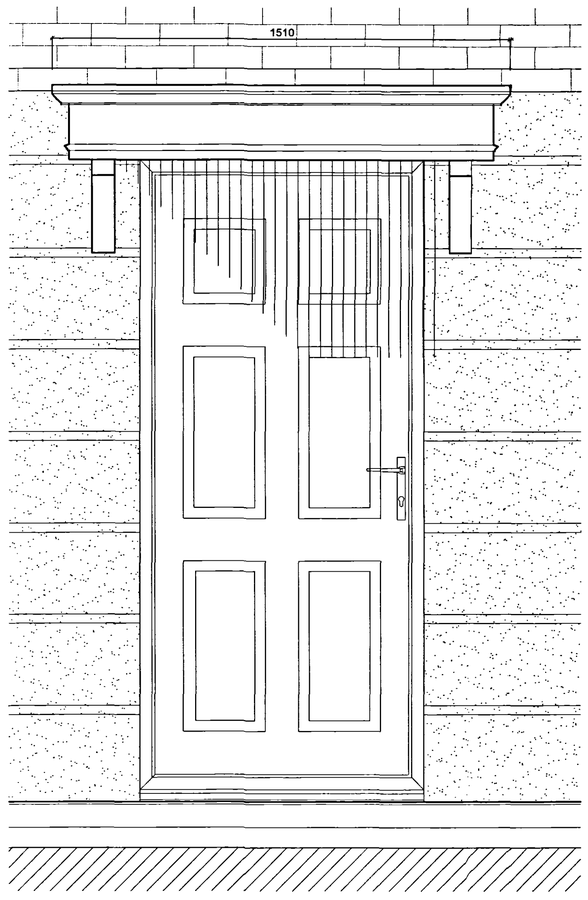

Door Canopy Front Elevation

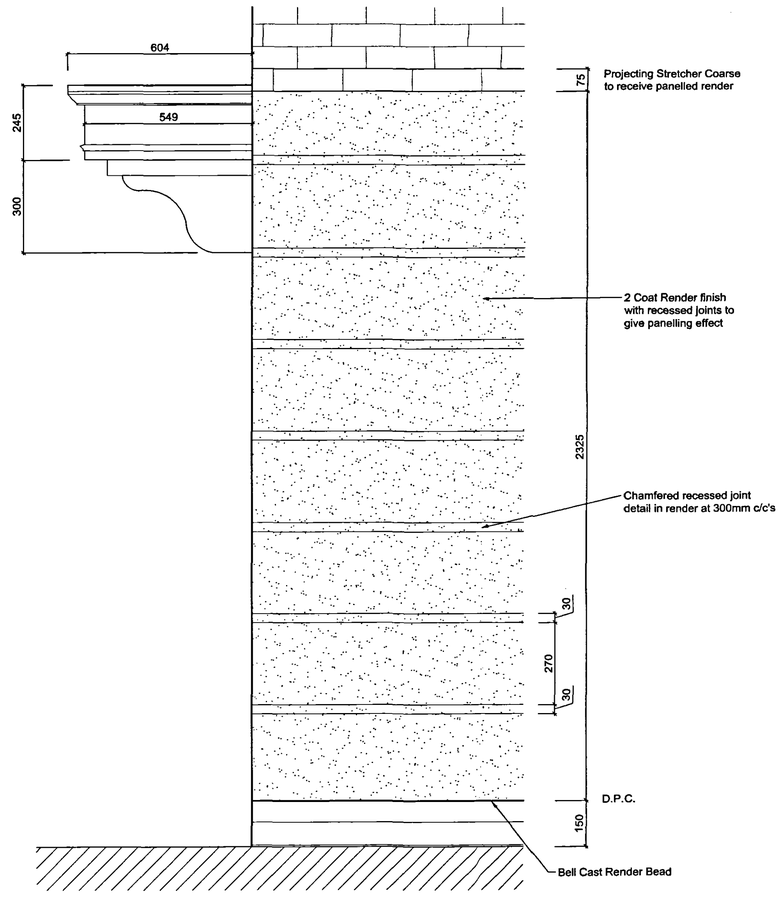

Door Canopy Side Elevation

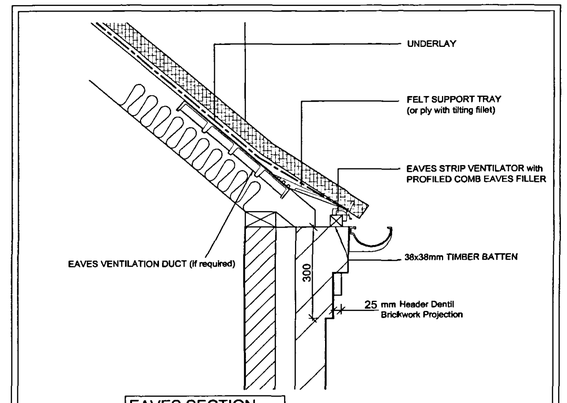


EAVES SECTION


LEGEND

s Stretcher Brick

h Header Brick Dentil

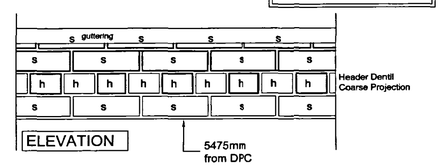

ELEVATION

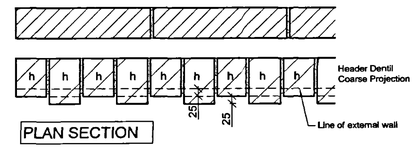

PLAN SECTION

EAVES DETAIL SCALE 1:10

DETERMINED PLAN

RECEIVED
18 MAY 2005
ISSUED

ORIGINAL IF RED

Please Note :
These drawings may be subject to the CDM Regulations and should be considered prior to work commencing on site

SHDC
Planning & Development
23 MAY 2005
Ref: 0699/05

Rev.	By	Notes	Date
-	-	-	-

THE ROBERT DOUGHTY CONSULTANCY LIMITED
TOWN AND COUNTRY PLANNING-LANDSCAPE ARCHITECTURE
32 High Street, Helpringham, Sleaford, Lincolnshire, NG34 0RA
Tel: (01529) 421646 Fax: (01529) 421358
Website: www.rdc-landplan.demon.co.uk
E mail: admin@rdc-landplan.demon.co.uk

Client: Fieldview Homes

Project: Pinchbeck Road, Spalding

Drawing title: Three bed semi - Planning Details - plots 1 - 4

Job No.	Drawing No.	Rev.	Drawn
544-4	PD-01		j.r.b.

Scale	Date	Checked
1:10, 1:20	11-03-05	

DO NOT SCALE from this drawing. All measurements should be checked against on site conditions and any discrepancies should be brought to the attention of the Robert Doughty Consultancy.

P:\Projects\500-599\544 Fieldview Developments\544-4 Pinchbeck Road\CAD Files\544-4-01.dwg, PD-01, 11/03/2005 13:18:52, Dongle4 450C C4F15A.pc3