


Please Note :
These drawings may be subject to the CDM Regulations and should be considered prior to work commencing on site

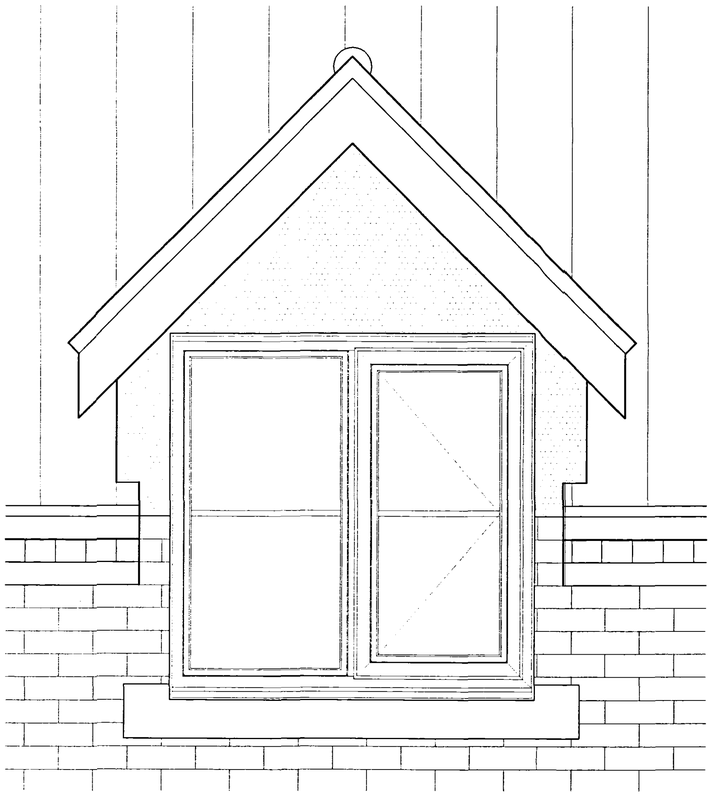

Dormer Front Elevation

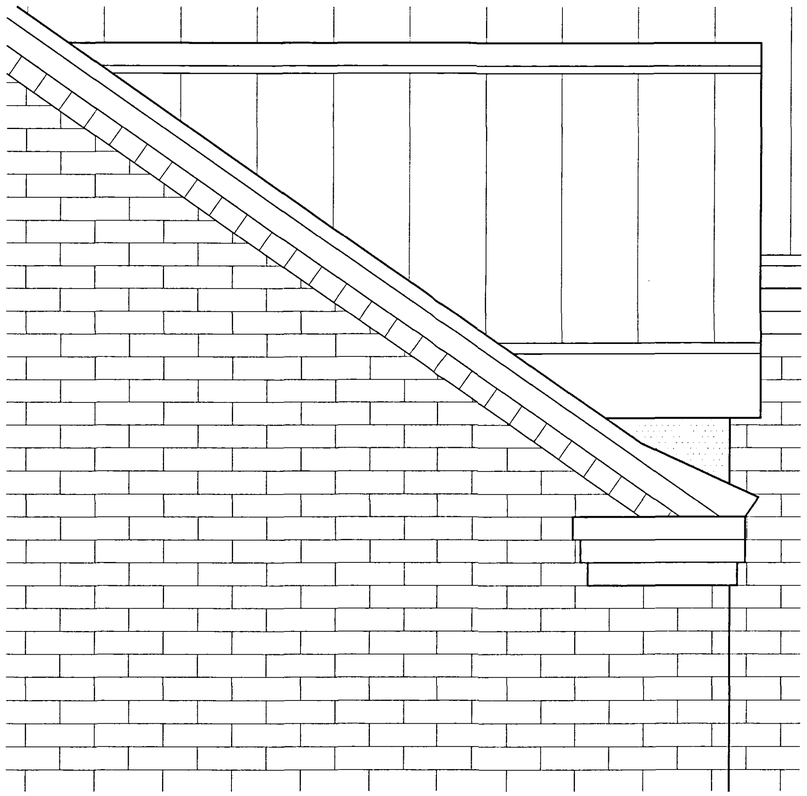


Dormer Side Elevation

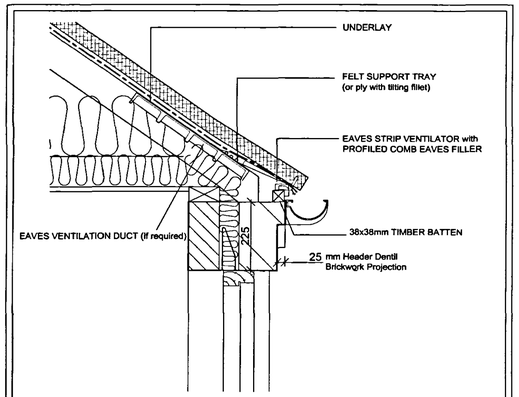


EAVES SECTION

LEGEND
s Stretcher Brick
h Header Brick Dentil

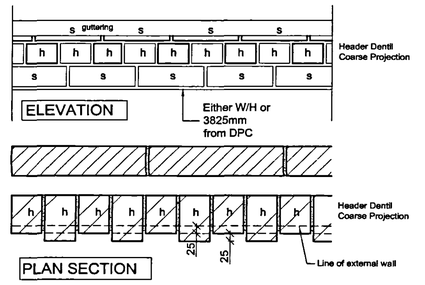


PLAN SECTION

EAVES DETAIL SCALE 1:10

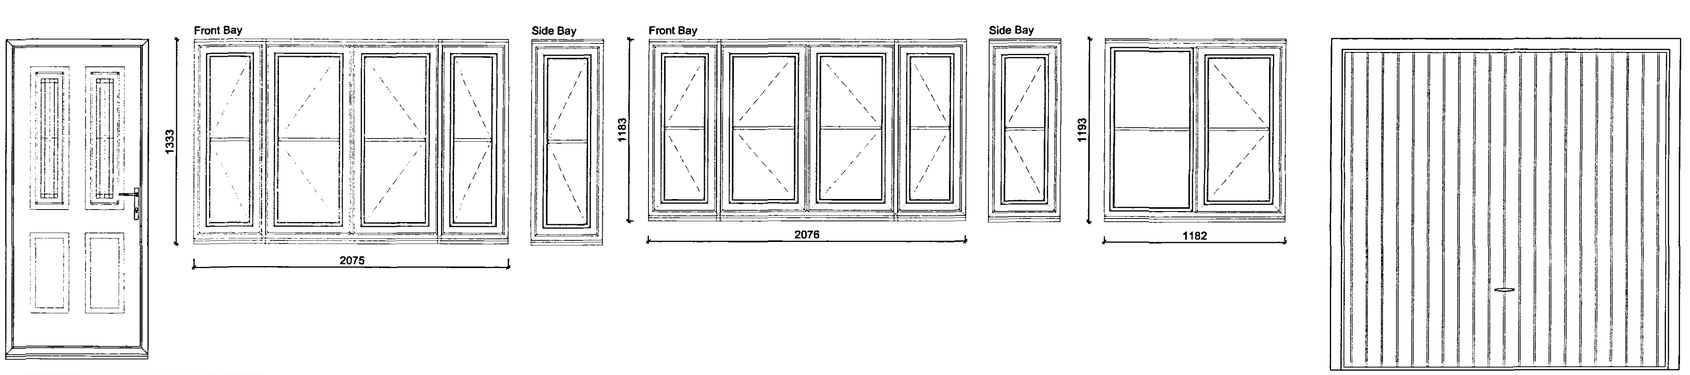

Front Elevation Doors & Windows

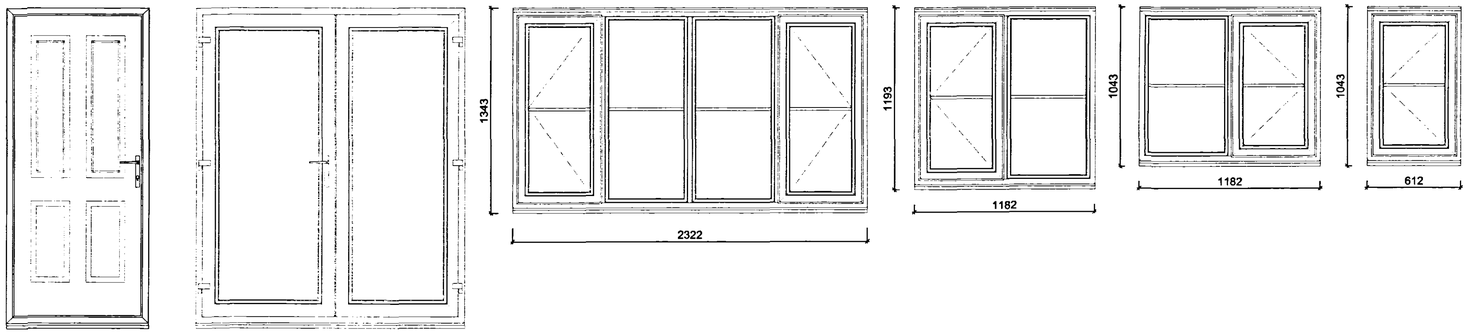

Rear Elevation Doors & Windows

DRAWING
18 MAY 2005
ISSUED

ORIGINAL IF RED

SHDC
Planning & Development
23 MAY 2005
Ref: 0694/05

Rev.	By	Notes	Date

THE ROBERT DOUGHTY CONSULTANCY LIMITED
TOWN AND COUNTRY PLANNING-LANDSCAPE ARCHITECTURE
32 High Street, Helpringham, Sleaford, Lincolnshire, NG34 0RA
Tel: (01529) 421646 Fax: (01529) 421358
Website: www.rdc-landplan.demon.co.uk
E mail: admin@rdc-landplan.demon.co.uk

Client: Fieldview Homes

Project: Pinchbeck Road, Spalding

Drawing title: 4 Bed Detached - Planning Details - plots 7 - 9

Job No.	Drawing No.	Rev.	Drawn
544-4	PD-03-01		j.r.b.

Scale	Date	Checked
1:10, 1:20	11-03-05	

DO NOT SCALE from this drawing. All measurements should be checked against on site conditions and any discrepancies should be brought to the attention of the Robert Doughty Consultancy.

P:\Projects\500-599\544 Fieldview Developments\544-4 Pinchbeck Road\CAD Files\544-4-03.dwg, PD-03-01, 11/03/2005 16:04:26, Dongle4 450C C6715A.pc3