

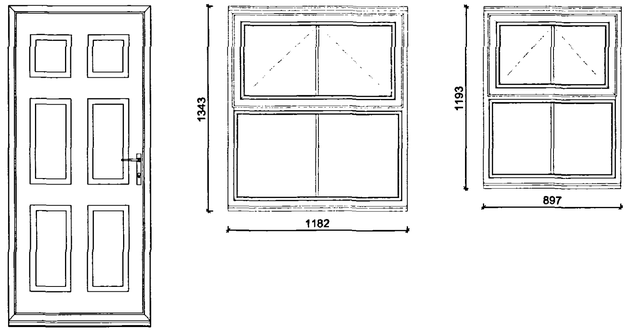


Front Elevation Doors & Windows

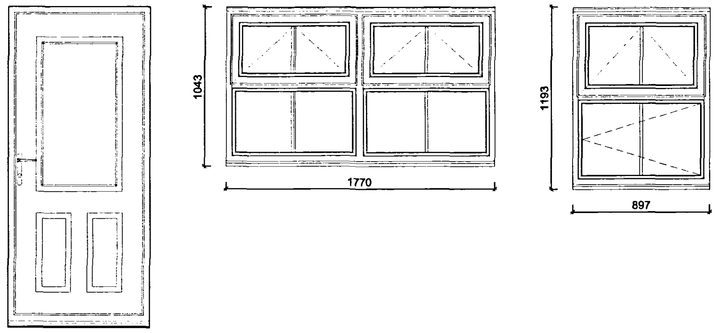

Rear Elevation Doors & Windows

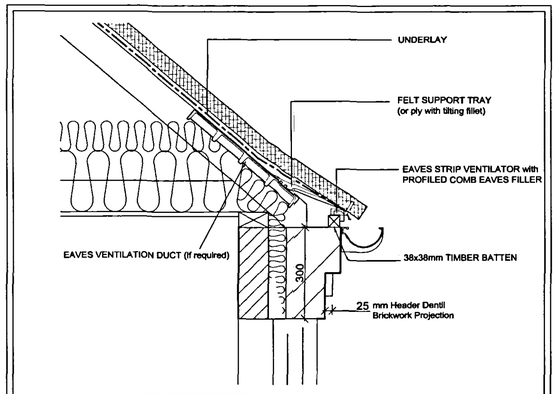


EAVES SECTION

LEGEND

s Stretcher Brick


h Header Brick Dentil

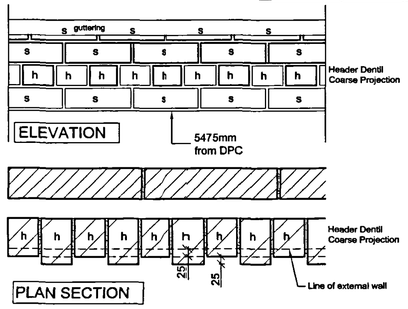


ELEVATION

PLAN SECTION

EAVES DETAIL SCALE 1:10

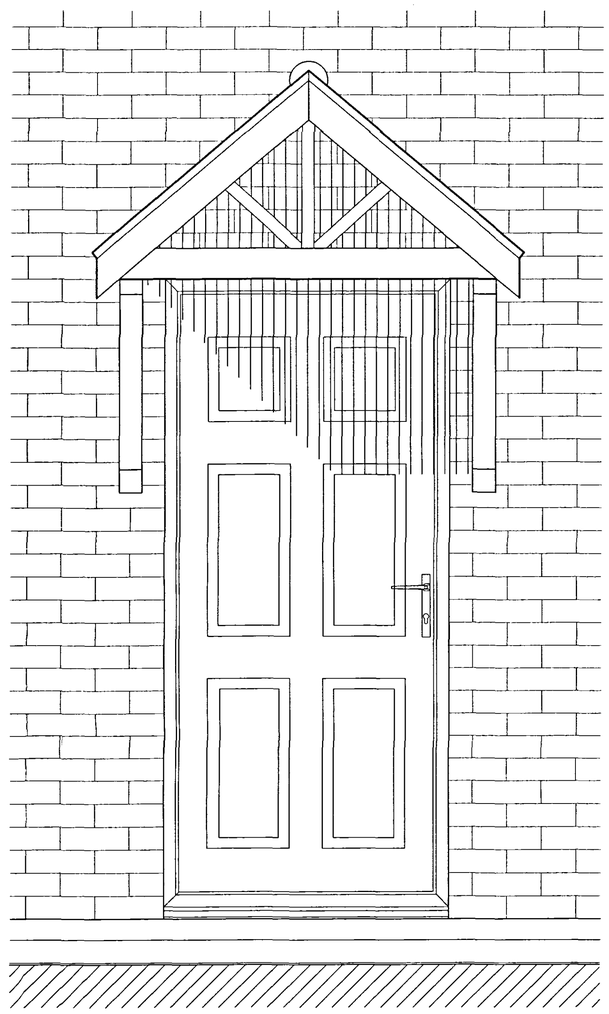

Door Canopy Front Elevation

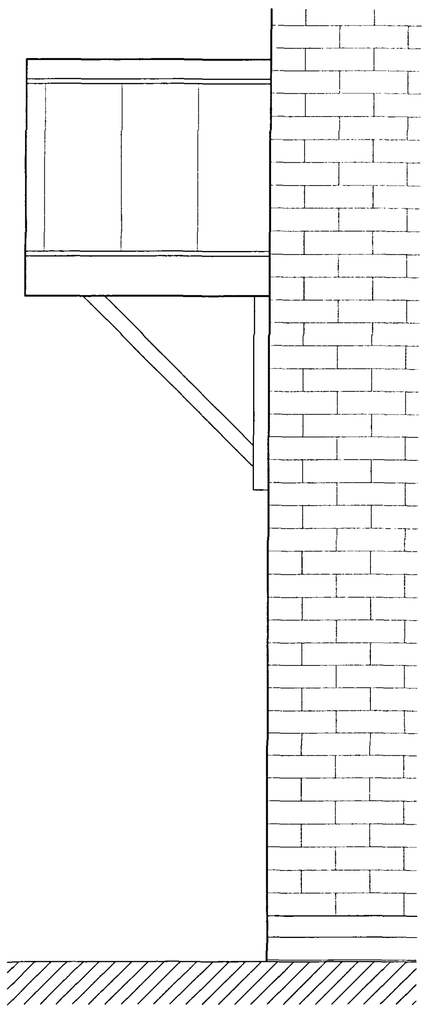

Door Canopy Side Elevation

SHDC
Planning & Development
23 MAY 2005
Ref: 0694/05

DRAWING
18 MAY 2005
ISSUED

Rev.	By	Notes	Date
-	-	-	-

ORIGINAL IF RED

Please Note :
These drawings may be subject to the CDM Regulations and should be considered prior to work commencing on site

THE ROBERT DOUGHTY CONSULTANCY LIMITED
TOWN AND COUNTRY PLANNING-LANDSCAPE ARCHITECTURE
32 High Street, Helpringham, Sleaford, Lincolnshire, NG34 0RA
Tel: (01529) 421646 Fax: (01529) 421358
Website: www.rdc-landplan.demon.co.uk
E mail: admin@rdc-landplan.demon.co.uk

Client:	Fieldview Homes
Project:	Pinchbeck Road, Spalding
Drawing title:	Two bed semi - Planning Details - plots 5 & 6

Job No.	Drawing No.	Rev.	Drawn
544-4	PD-02		j.r.b.
Scale		**Date**	**Checked**
1:10, 1:20		13-05-05	

DO NOT SCALE from this drawing. All measurements should be checked against on site conditions and any discrepancies should be brought to the attention of the Robert Doughty Consultancy.

P:\Projects\500-599\544 Fieldview Developments\544-4 Pinchbeck Road\CAD Files\544-4-01.dwg, 13/05/2005 11:15:59