



Please Note :
These drawings may be subject to the CDM Regulations and should be considered prior to work commencing on site

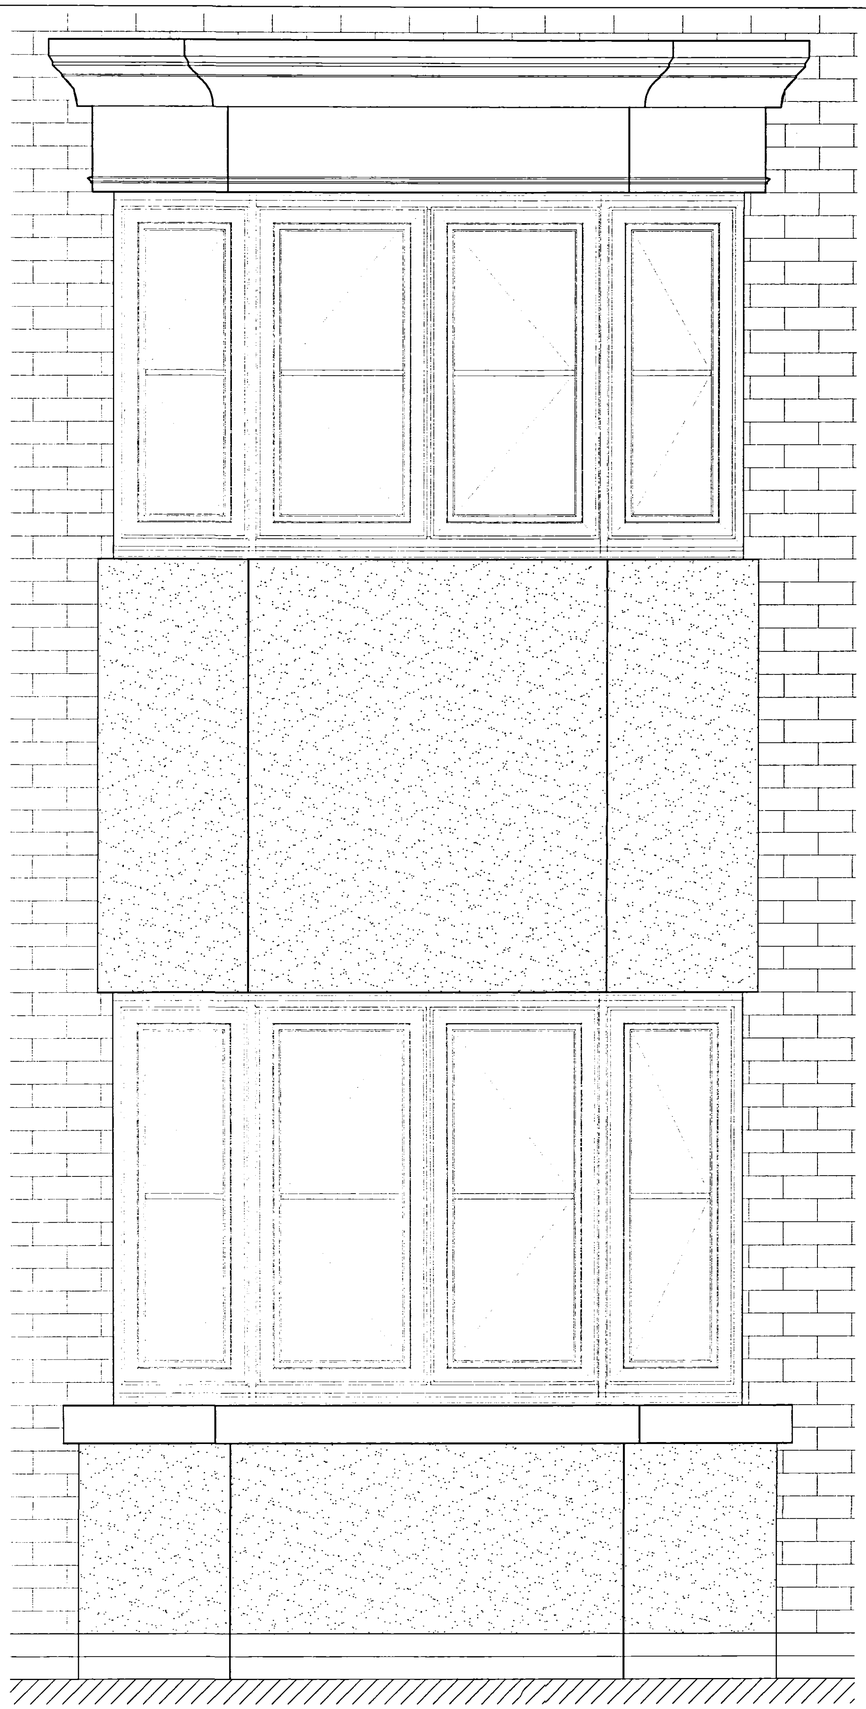

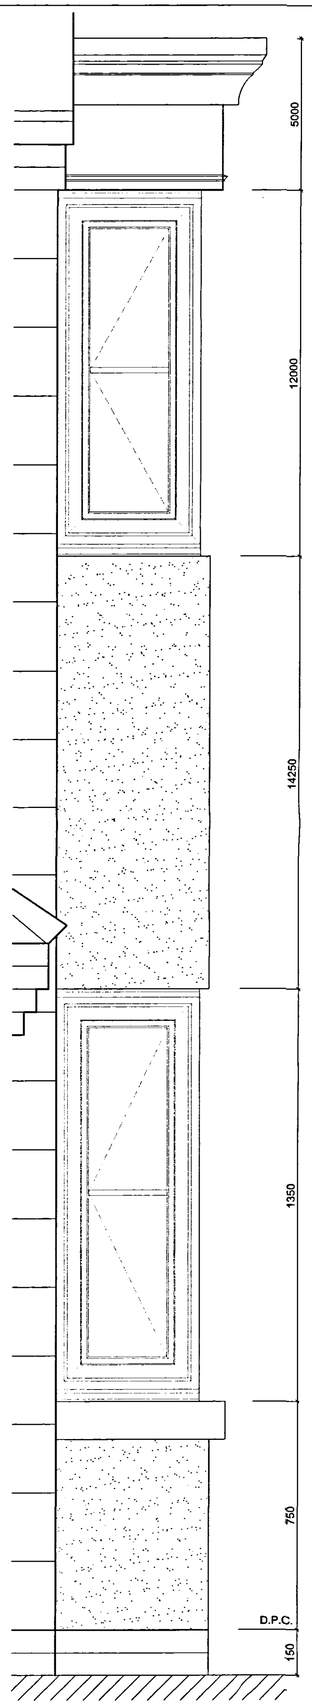

Bay Window
Front Elevation

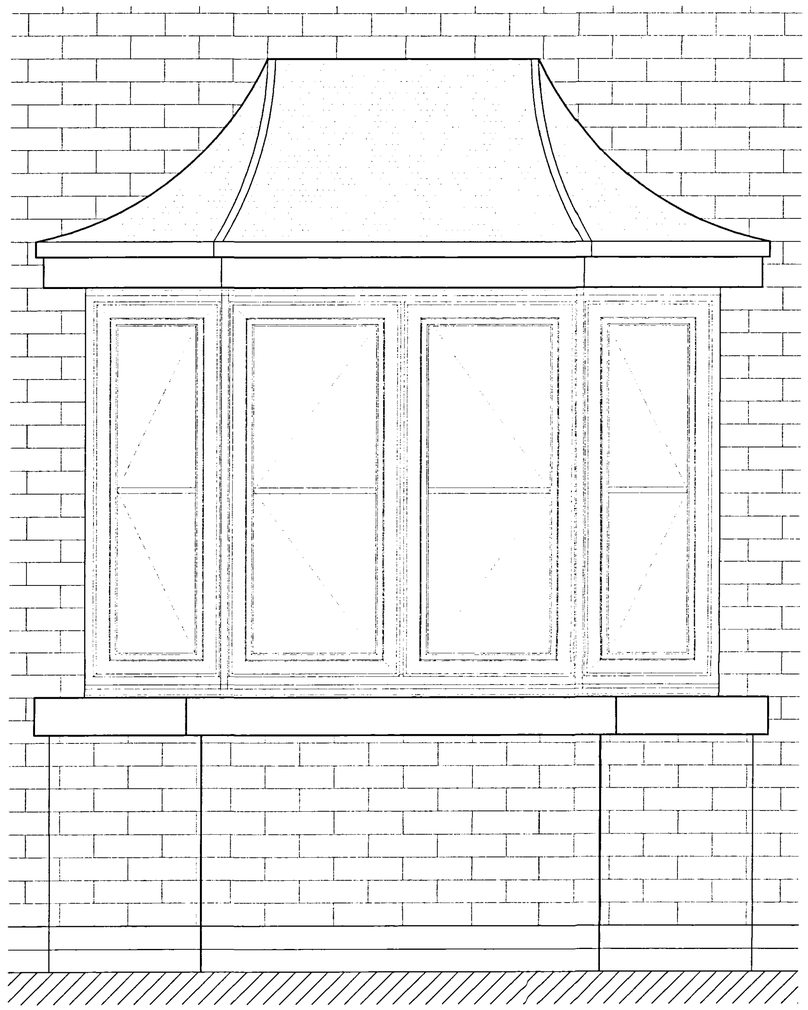

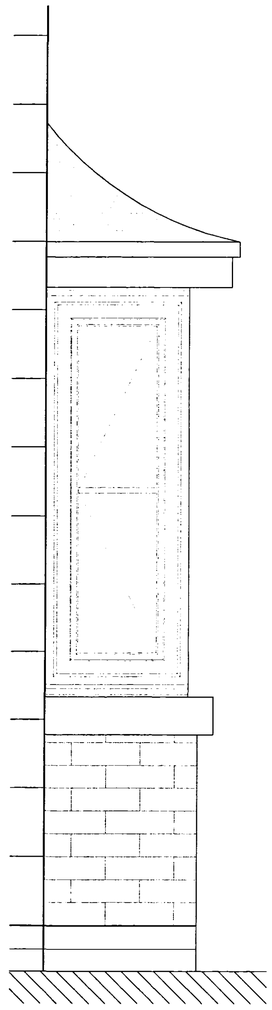

Bay Window
Side Elevation

2 Storey Bay Window
Front & Side Elevation

DRAWING
18 MAY 2005
ISSUED

SHDC
Planning & Development
23 MAY 2005
Ref: 0699/05

ORIGINAL
IF
RED

Rev.	By	Notes	Date

THE ROBERT DOUGHTY CONSULTANCY LIMITED
TOWN AND COUNTRY PLANNING-LANDSCAPE ARCHITECTURE
32 High Street, Helpringham, Sleaford, Lincolnshire, NG34 0RA
Tel: (01529) 421646 Fax: (01529) 421358
Website: www.rdc-landplan.demon.co.uk
E mail: admin@rdc-landplan.demon.co.uk

Client: Fieldview Homes

Project: Pinchbeck Road, Spalding

Drawing title: 3 bed detached - Planning Details - plots 7 - 9

Job No.	Drawing No.	Rev.	Drawn
544-4	PD-03-02		j.r.b.
Scale		Date	Checked
1:10		11-03-05	

DO NOT SCALE from this drawing. All measurements should be checked against on site conditions and any discrepancies should be brought to the attention of the Robert Doughty Consultancy.

P:\Projects\500-599\544 Fieldview Developments\544-4 Pinchbeck Road\CAD Files\544-4-03.dwg, PD-03-02, 14/03/2005 09:08:54, DesignJet 430C C4715A.pc3