
Contractors are responsible for checking all dimensions on site when work commences and before ordering any materials.Any discrepancies should be brought to the attention of the Client for remedial action before commencing.


All details shown are based on typical site conditions for that area, any abnormal conditions such be brought to the attention of the client and Local Authority immediately.

The notes shown are mainly to cover the requirements of Building Regulations and should not be treated as a full Specification.

Any materials not specified to be of a standard suitable for the work proposed and fit for purpose.All work to be in accordance with good building practise and all necessary BS codes for Workmanship on Building Sites.

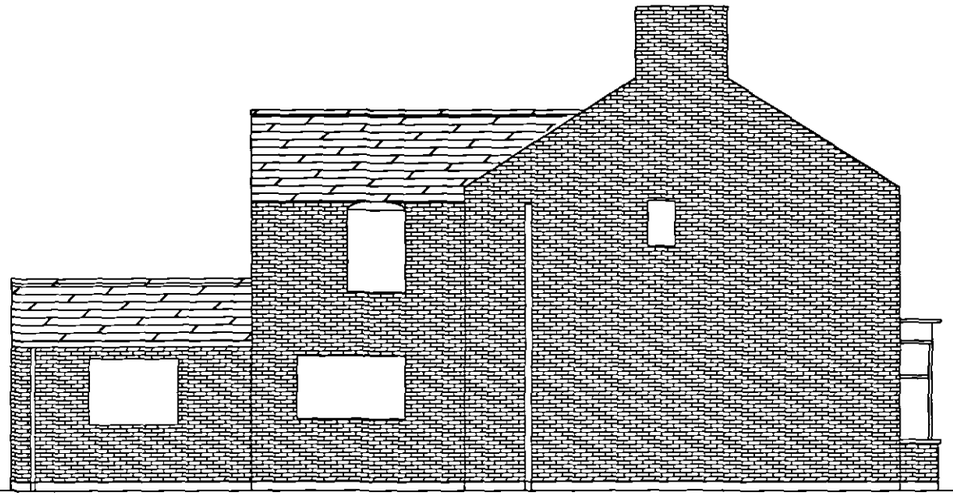


Existing South Elevation
(Side)

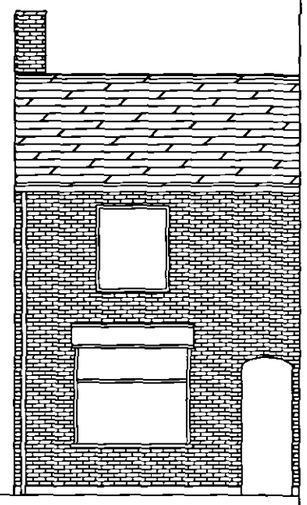

Existing East Elevation
(Front)

APPLICATION SITE ADDRESS
27, Albert Street
Spalding
Lincs PE11

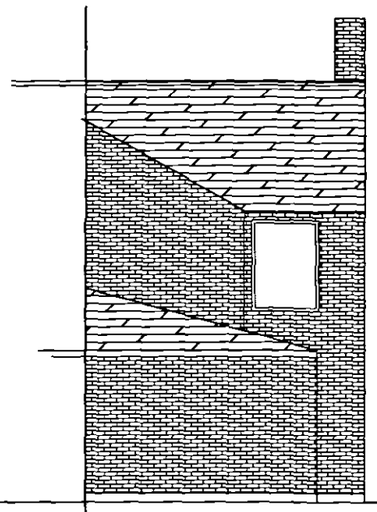

Existing West Elevation
(Rear)

DETERMINED
PLAN

SHDC
Planning & Development
2 4 MAY 2004
Ref: 0695/04

| REV. | DATE | DESCRIPTION | INIT |
|---|---|---|---|
| | | | |
| | | | |
| | | | |

REVISIONS


Parallel Design Draughting
Parallel Design Draughting
HEDERA COTTAGE, 303, BOURNE ROAD, PODE HOLE
SPALDING. LINCS. PE11 3LW.
TEL: 01775 713852 EMAIL: mstoner@tiscali.co.uk


Client : Mr. Phillip Payne

Drawing Title : Existing Elevations

Scale : 1:100 @ A3

Drawn By : MS

Date : 17.05.04

Drawing No : PP-02-

Rev Issue: