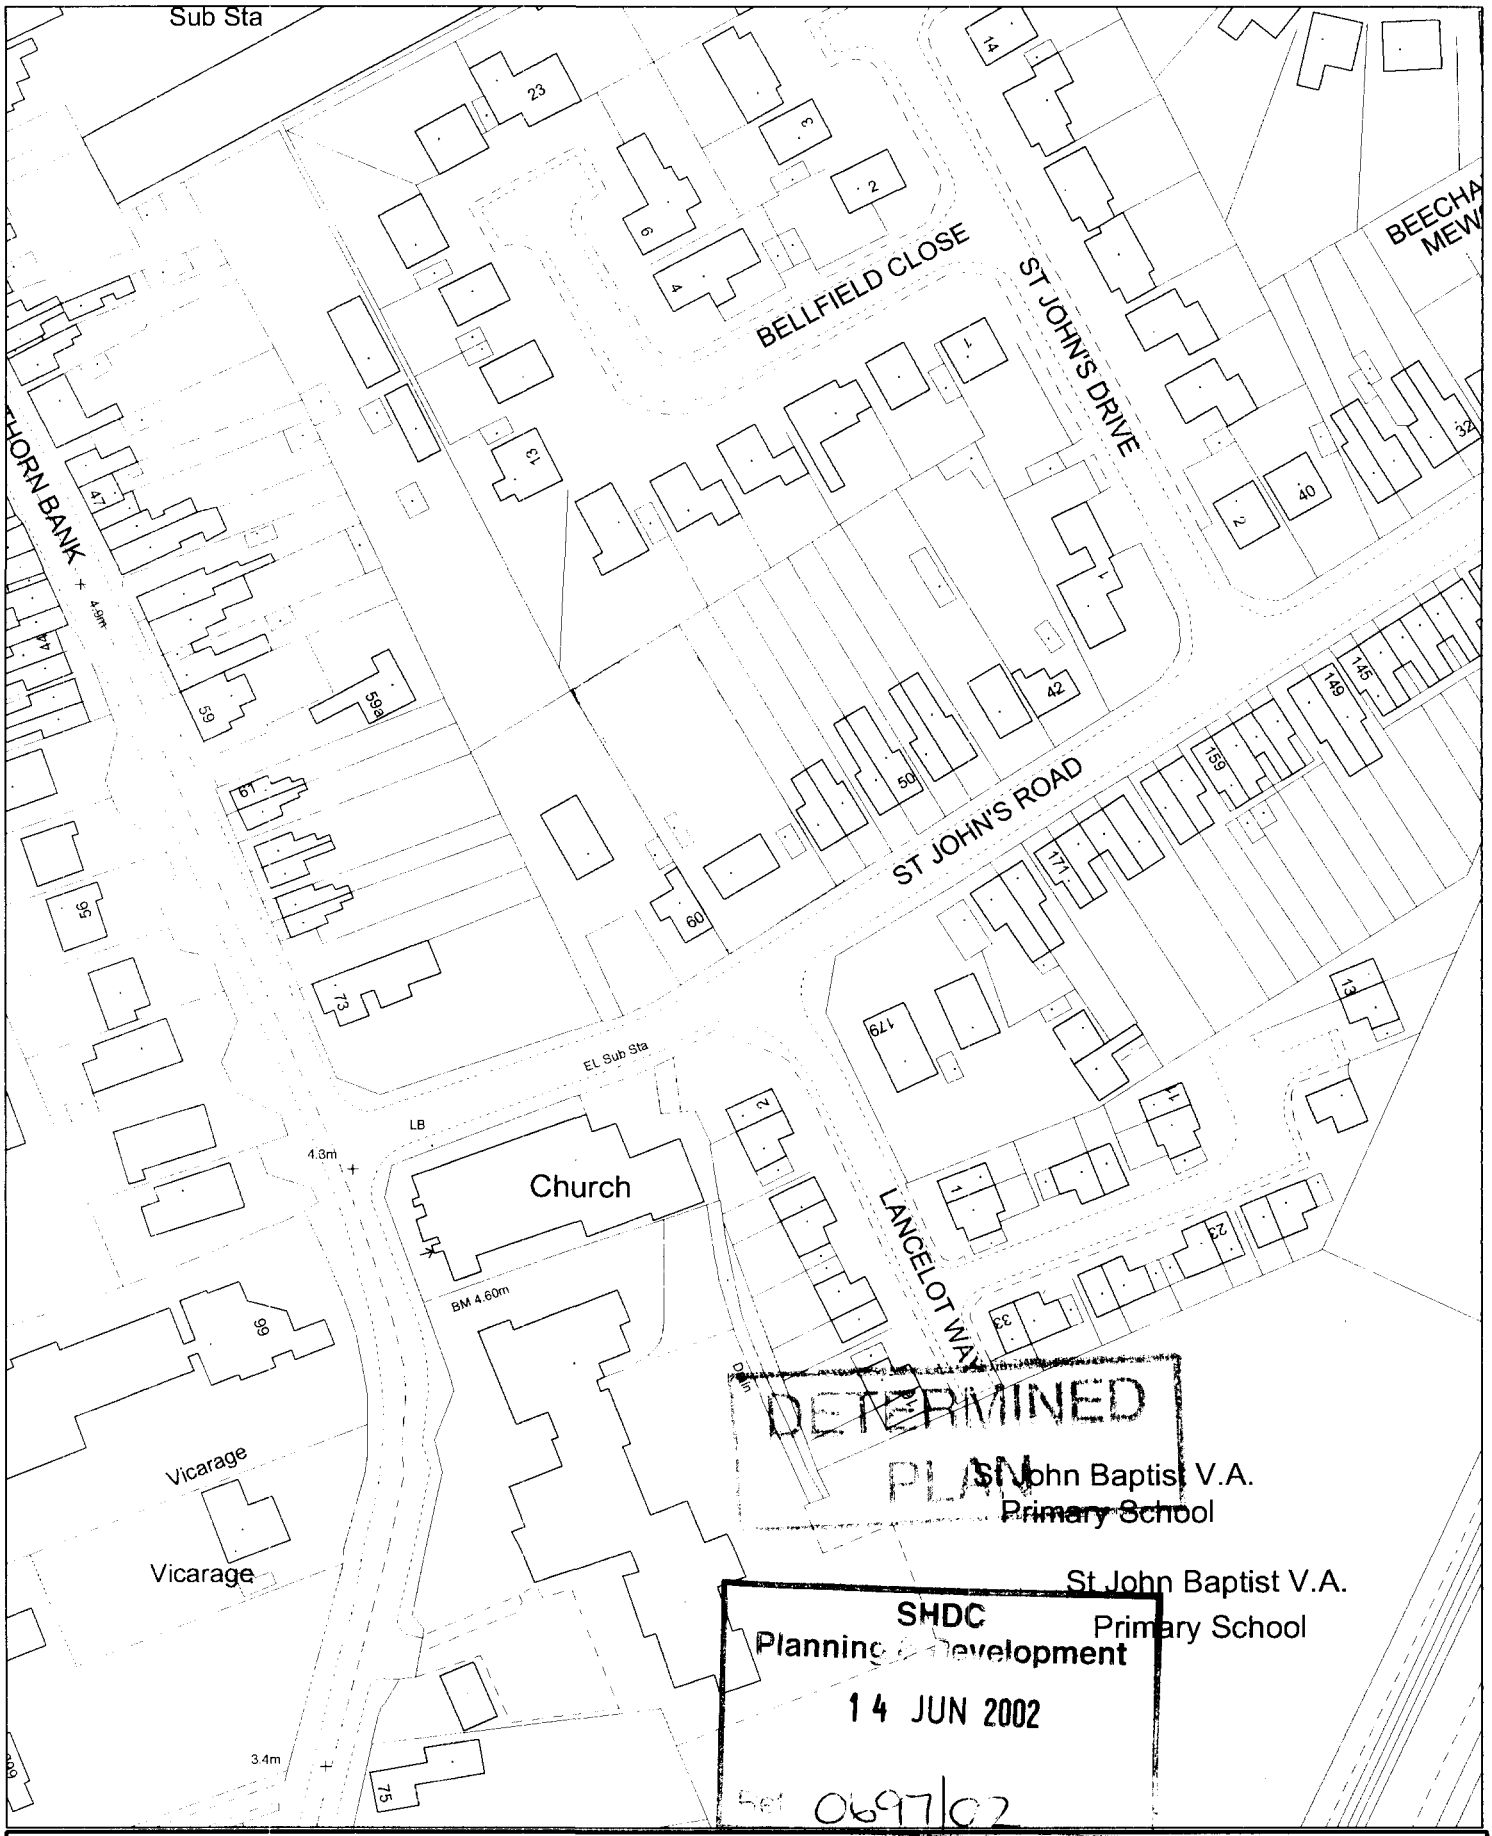


DETERMINED
PLAN

SHDC
Planning & Development
14 JUN 2002

S/H 0697/02


SOUTH HOLLAND DISTRICT COUNCIL

Council Offices, Priory Road, Spalding, Lincolnshire PE11 2XE


This copy has been produced specifically for the map return scheme purposes only. No further copies may be made.

Scale: 1:1250


This map is reproduced from Ordnance Survey material with permission of Ordnance Survey on behalf of Her Majesty's Stationery Office (c) Crown copyright. Unauthorised reproduction infringes Crown copyright and may lead to prosecution or civil proceedings. South Holland District Council LA079413 2002

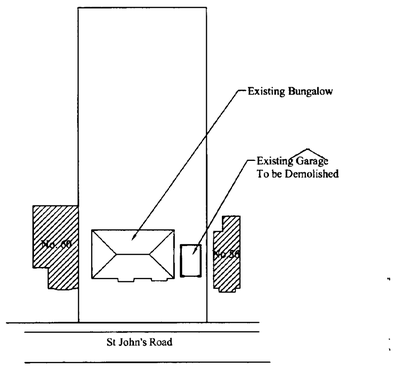


Existing Layout Scale 1:500

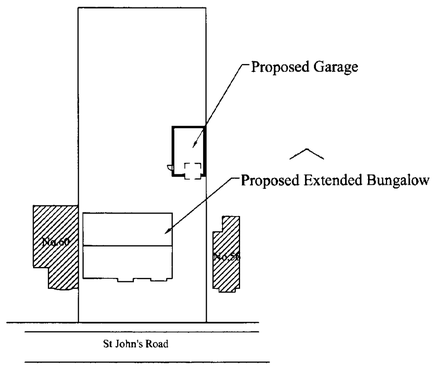

Proposed Layout Scale 1:500

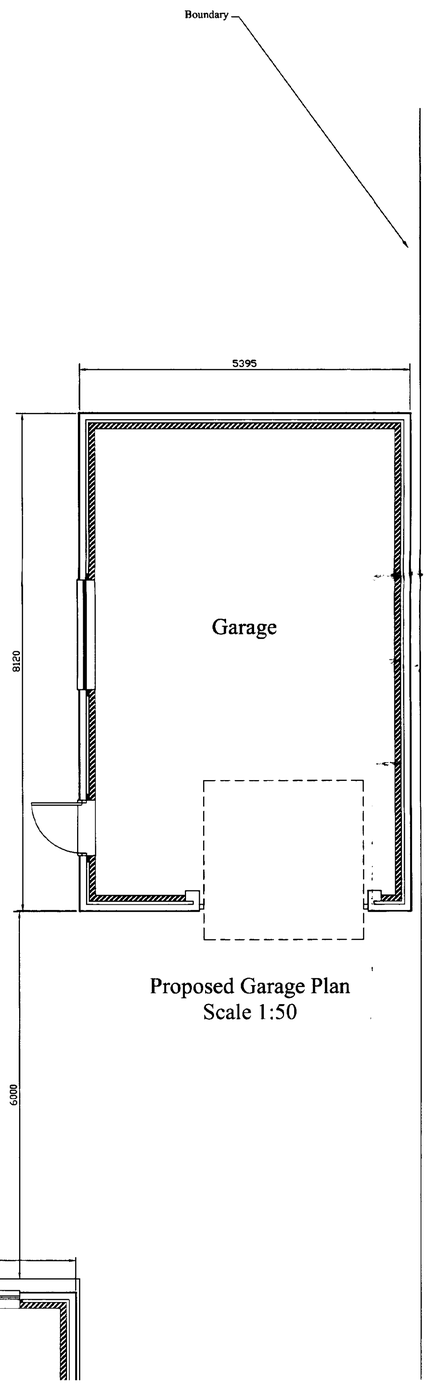

Proposed Garage Plan
Scale 1:50

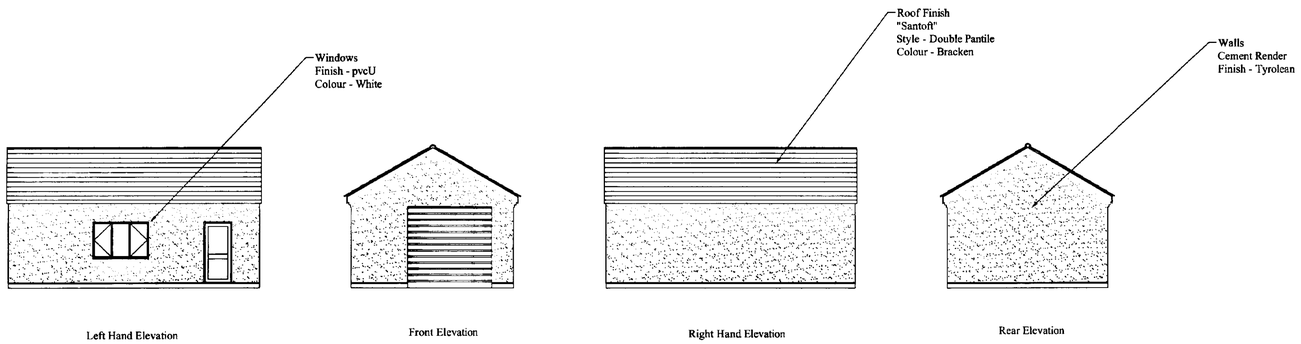

Proposed Garage Elevations Scale 1:100

DETERMINED PLAN

SKDC
Planning & Development
14 JUN 2002
Ref S/97/62

Notes:


Client:
Mr & Mrs M Pickering
58 St John's Road
Spalding

Project:
Proposed Garage


Drawing Title:
Planning Permission
Proposal.
"Garage"

Drawn By: *MVT*
Date: *April 2002*


Scale: *1:500, 1:100 1:50*
Drawing Number: *J0487-002*

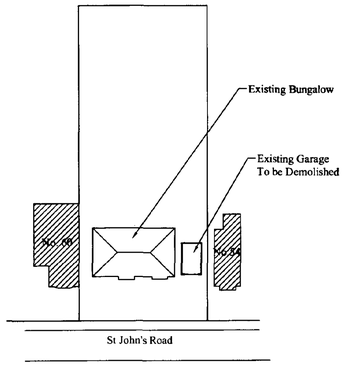


Existing Layout Scale 1:500

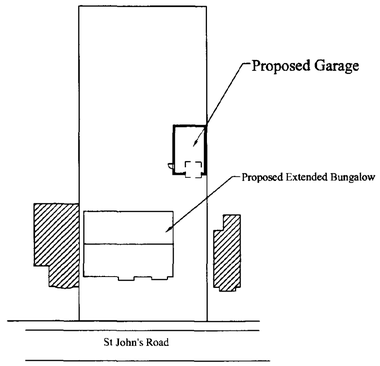

Proposed Layout Scale 1:500

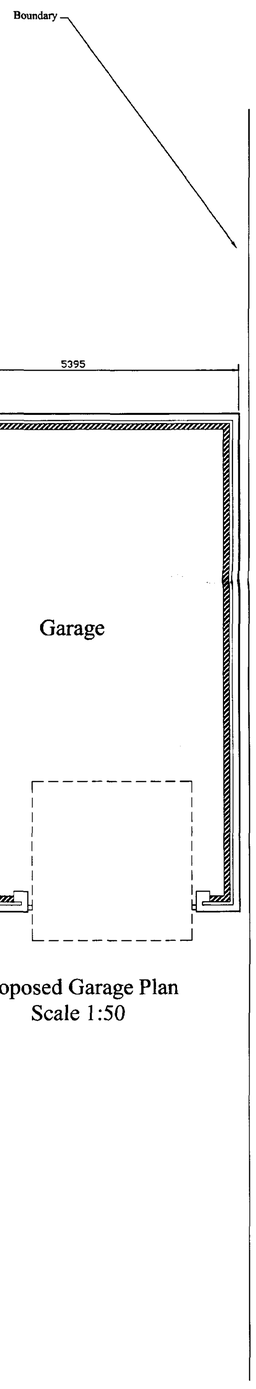

Proposed Garage Plan
Scale 1:50

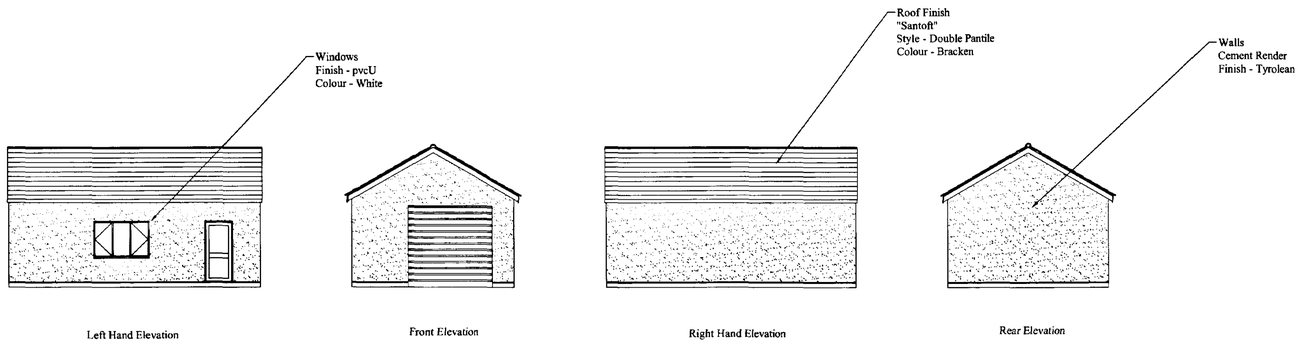

Proposed Garage Elevations Scale 1:100

Notes:


Client:
Mr & Mrs M Pickering
58 St John's Road
Spalding

Project:
Proposed Garage

Drawing Title:
Planning Permission
Proposal.
"Garage"


Drawn By: *MVT*
Date: *April 2002*

Scale: *1:500, 1:100 1:50*
Drawing Number: *J0487-002*

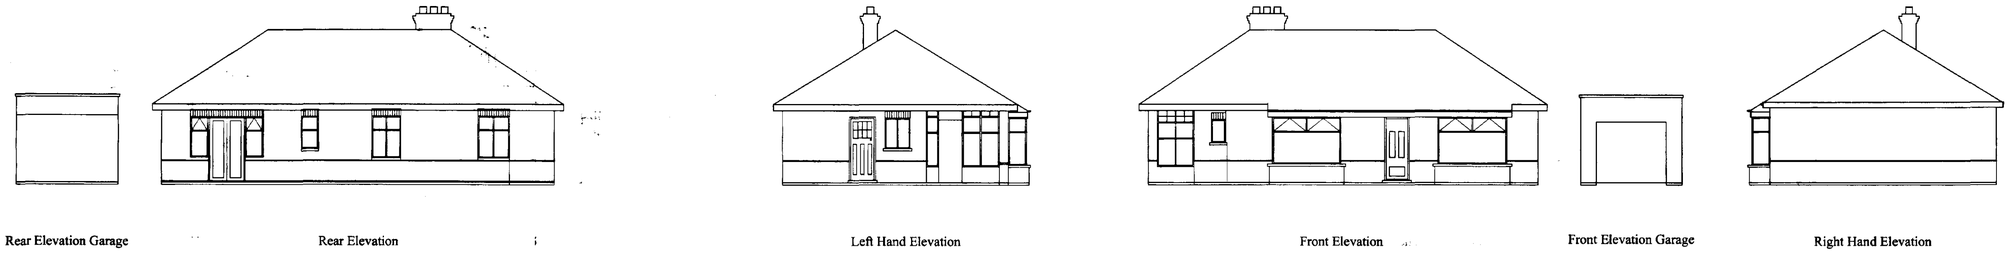


Rear Elevation Garage | Rear Elevation | Left Hand Elevation | Front Elevation | Front Elevation Garage | Right Hand Elevation

Existing Elevations Scale 1:100

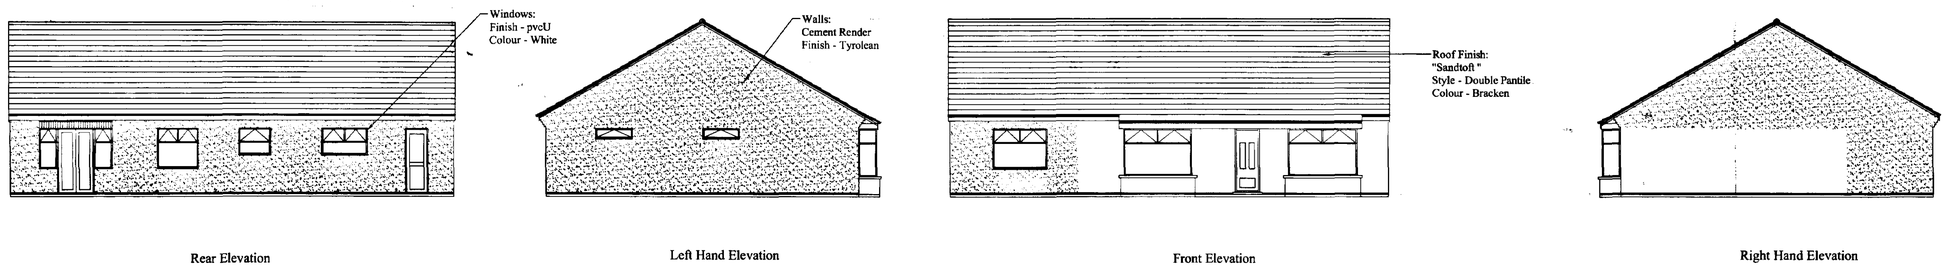


Rear Elevation | Left Hand Elevation | Front Elevation | Right Hand Elevation

Proposed Elevations Scale 1:100

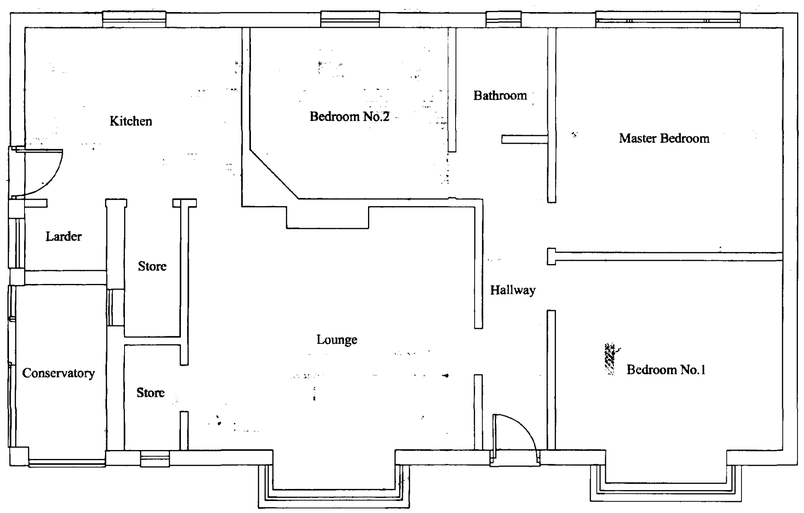

Existing Plan Scale 1:50

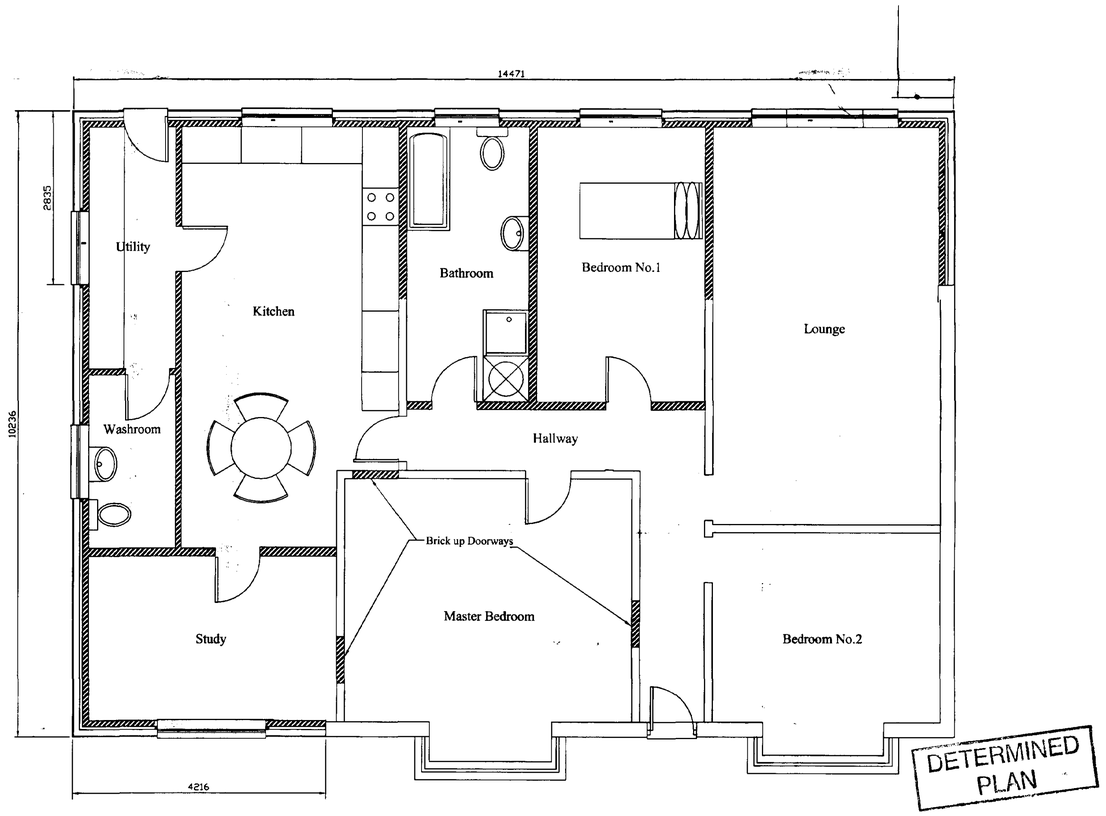

Proposed Plan Scale 1:50

DETERMINED PLAN

SHDC
Planning & Development
14 JUN 2002
Ref 0597/02

Notes:

Plot Area:

Total...0.053 Hectares.

Floor Areas:

Existing Bungalow... 98.6 sq.m

Existing Garage... 17.4 Sq.m

Proposed Bungalow... 151.5 Sq.m

Proposed Garage... 43.8 Sq.m

Client:
Mr & Mrs M Pickering
58 St John's Road
Spalding.

Project:
Proposed Extension to Existing Bungalow

Drawing Title:
Planning Permission Proposal "Bungalow"

Drawn By: *MVT*
Date: *April 2002*

Scale: *1:100 & 1:50*
Drawing Number: *J0487-001*