


Front Elevation 1:50

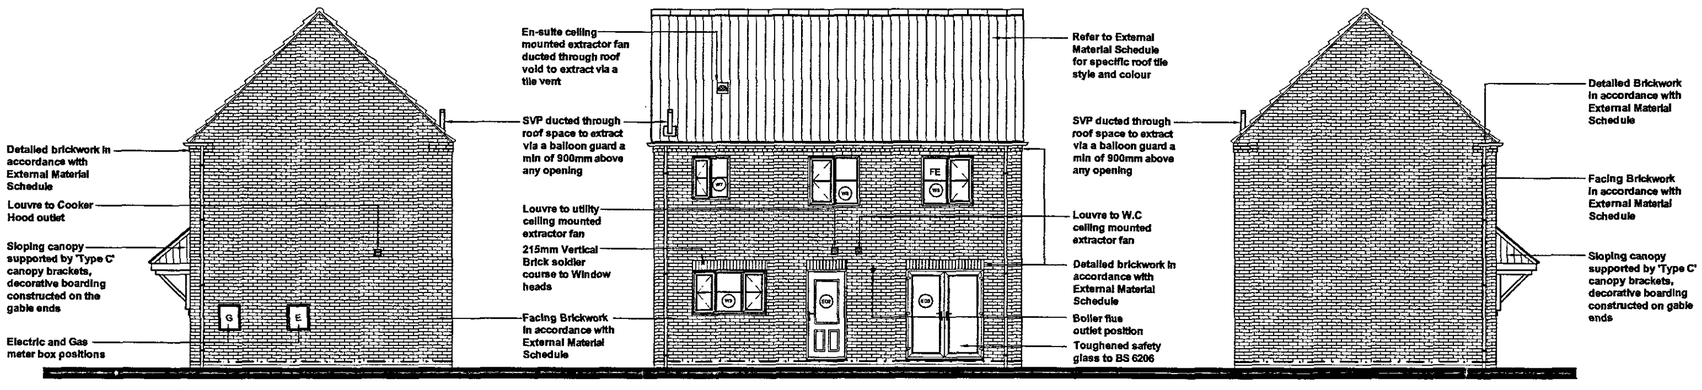

Side Elevation Rear Elevation Side Elevation

The Hanbury External Window / Door Schedule

Code	Description	Size
W1	Lounge	1770 x 1350mm
W2	Dining Room	1770 x 1350mm
W3	Kitchen	1770 x 1050mm
W4	Bedroom 3	1770 x 1200mm
W5	Bathroom	630 x 1050mm
W6	Master Bedroom	1770 x 1200mm
W7	Master Bedroom En.Suite	915 x 1050mm
W8	Landing	1200 x 1200mm
W9	Bedroom 2	1200 x 1200mm
ED1	Hall	1329 x 1981mm
ED2	Utility	838 x 1981mm
ED3	Lounge French Doorset	1800 x 2100mm

Where garages are constructed with this house type, CORINTHIAN style garage doors are to be constructed.

FE= DEPICTS FIRE ESCAPE WINDOWS

DETERMINED PLAN

NOTES

Do not scale directly from this drawing. All discrepancies are to be brought to the attention of the below office..

The copyright to this drawing is owned by Allison Homes Eastern Limited.

All drawings are to be read in conjunction with the relevant standard details and Allison Homes standard construction notes.

X(03)-001 For file references defined with a circle refer to the relevant standard detail.

V-3H-854 For file references defined with a diamond refer to the relevant housetype drawing.

0698/07

A	CM	Window 5 rev. on front elevation to match schedule	10/01/07
		DESCRIPTION	DATE

REVISIONS

HOUSETYPE **The Hanbury**

DRAWING **Elevations**

SCALE 1:50 & 1:100 @ A1

DATE 19/09/06

DRAWN RDL/DKW

CHECKED

DRAWING NO. **1-HANB-02**

ALLISON Homes

Holland Place, Wardentree Park, Pinchbeck, Spalding, Lincolnshire. PE11 3ZN
T: (01775) 724701 F: (01775) 762153
Allison Homes Eastern Limited is a Kier Residential Company.