
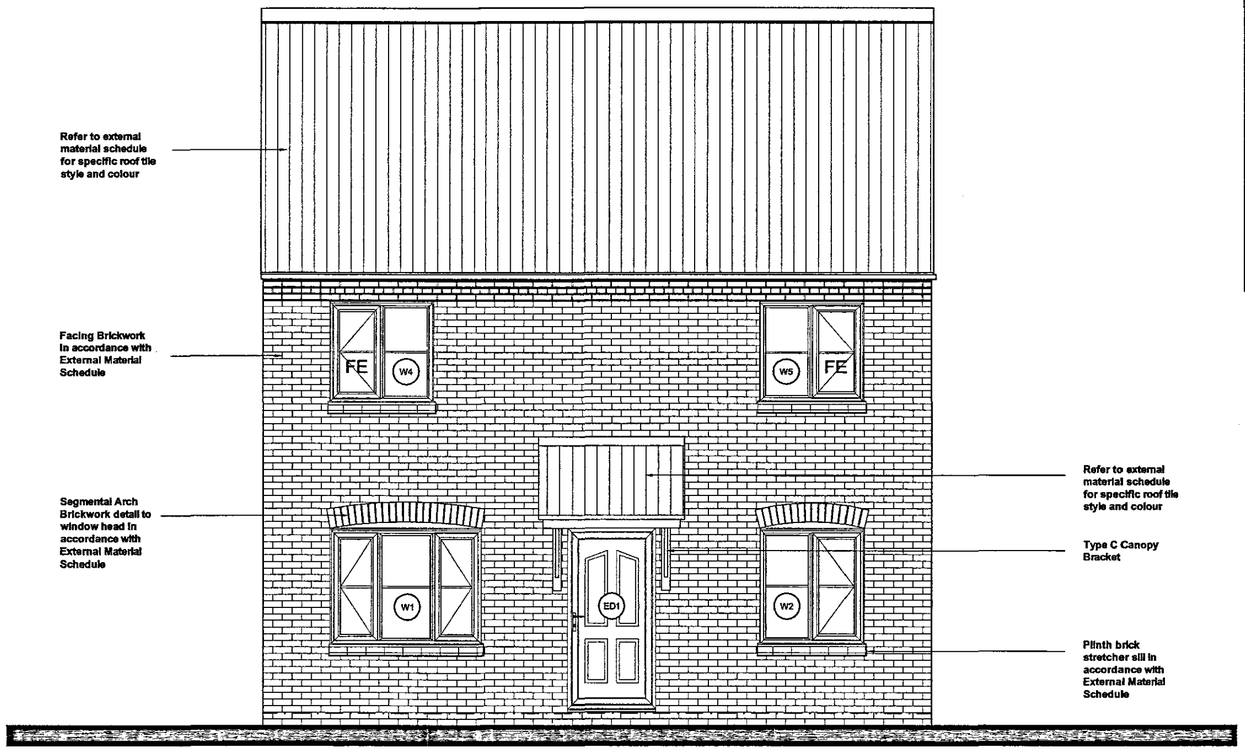


Front Elevation 1:50

The Hatfield External Window / Door Schedule		
Code	**Description**	**Size**
W1	Lounge	1770 x 1350mm
W2	Dining Room	1200 x 1350mm
W3	Kitchen	1200 x 1050mm
W4	Bedroom 2	1200 x 1200mm
W5	Bedroom 1	1200 x 1200mm
W6	Bedroom 3	1200 x 1200mm
W7	Landing	630 x 1200mm
W8	Bathroom	1200 x 1050mm
ED1	Hall	838 x 1981mm
ED2	Utility	838 x 1981mm
ED3	Lounge Doorset	1800 x 2100mm

FE= DEPICTS FIRE ESCAPE WINDOWS

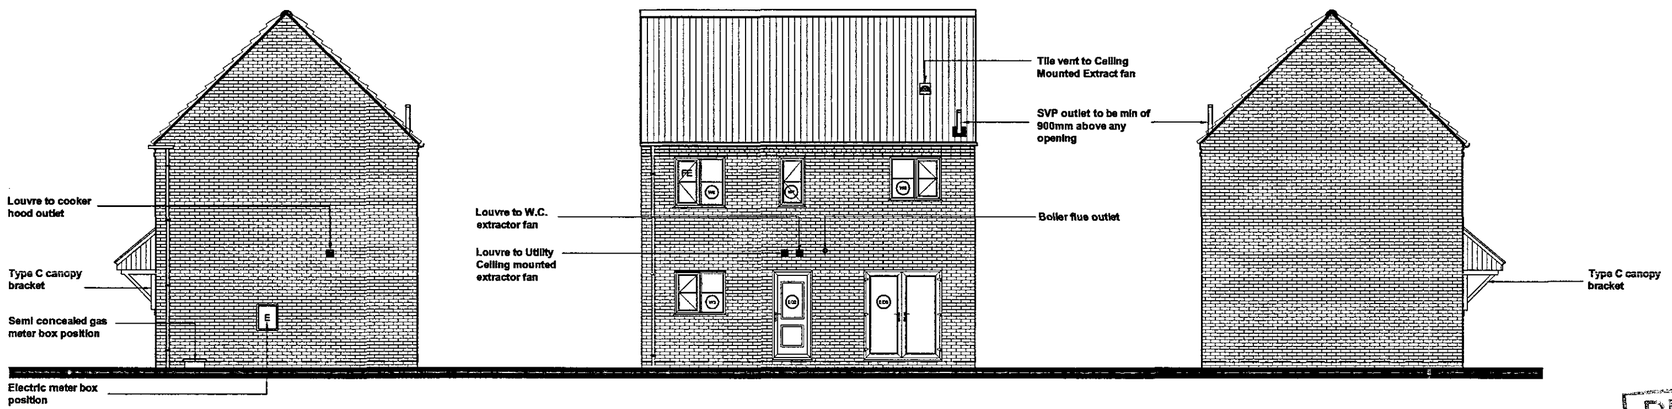

Side Elevation | Rear Elevation | Side Elevation

0698/07

DETERMINED PLAN

NOTES

Do not scale directly from this drawing. All discrepancies are to be brought to the attention of the below office..

The copyright to this drawing is owned by Allison Homes Eastern Limited.

All drawings are to be read in conjunction with the relevant standard details and Allison Homes standard construction notes.

X(03)-001 For file references defined with a circle refer to the relevant standard detail.

V-3H-854 For file references defined with a diamond refer to the relevant housetype drawing.

		DESCRIPTION	DATE

REVISIONS

HOUSETYPE **The Hatfield**

DRAWING **Elevations**

SCALE	1:50 & 1:100 @ A1	DRAWING NO.	1-HATF-02
DATE	03/11/05		
DRAWN	RDL		
CHECKED			

ALLISON Homes

Holland Place, Wardentree Park, Pinchbeck, Spalding, Lincolnshire. PE11 3ZN
T: (01775) 724701 F: (01775) 762153
Allison Homes Eastern Limited is a Kier Residential Company.