


Front Elevation 1:50

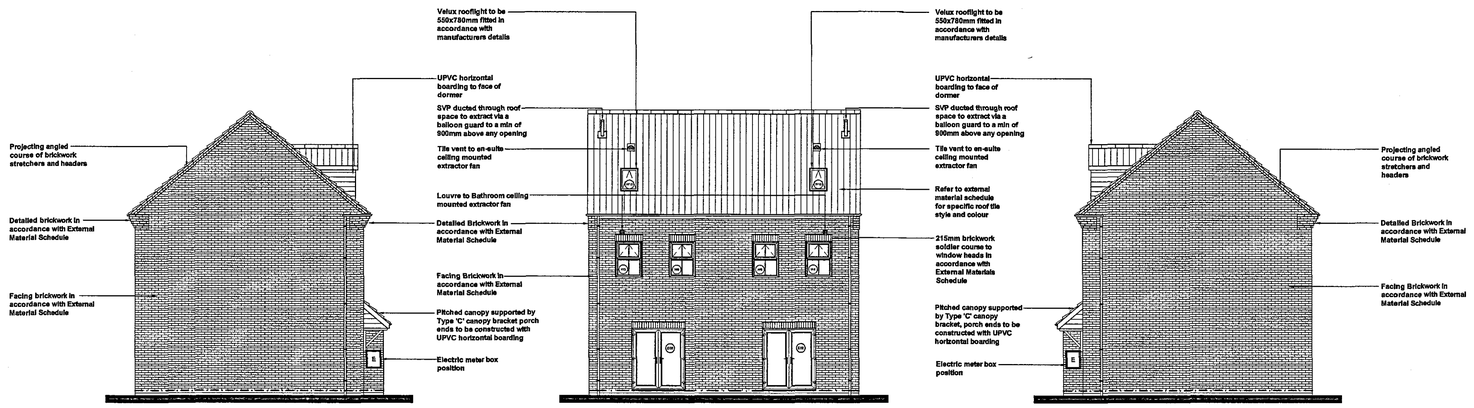

Side Elevation

Rear Elevation

Side Elevation

The Haddington External Window / Door Schedule

Code	Description	Size
W1	Kitchen	915 x 1350mm
ED1	Hall (HS4)	838 x 1981mm
W2	W.C	488 x 1050mm
ED2	Lounge French Doorset	1800 x 1981mm
W3	Bedroom 3	915 x 1200mm
W4	Landing	915 x 1200mm
W5	Bedroom 2	915 x 1200mm
W6	Bedroom 2	915 x 1200mm
W7	Master Bedroom	915 x 1050mm
W8	Master Bedroom En.Suite	550x780mm Rooflight

Where garages are constructed with this house type, CORINTHIAN style garage doors are to be constructed.

NOTES

Do not scale directly from this drawing. All discrepancies are to be brought to the attention of the below office..

The copyright to this drawing is owned by Allison Homes Eastern Limited.

All drawings are to be read in conjunction with the relevant standard details and Allison Homes standard construction notes.

X(03)-001 — For file references defined with a circle refer to the relevant standard detail.

V-3H-854 — For file references defined with a diamond refer to the relevant housetype drawing.

0698/07

	DESCRIPTION	DATE

REVISIONS

HOUSETYPE **The Haddington**

DRAWING **Elevations**

SCALE 1:50/1:100 @ A1

DATE 15/11/06

DRAWN RDL / CEM

CHECKED

DRAWING NO. **1-HADD-02**

ALLISON Homes

Holland Place, Wardentree Park, Pinchbeck, Spalding, Lincolnshire. PE11 3ZN
T: (01775) 724701 F: (01775) 762153
Allison Homes Eastern Limited is a Kier Residential Company.

DETERMINED PLAN