

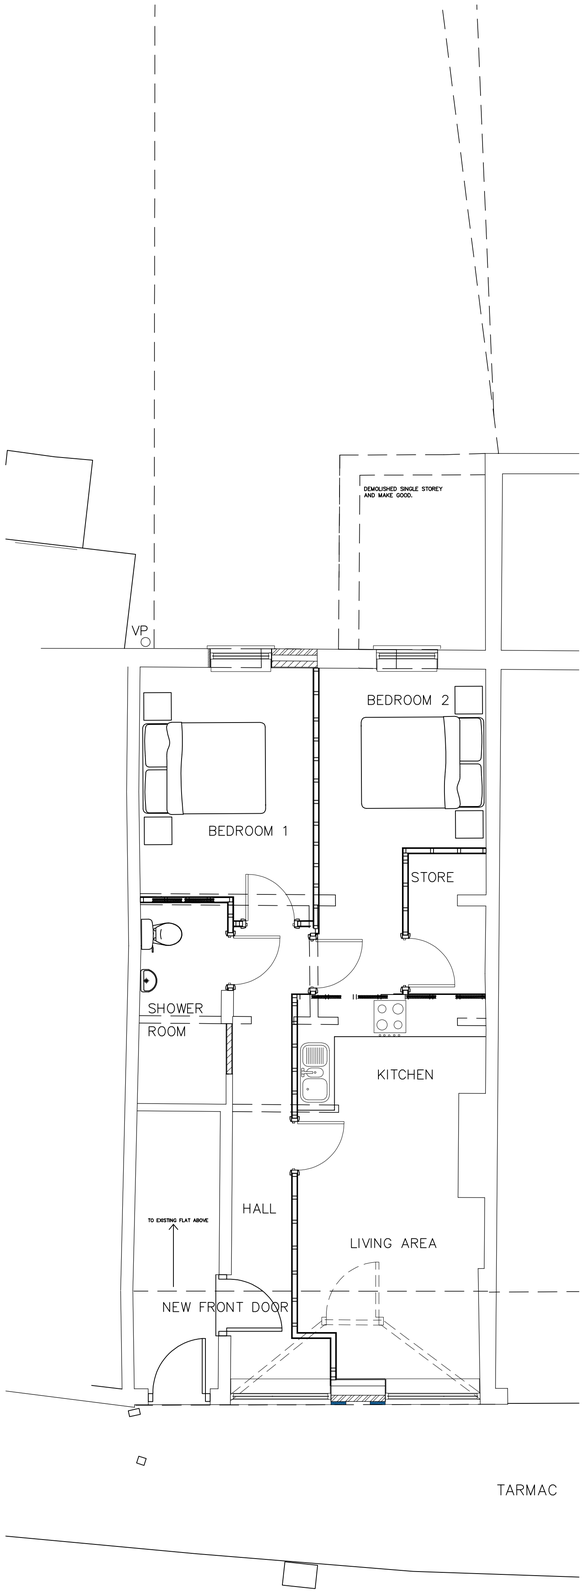



PROPOSED GROUND FLOOR PLAN. 1:50.

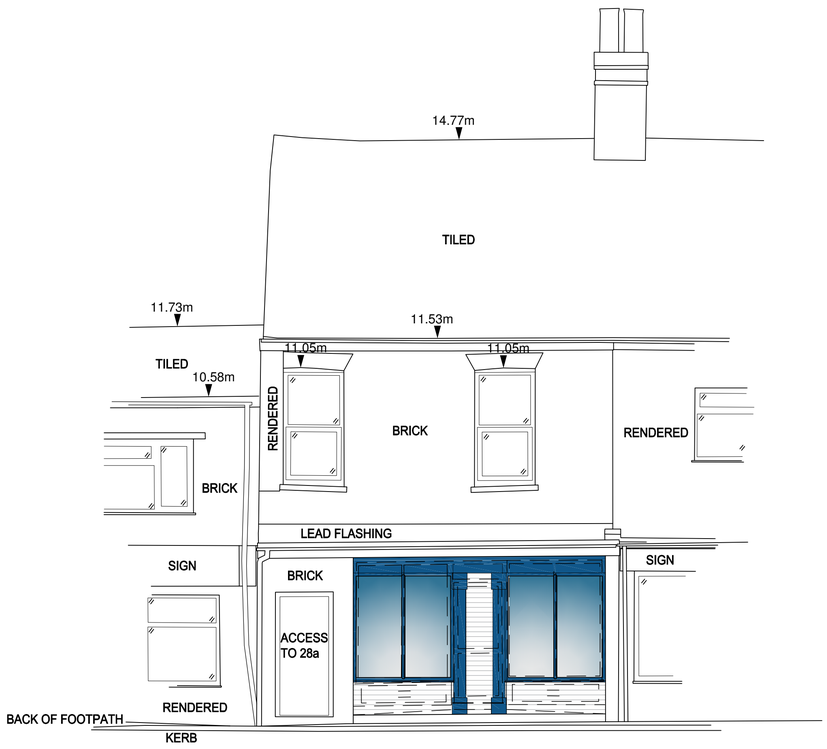

PROPOSED FRONT ELEVATION. 1:50.

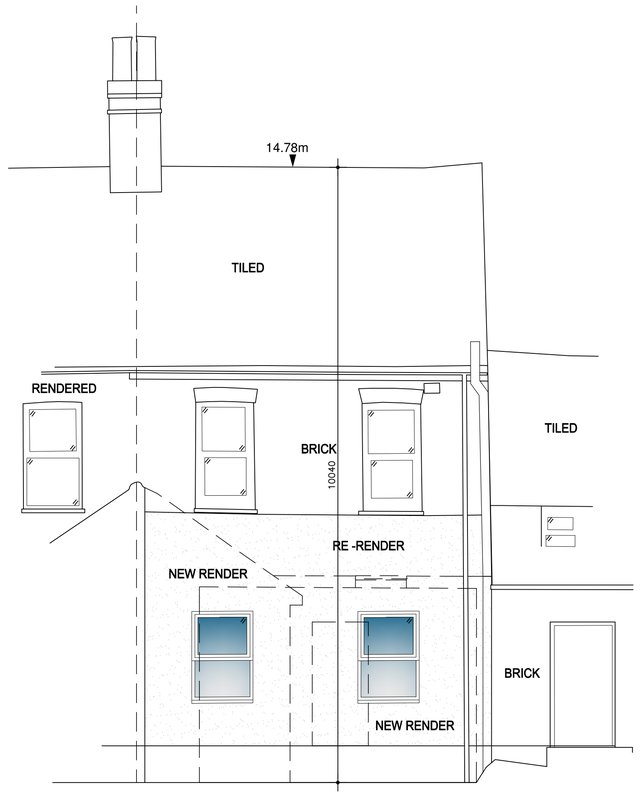

PROPOSED REAR ELEVATION. 1:50.

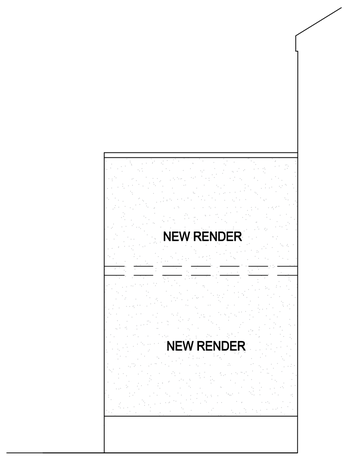

PROPOSED SIDE ELEVATION. 1:50.

SCALE BAR 1:50

0 1 2 3 4 5 10

PLANNING APPROVED DRAWING, REF. - H16-0208-26

ELEVATIONAL MATERIALS

NEW BRICKWORK TO MATCH EXISTING UNLESS AGREED OTHERWISE.
NEW RENDERED OR RE-RENDERED AREAS TO BE SMOOTH OFF WHITE RENDER FINISH OR MATCH EXISTING UNLESS AGREED OTHERWISE.
NEW WINDOWS AND FRONT DOOR TO BE PAINTED TIMBER OR WHITE PVC UNLESS AGREED OTHERWISE.
NEW RAINWATER GOODS TO BE BLACK AND SQUARE UNLESS AGREED OTHERWISE.

BEAWARE PRIOR TO COMMENCEMENT

Contractor to check and confirm all existing dimensions and features positions and is to work to suit site dimensions.

Client to inform of any deviation from the drawing or specification and Clients and Building Inspector's and/or Planning departments permission to be obtained prior to commencement on site.

COPYRIGHT

The copyright of this drawing is the property of

JK ARCHITECTURE

Without whose written permission it may not be used, published or reproduced in any form.

DO NOT SCALE THIS DRAWING USE DRAWING BARS

Revision:	By	Approved
Revision 'C' PLANNING CHANGES ISSUE	JUNE 26	BY PAUL B

JK ARCHITECTURE
www.jkarchitecturelimited.co.uk
e:jkdesign@btinternet.com
t: 0800 612 6825
m: 07545 424251

OFFERING IMAGINATIVE DESIGN SOLUTIONS TO ALL

Project:
PROPOSED CHANGE OF USE FROM BAR CLASS SUI GENERIS TO CLASS 3C INTO A GROUND FLOOR 2 BEDROOM FLAT AT
28 WESTLODE STREET
SPALDING LINCS. PE11 2AF.

Drawing Title:
PROPOSED GROUND FLOOR PLAN AND ELEVATIONS.

Scale:	Date:	Drawn:
1:50	JAN 25	PB

Project No:	Drawing No:	Revision:
3021	101	C

Any revisions to the plans or seperate specification can only be carried out by JK Architecture

Copyright Jk Architecture. All dimensions to be verified on site.