L. A. Building Design


Architectural and Surveying Practice

55 Hannam Boulevard · Spalding · Lincolnshire · PE11 1LB

Telephone: Spalding (01775) 711437

REPRODUCED FROM THE ORDNANCE SURVEY SCALE MAP WITH THE PERMISSION OF THE CONTROLLER OF HER MAJESTY'S STATIONERY OFFICE CROWN COPYRIGHT RESERVED


THIS PLAN IS FOR IDENTIFICATION PURPOSES ONLY

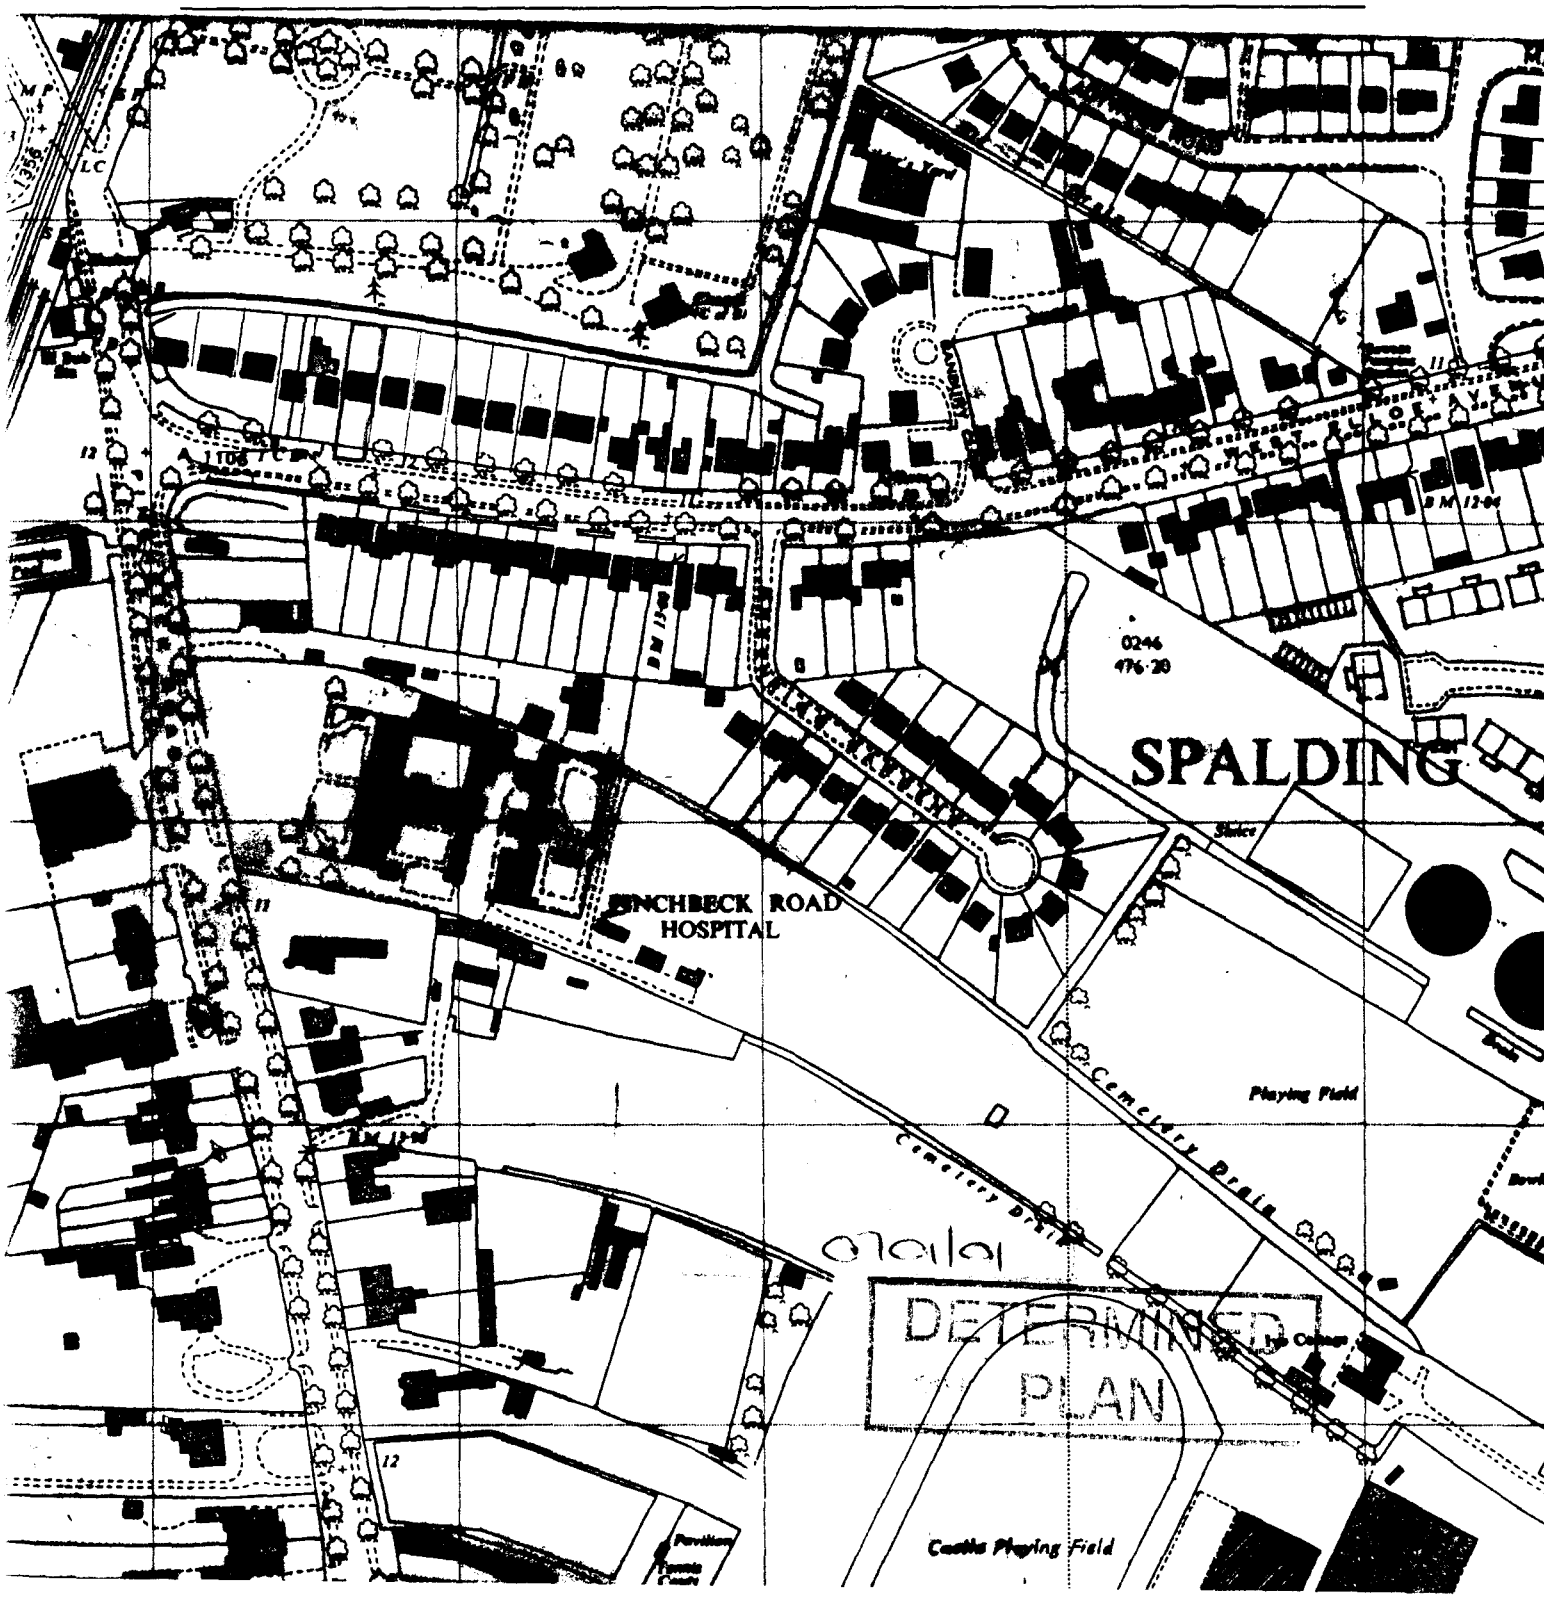


Principal: Peter S. Lithgow, MCIOB, MBIAT,

Member of the Chartered Institute of Building and Member of the British Institute of Architectural Technologists

E L E V A T I O N S

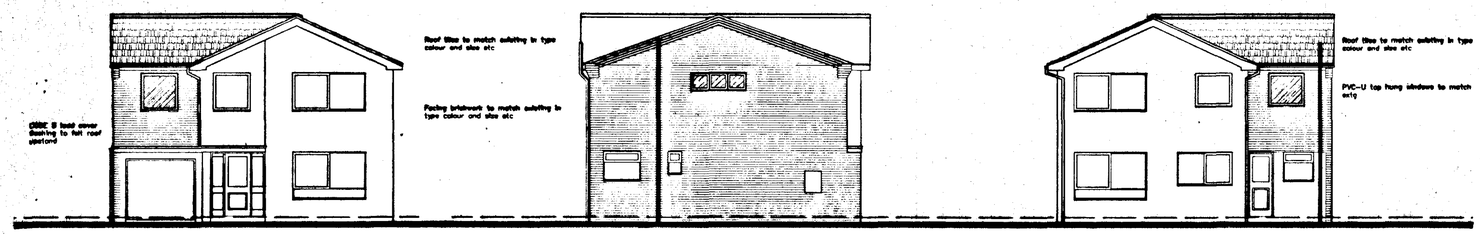



front side rear

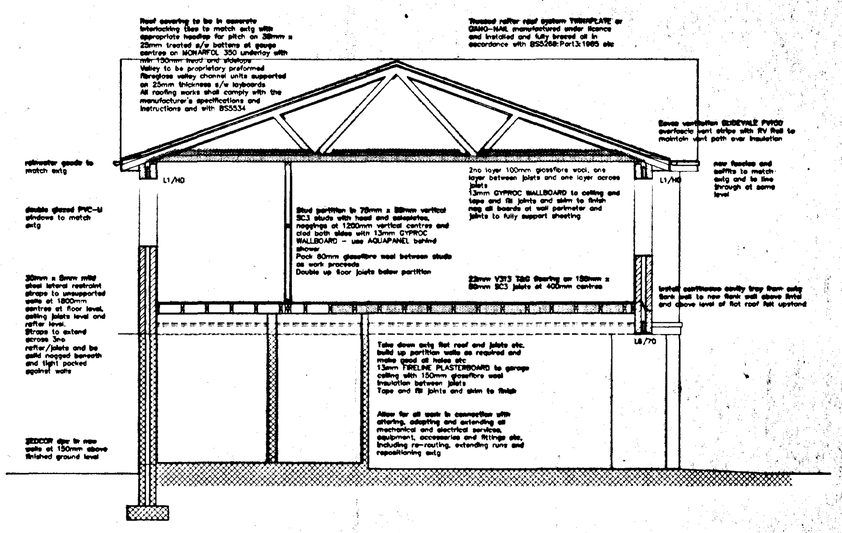

SECTION

Scale 1:50

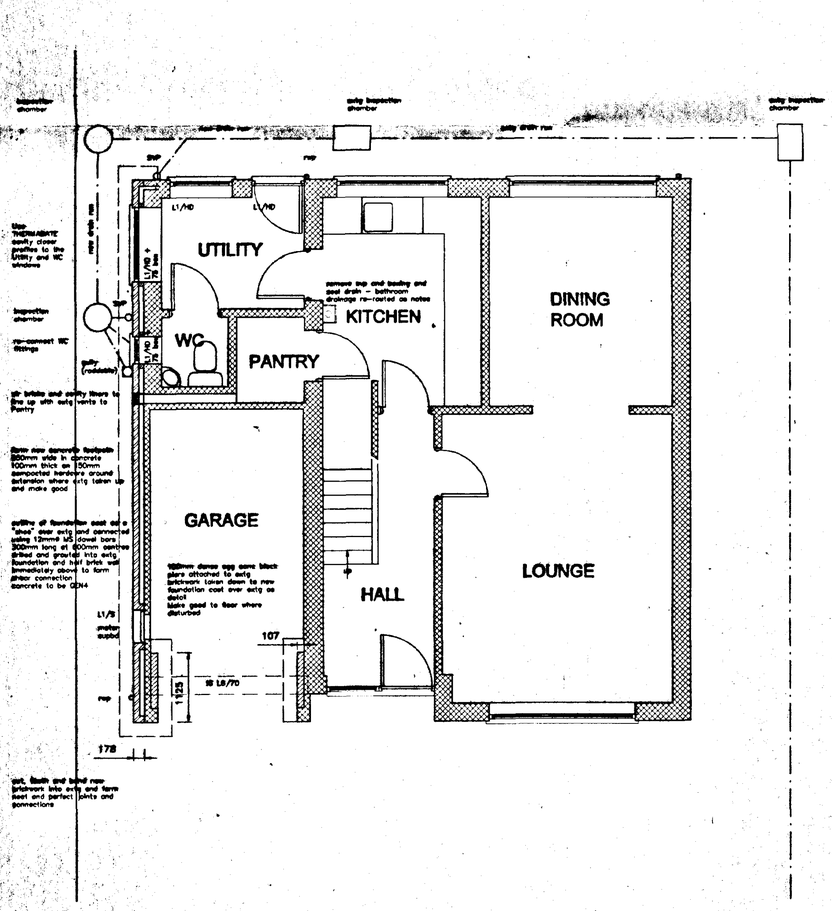

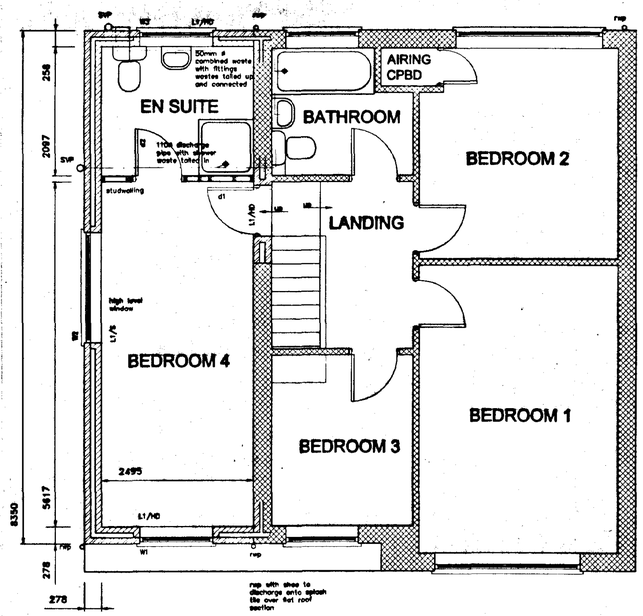

GROUND FLOOR PLAN

FIRST FLOOR PLAN

BLOCK PLAN

Scale 1:250

DETERMINED PLAN

SOUTH HOLLAND HOUSES & PLANNING
11 JUN 2001
Ref: 01/1/01

L. A. Building Design
Architectural and Surveying Practice
88 Hammam Boulevard
Spalding
Lincolnshire PE11 1LB
Telephone/Fax: Spalding (01775) 711459

Peter S Lithgow MCOB MBIAT
Member of the Chartered Institute of Building and
Member of the British Institute of Architectural Technologists

project
Proposed Extension to Dwelling at
17 West Elloe Avenue, Spalding
Lincolnshire

client
Mr and Mrs Hook

drawing
Proposed Extension over Garage
General Arrangement

date	scale(s)
March 2001	1:50 1:100 1:250
drawn by	checked
Peter Lithgow	
job no	drawing no
01/06	01