© Copyright

Figured dimensions only are to be taken from this drawing. All dimensions are to be checked on site before any work is put in hand. If in doubt, ask.

Notes

SOUTH HOLLAND
HOUSING & PLANN...
05 JUL 1995
Ref: 0101/95

Stewart Martin & Associates
architectural design & construction management
5 Upper King Street, Leicester LE1 6XF Tel: 0533 555155 Fax: 0533 546278

Client's name
GEEST PREPARED FOODS

Job title
DIPS PHASE 3


Drawing title
SPALDING
LOCATION PLAN

Scale
1:2500
metres

Drawn	Checked	Date
		June 95

Job No	Drawing No	Rev
239	16	

Status

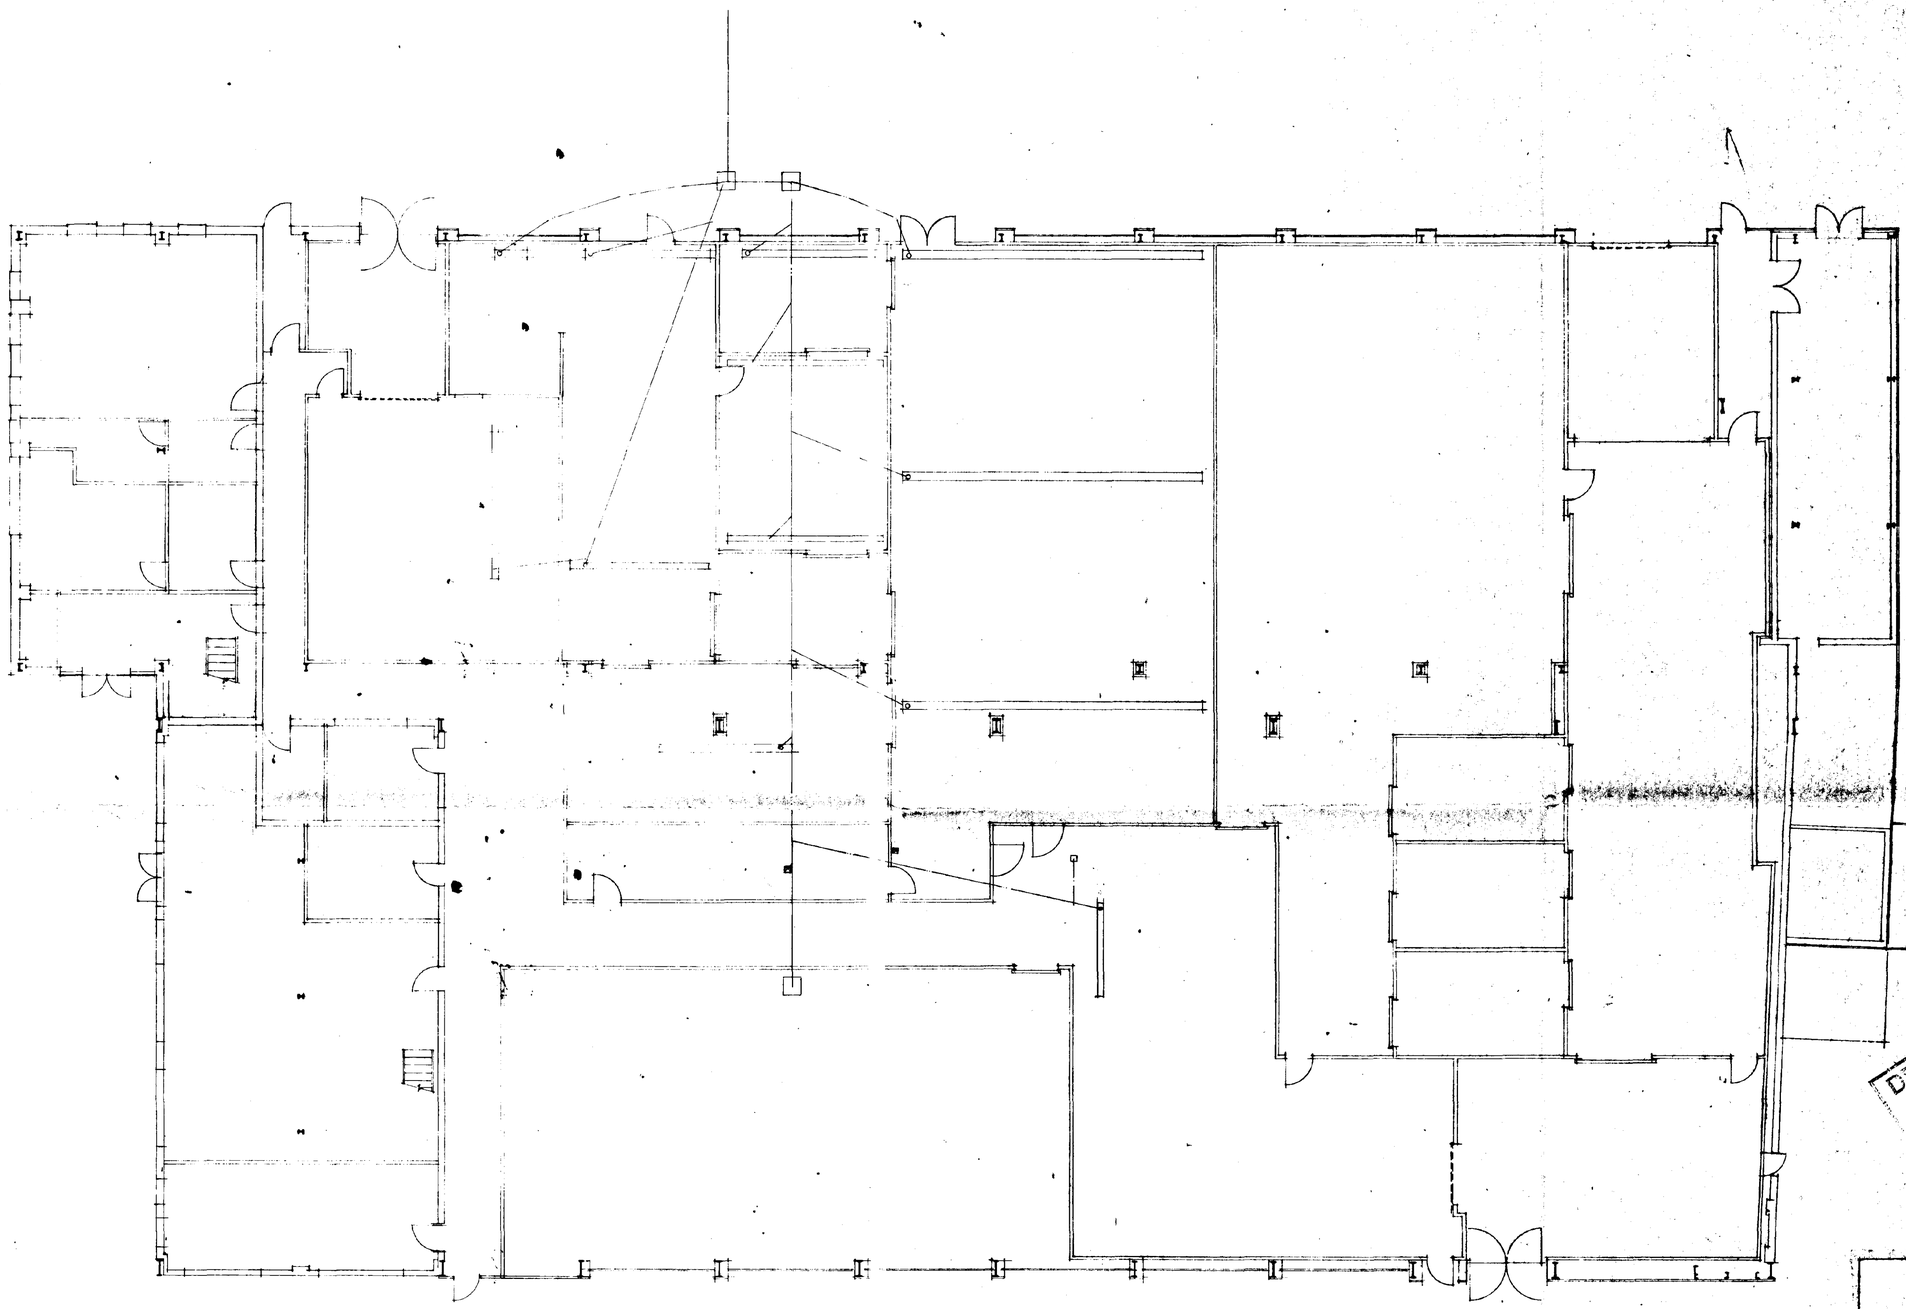

DETERMINED
SOUTH HOLLAND DC
HOUSING & PLANNING
0 5 JUL 1995
Ref: 0701/95


Stewart Martin & Associates
architectural design & construction management

Client: Geest Prepared Foods


Project: Dips phase 3

Title: Existing plan


Scale	Project no.	Date
1:100	239	22.5.95
Stage	Dwg. no.	Rev'n
	02	

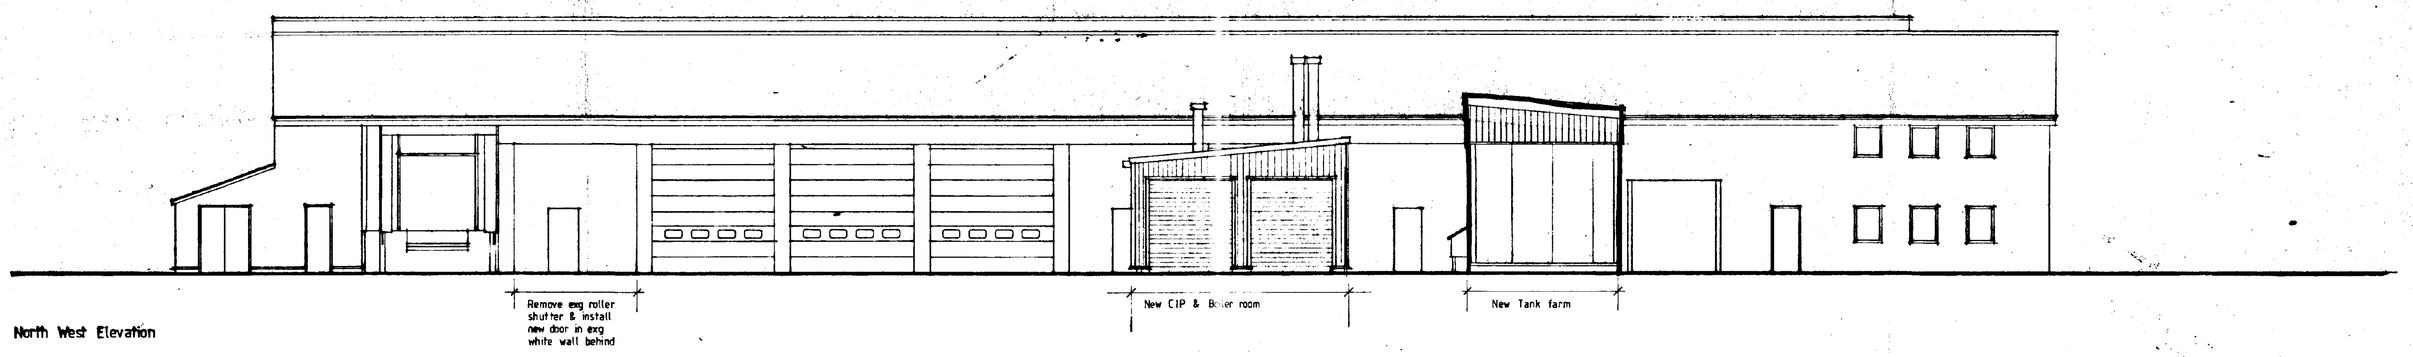


North West Elevation

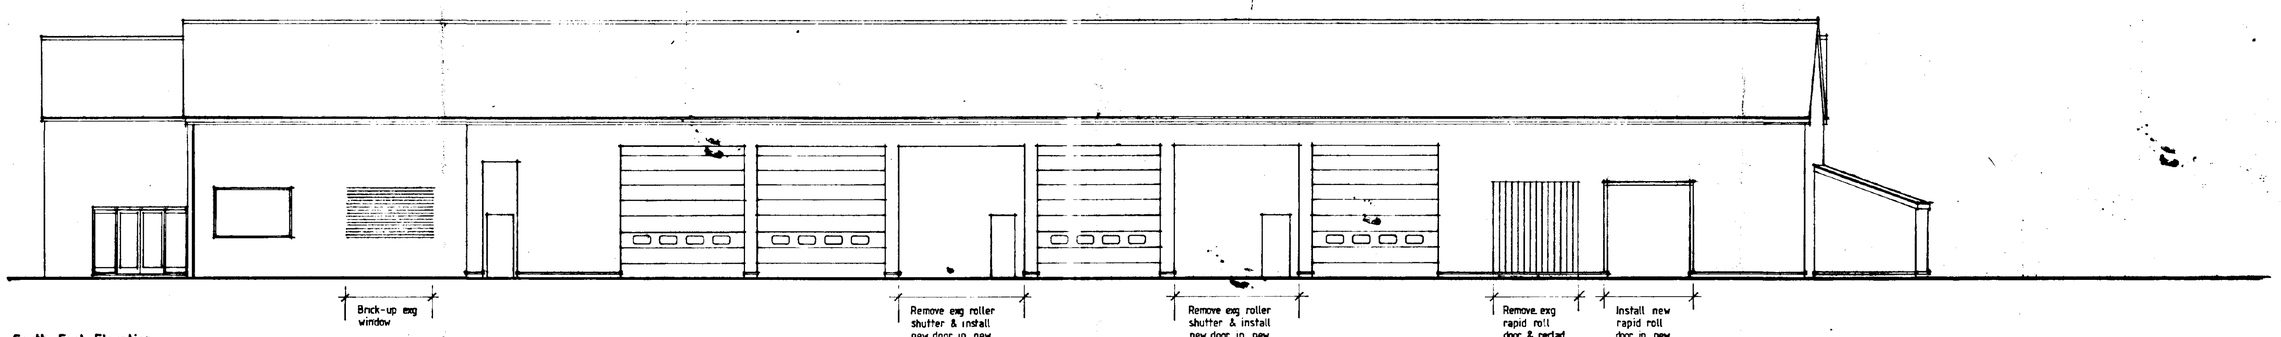

South East Elevation

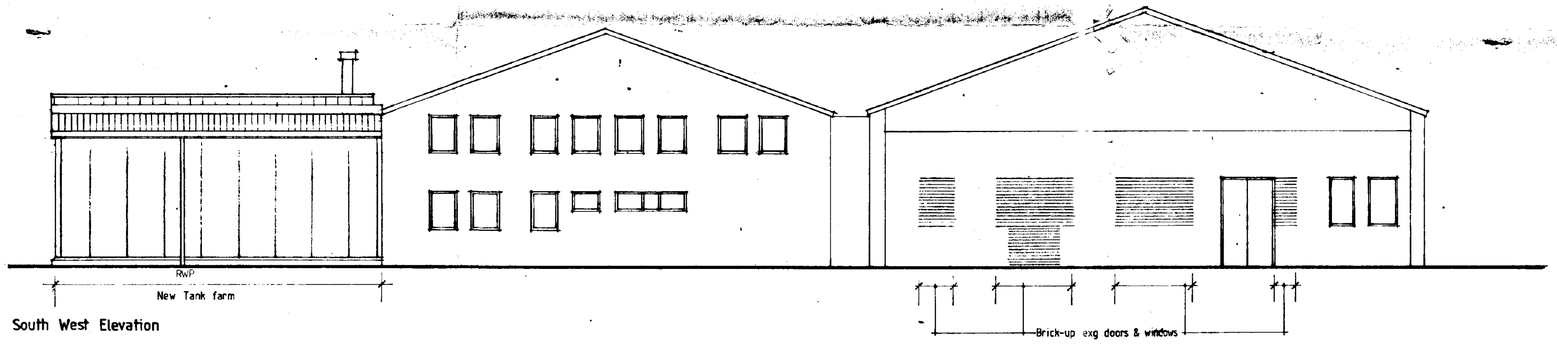

South West Elevation

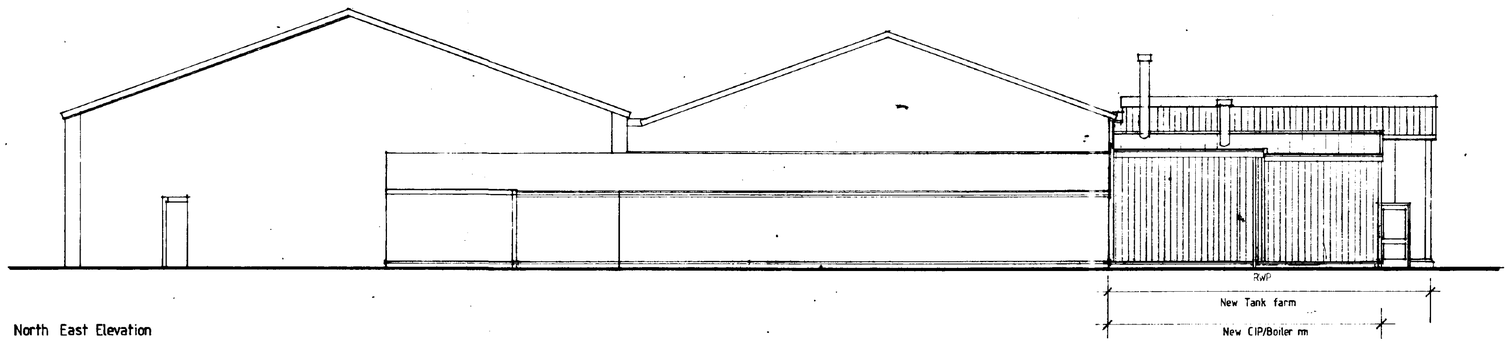

North East Elevation

AMENDED PLAN
Ref.

SOUTH HOLLAND DISTRICT COUNCIL
26 OCT 1995
Ref: 0701/95

C	Flues added	11 9 95
B	CIP/ Boiler room added	1 9 95
A	Height change to tank farm	30 6 95

Stewart Martin & Associates
architectural design & construction management
15 Upper King Street, Leicester LE1 6XF. Tel: 0533 755155 Fax: 0533 546278

Client: Geest Prepared Foods

Project: Dips phase 3

Title: Proposed Elevations

Scale	Project no.	Date
1:100	239	June '95
Stage	Drg. no.	Rev'n
	15	C

removable panels

Tank farm

ramp down

CIP

Boiler

Compressors

Condensers

Hatch dirty bucket

H/R collation

Canteen

bucket spray -in

Dirty pans

Loading dock

Scissor lift

Pan wash

Waste hatch out

Plant room

stairs to first floor

Chemicals store

up

Despatch

Blast chillers

Q.C.

Lockers

ceiling void access

Cold room

filling area

sink

hatch waste out

Goods in chiller

Mixing

veg/wash

Ceiling void access

L/R Changing

Laundry

Office

H/R changing

M/R office

H/R packaging

hatch packaging in

Air lock

Engineers

L/R changing

Packing area

Battery changing

Phase

1 Completion 8.9.95.

2 15.9.95

3 22.9.95

H	Tank farm revised. Escape stairs amended Doors/walls amended to Mixing & Cold rm	6-10 95
G	CIP/Boiler room layout amended	11 9 95
F	Plant areas added. Generally amended Plant room door removed? Rm revised	9 8 95
E	Tank farm layout amended & door added Blast chillers amended CIP & notes omited	12 7 95
D	Minor alterations C I P area added Tank farm & blast chill amended	15 6 95
C	Minor layout amendments	9 6 95
B	Layout amended	6 6 95
A	Layout revised	4 6 95

DETERMINED PLAN

AMENDED PLAN

Ref.

29 OCT 1995

07/01/96

Stewart Martin & Associates
architectural design & construction management

Client: Geest Prepared Foods

Project: Dips phase 3

Title: Proposed plan

Scale	Project no.	Date
1:100	239	25.5.95

Stage	Dwg. no.	Rev'n
	04	H