

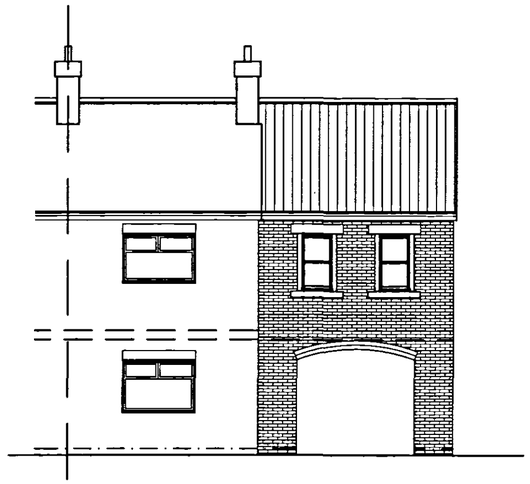



Front Elevation
Scale 1:100

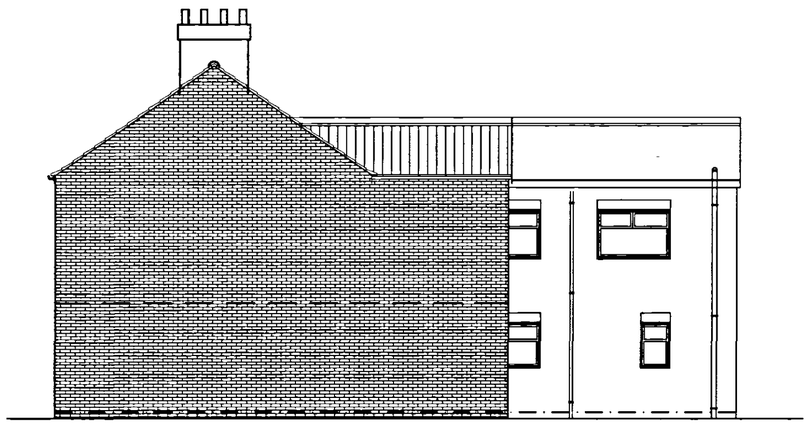

Side Elevation
Scale 1:100

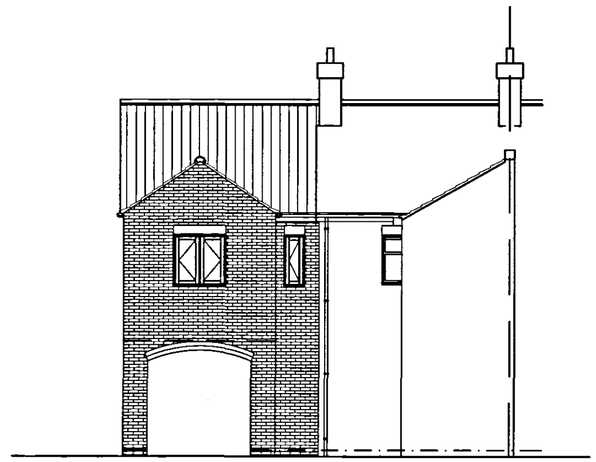

Rear Elevation
Scale 1:100

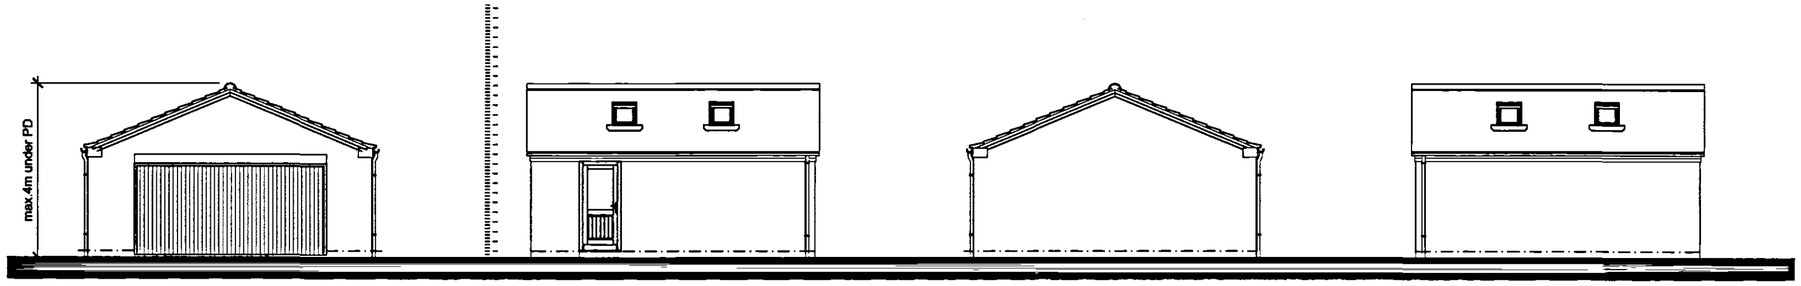

Front Elevation
Scale 1:100

Side Elevation
Scale 1:100

Rear Elevation
Scale 1:100

Side Elevation
Scale 1:100

Planning
20 JUN 2008
Ref: 708/08

DETERMINING
PLAN

rev "B" - 20.06.08 - Garage amended so as not to require Planning Permission (PD to No.19)

rev "A" - 23.05.08 - Scheme Amended

Client :

Mr M Le Sage
19, Spring Gardens
Spalding
Lincs
PE11 2XN

Site :

Proposed Extension and Alterations to form 3no. One Bed Self Contained Residential Units to 18, Spring Gardens, Spalding

Drawing Title

Proposed Elevations

remway Design Ltd
2nd Floor - 5 Sheepmarket
Spalding
PE11 1BH
Tel : 01775 768 921
e-mail: enquiries@remwaydesign.co.uk

Date : Jan 08 | Scale : As Noted

Drawing No:

1538 - 03 "B"