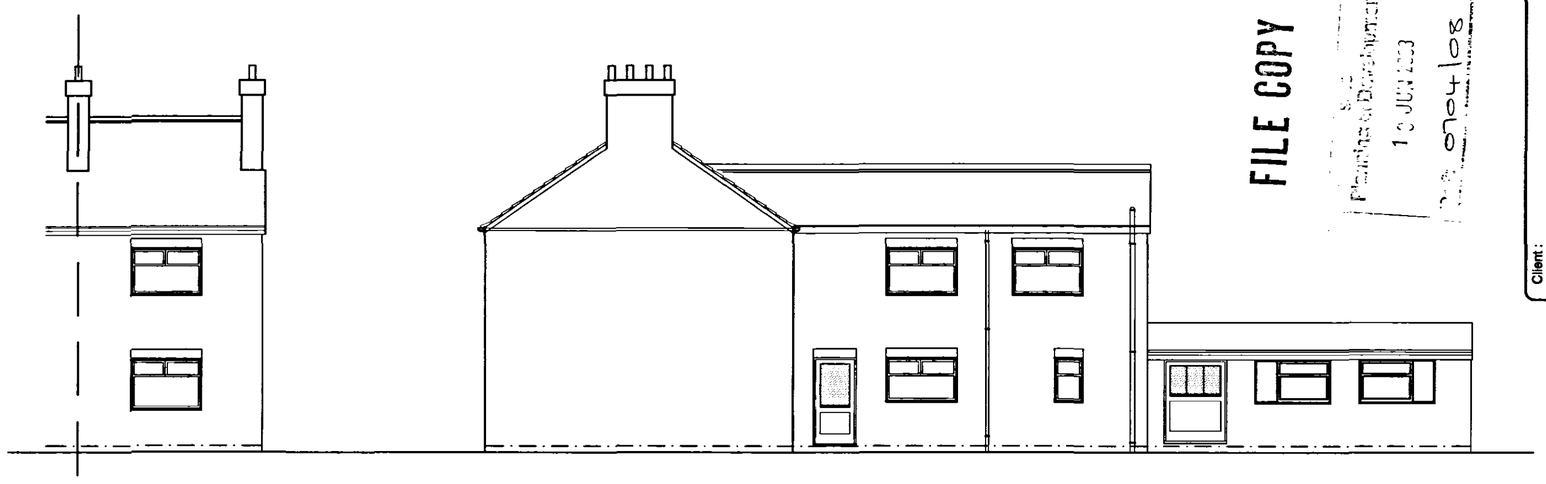


Front Elevation
Scale 1:100

Side Elevation
Scale 1:100

FILE COPY

Planning & Development
19 JUN 2023
07041os

Client :
Mr M Le Sage
19, Spring Gardens
Spalding
Lincs
PE11 2XN

Site :
Conversion and Alterations to 18, Spring Gardens


Drawing Title
Existing Drawings

remway Design Ltd
2nd Floor - 8 Sheepmarket
Spalding
P E 1 1 1 B H
Tel : 01775 768 921
e-mail: enquiries@remwaydesign.co.uk


Date : Jan 08 | Scale : As Noted

Drawing No:
1538 - 01

DETERMINED PLAN

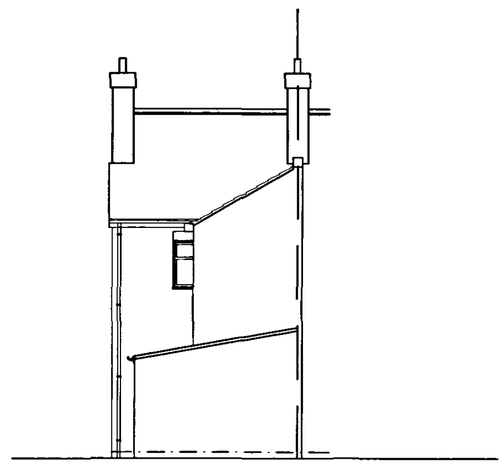


Rear Elevation
Scale 1:100

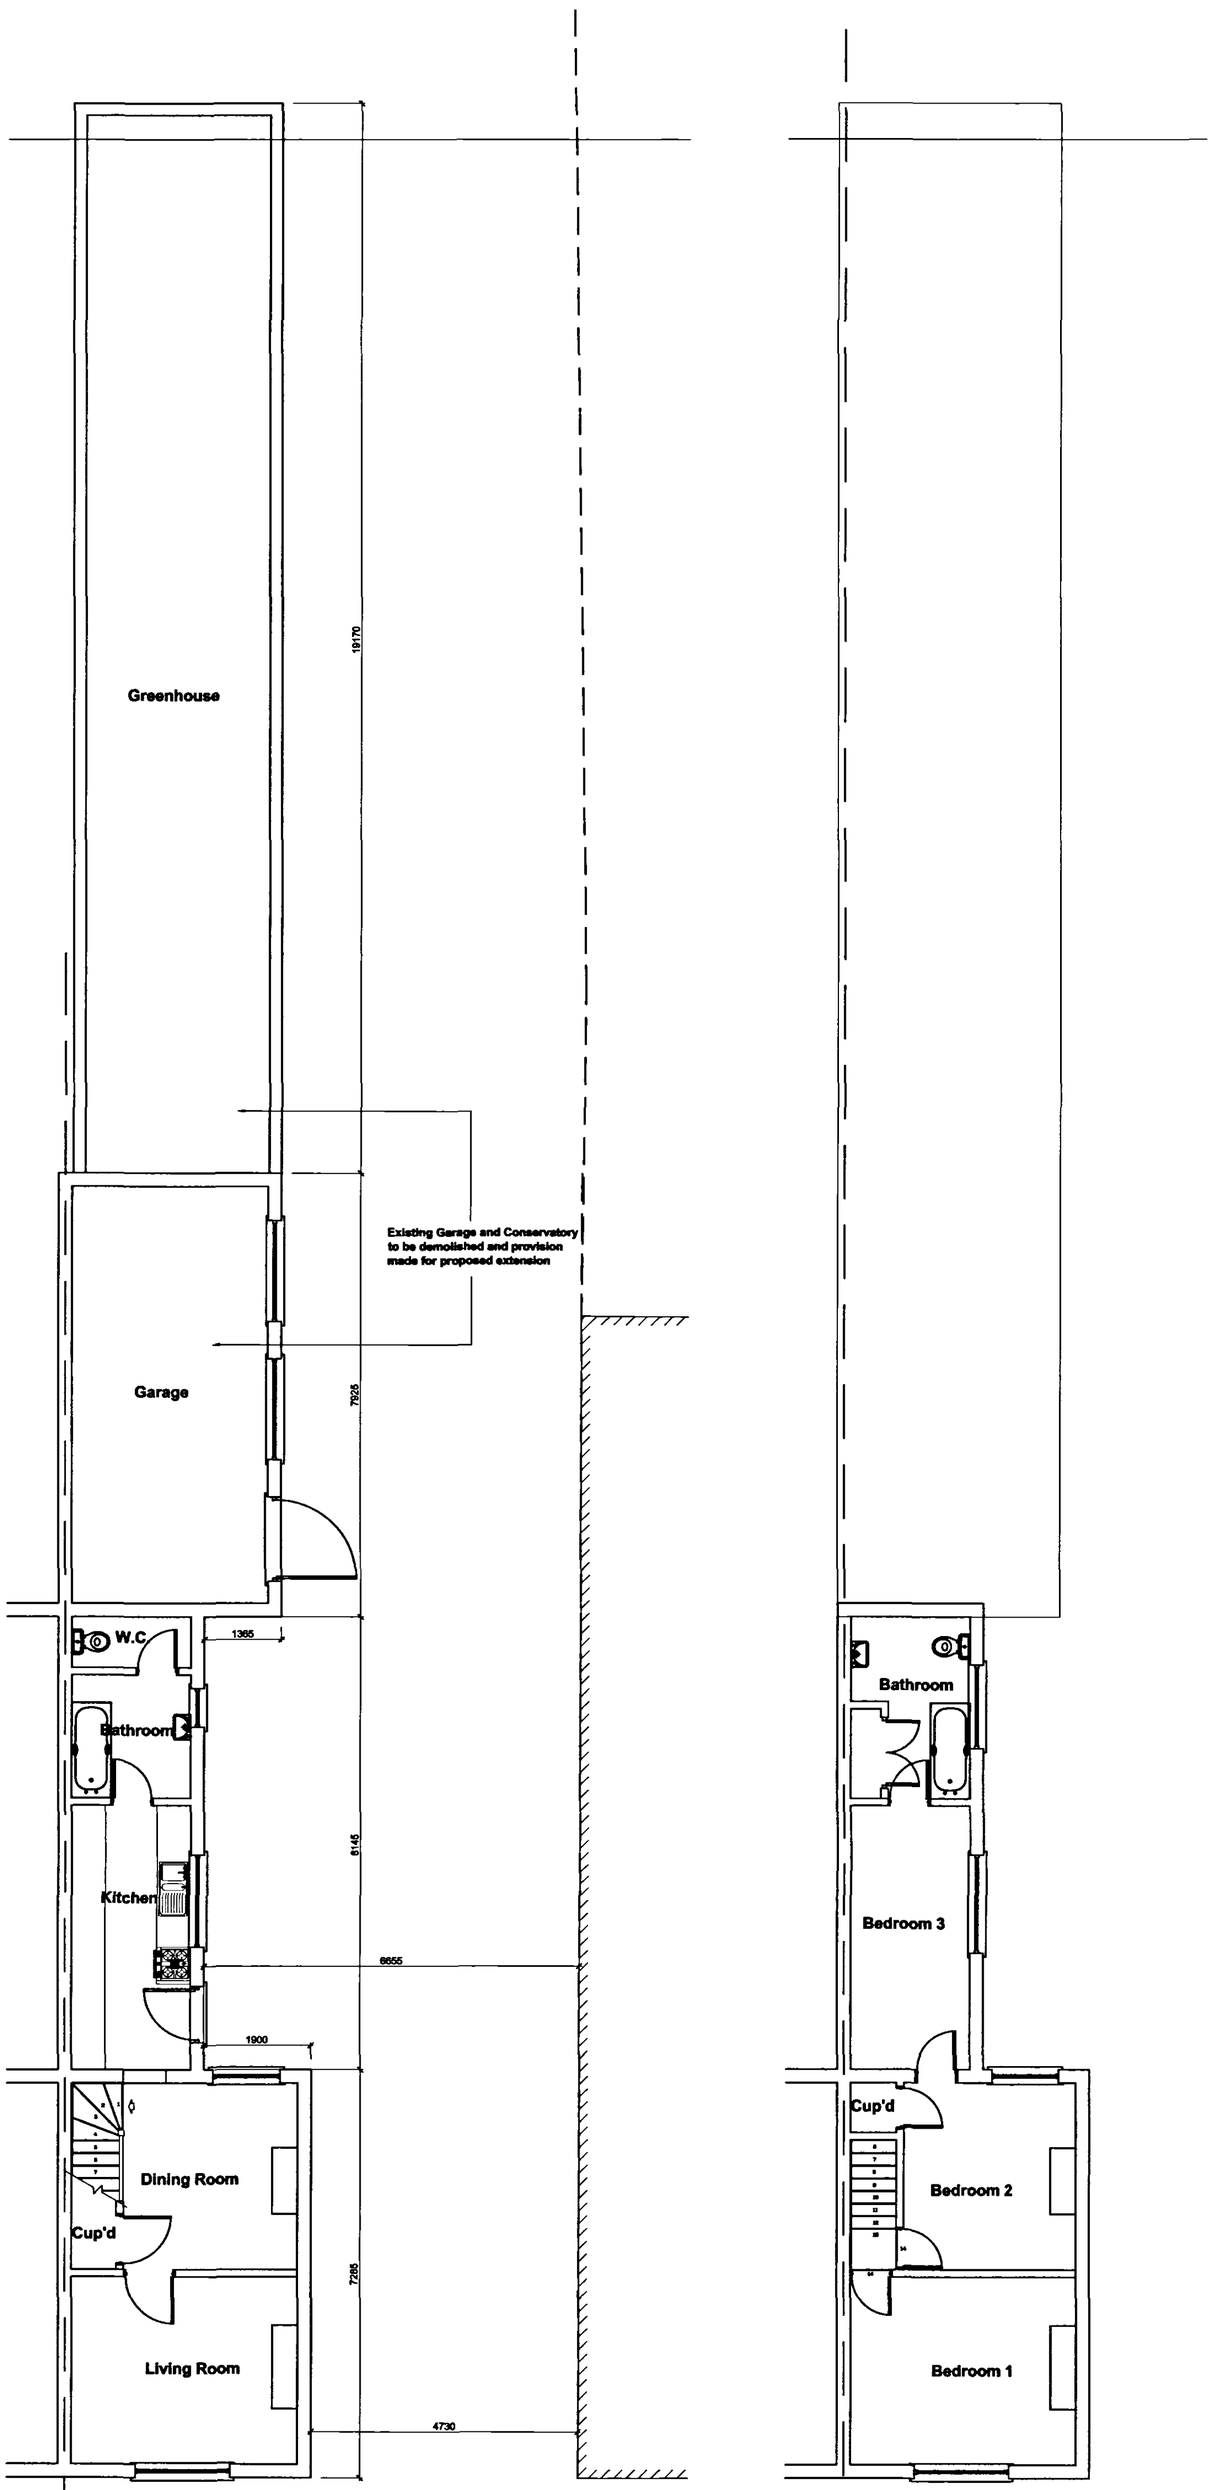

Ground Floor Plan - 83m²
Scale 1:75

First Floor Plan - 54m²
Scale 1:50

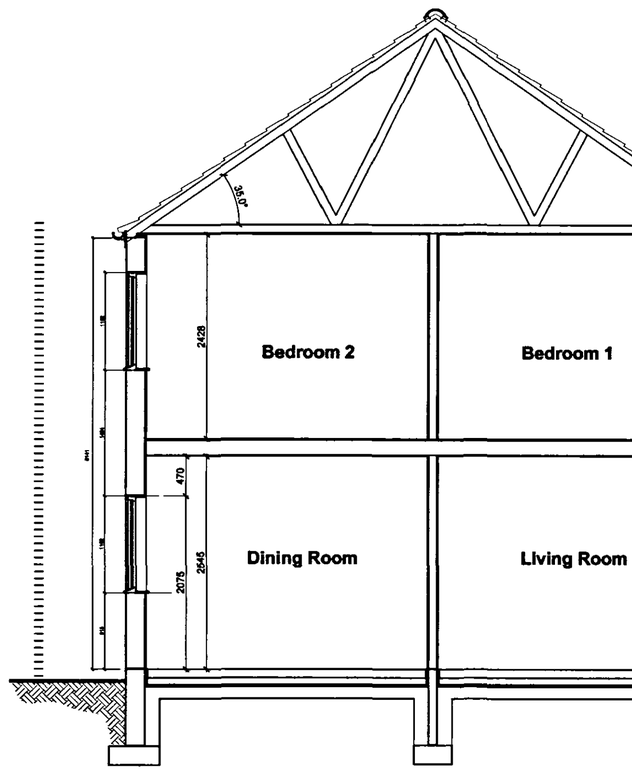

Section A-A
Scale 1:50

Contractor to check all Dimensions on site prior to ordering materials / commencing work.Do Not Scale from this Drawing - If in doubt then please ask