

Crown Copyright. All rights reserved. Licence Number 100020449

0705 04

NORTH

DO NOT SCALE THIS DRAWING. THE CONTRACTOR IS DEEMED TO HAVE CHECKED ALL DIMENSIONS ON SITE AND REPORT ANY DISCREPANCIES TO OGLESBY & LIMB LTD.
THE CONTENTS OF THIS DRAWING ARE COVERED BY COPYRIGHT AND REMAIN THE PROPERTY OF OGLESBY & LIMB LTD. WRITTEN APPROVAL MUST BE OBTAINED FROM OGLESBY & LIMB LTD PRIOR TO DUPLICATION OR REPRODUCTION OF THIS DRAWING OR ITS CONTENTS.
ANY DIMENSIONS NOT SHOWN ARE TO BE CHECKED AND AGREED WITH OGLESBY & LIMB LTD.

Oglesby & Limb Ltd
Chartered Architects
and Building Surveyors

67 London Road
Newark, Notts
NG24 1RZ

T: 01636 702030
F: 01636 703749

e-mail: design@o-l-ltd.co.uk

O&L

Client:

Ark Properties Limited

Project:


Proposed Internal Alterations To Restaurant And First Floor Flat Westlode Street / Double Street, Spalding.

Drawing Title:


Location Plan

Date:	Scale:
Feb 2008	1:1250
Drawn by: CDA	Checked by: AJO


Drawing Number:	Rev:
A0753 - 01	

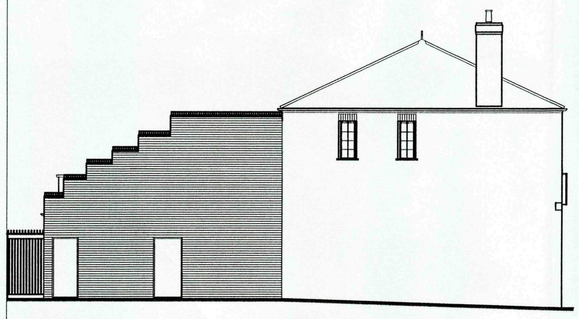


Side Elevation
Scale 1:100.

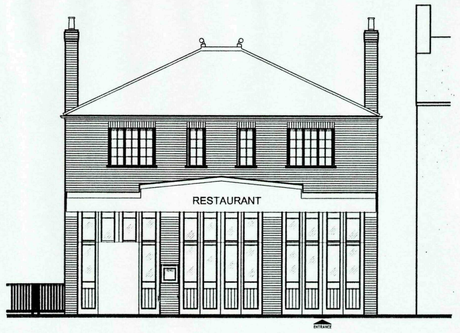


Front Elevation
Scale 1:100.

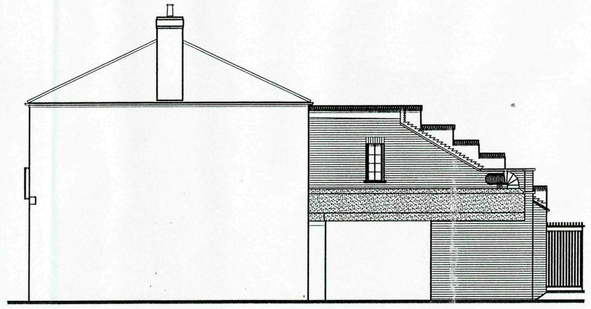


Side Elevation
Scale 1:100.

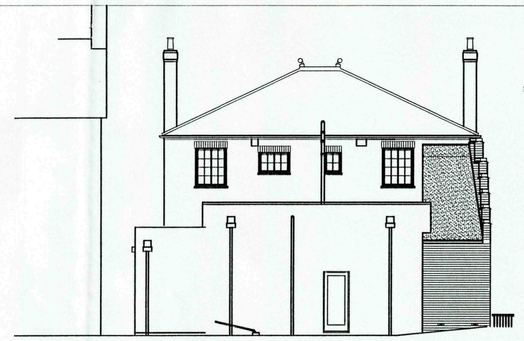

Rear Elevation
Scale 1:100.

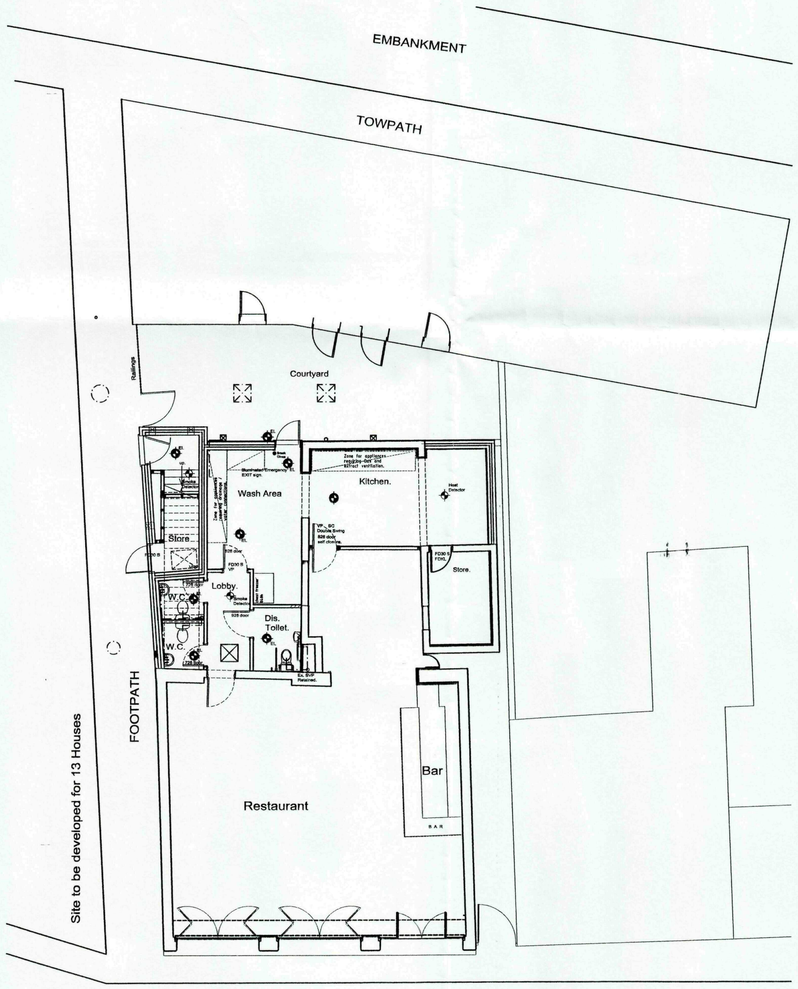

Ground Floor Plan
Scale 1:100.

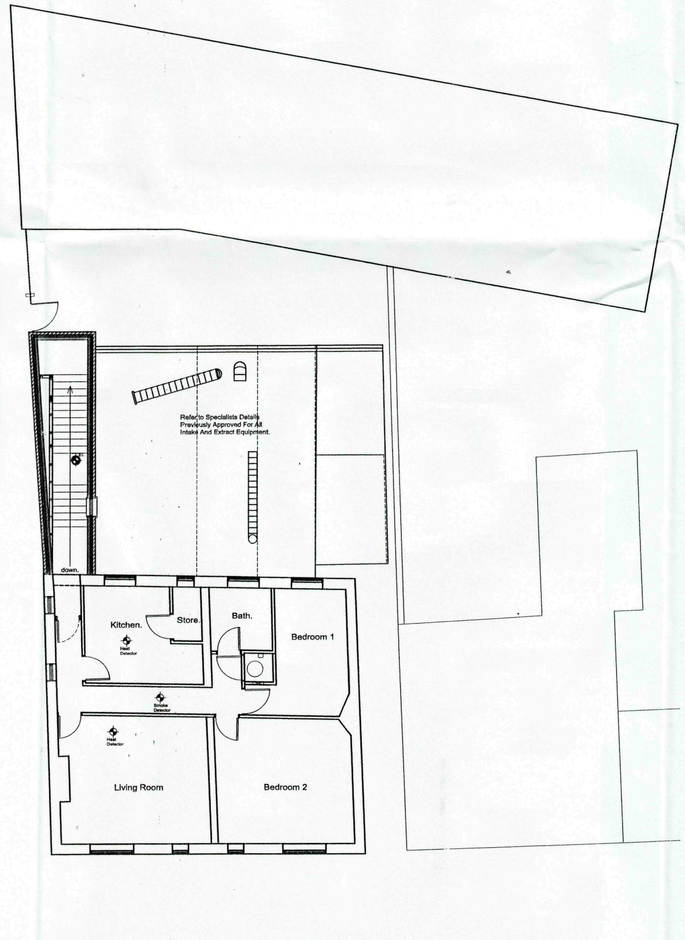

First Floor Plan
Scale 1:100.

DO NOT SCALE THIS DRAWING. THE CONTRACTOR IS DEEMED TO HAVE CHECKED ALL DIMENSIONS ON SITE AND REPORT ANY DISCREPANCIES TO OGLESBY & LIMB LTD.
THE CONTENTS OF THIS DRAWING ARE COVERED BY COPYRIGHT AND REMAIN THE PROPERTY OF OGLESBY & LIMB LTD. WRITTEN APPROVAL MUST BE OBTAINED FROM OGLESBY & LIMB LTD PRIOR TO DUPLICATION OR REPRODUCTION OF THIS DRAWING OR ITS CONTENTS.
ANY DIMENSIONS NOT SHOWN ARE TO BE CHECKED AND AGREED WITH OGLESBY & LIMB LTD.

Oglesby & Limb Ltd
Chartered Architects
and Building Surveyors
67 London Road
Newark, Notts
NG24 1RZ
Tel: 01636 702030
Fax: 01636 703740
e-mail: design@o-l-ltd.co.uk

Client:
Ark Properties Ltd.


Project:
Proposed Internal Alterations To Restaurant And Upper Floor Flat at Westlode Street / Double Street, Spalding.

Drawing Title:
Existing Floor Plans and Elevations.


SHDC
Planning & Development
10 SEP 2009
Ref: 0705.09

Date:	Feb 2008.	Scale:	1 : 100.
Drawn by:	CDA.	Checked by:	AJO.

Drawing Number:	Rev:
A0753 - 02	

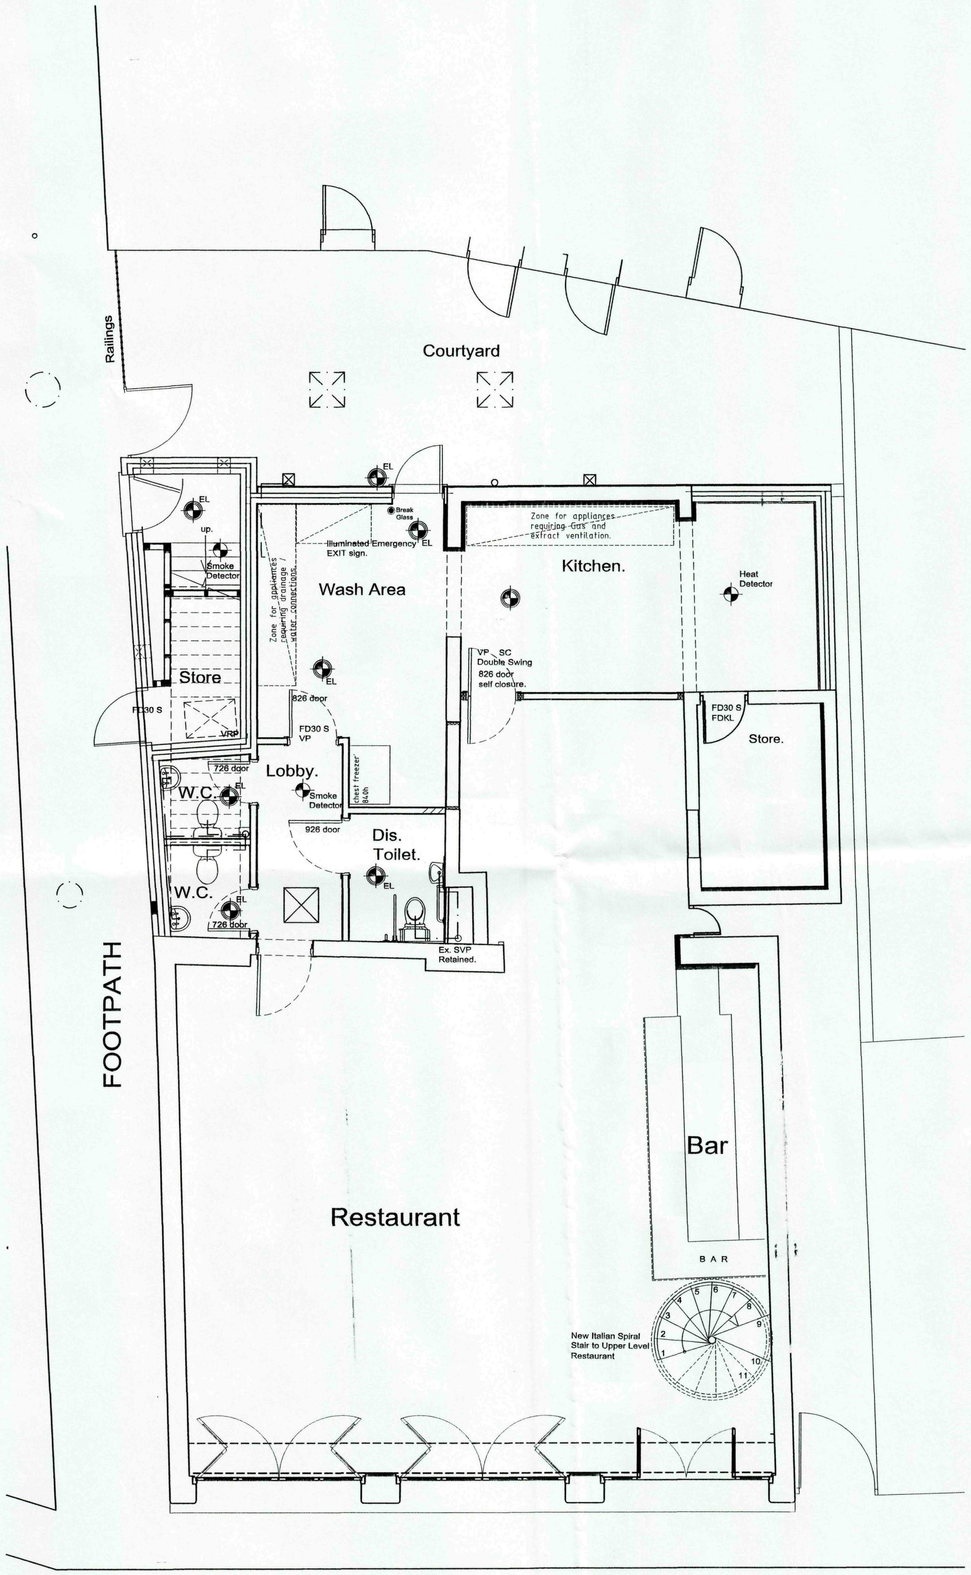

Ground Floor Plan
Scale 1:100.

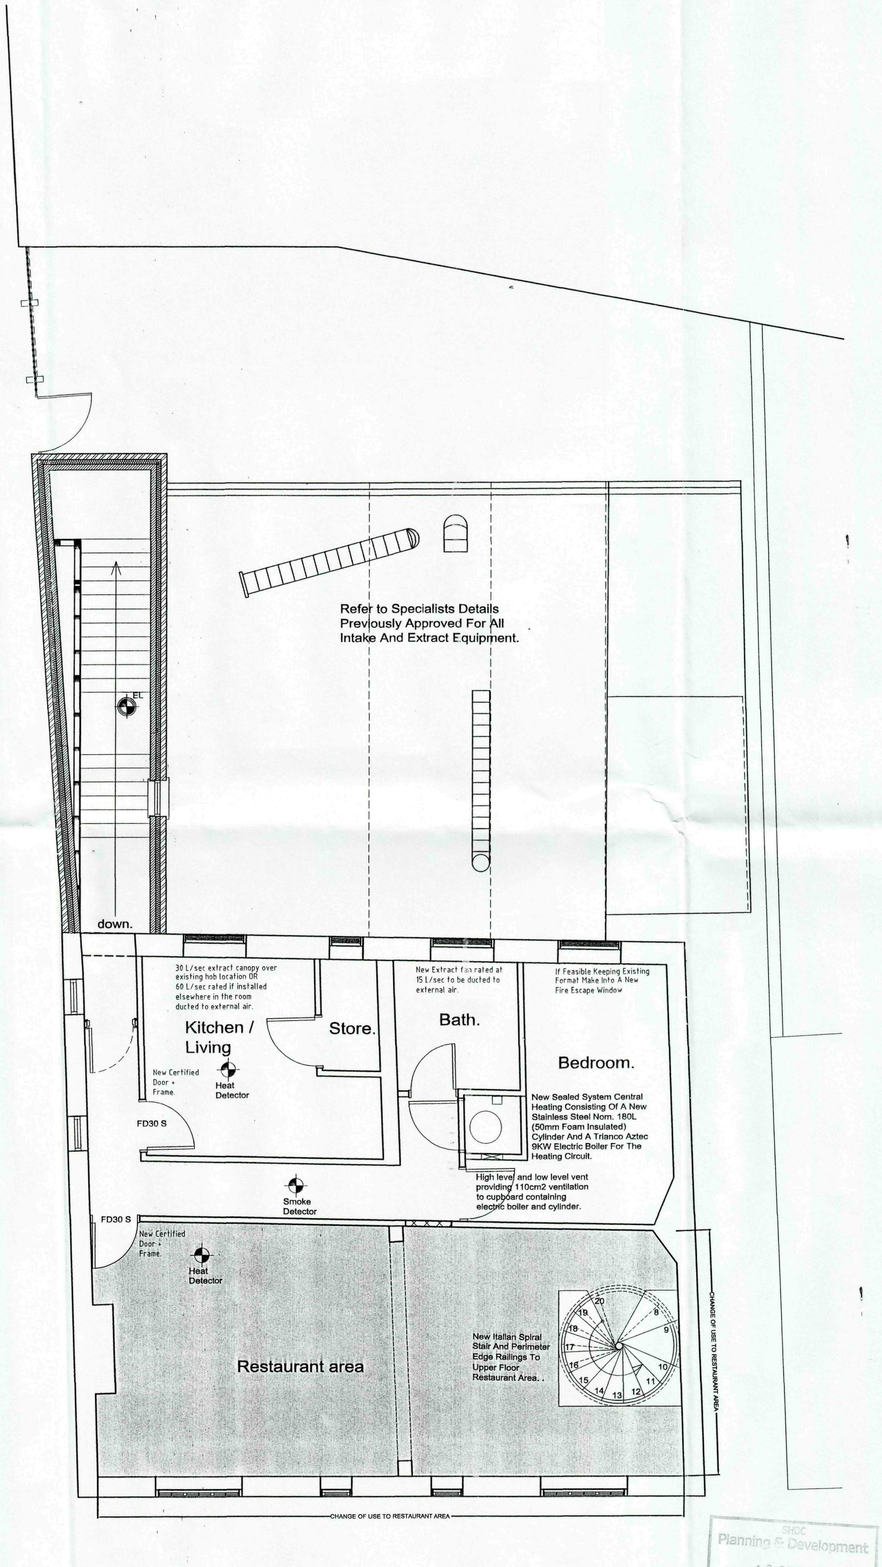

First Floor Plan
Scale 1:100.

SHDC
Planning & Development
10 SEP 2009
Ref: 0705.09

DO NOT SCALE THIS DRAWING. THE CONTRACTOR IS DEEMED TO HAVE CHECKED ALL DIMENSIONS ON SITE AND REPORT ANY DISCREPANCIES TO OGLESBY & LIMB LTD.
THE CONTENTS OF THIS DRAWING ARE COVERED BY COPYRIGHT AND REMAIN THE PROPERTY OF OGLESBY & LIMB LTD. WRITTEN APPROVAL MUST BE OBTAINED FROM OGLESBY & LIMB LTD PRIOR TO DUPLICATION OR REPRODUCTION OF THIS DRAWING OR ITS CONTENTS.
ANY DIMENSIONS NOT SHOWN ARE TO BE CHECKED AND AGREED WITH OGLESBY & LIMB LTD.

Oglesby & Limb Ltd
Chartered Architects and Building Surveyors
67 London Road
Newark, Notts
NG24 1RZ
Tel: 01636 702030
Fax: 01636 703740
e-mail: design@o-l-ltd.co.uk

Client:
Ark Properties Ltd.

Project:
Proposed Internal Alterations To Restaurant And Upper Floor Flat at Westlode Street / Double Street, Spalding.

Drawing Title:
Internal Alterations Proposed Floor Plans and Elevations.

Date:	Sept 2009	Scale:	1 : 50.
Drawn by:	CLS	Checked by:	AJO.

Drawing Number: A0753 - 03
Rev: