

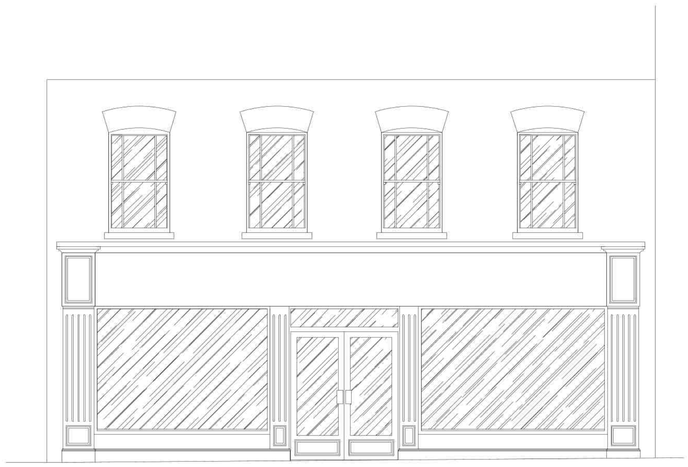


EXISTING SHOPFRONT ELEVATION

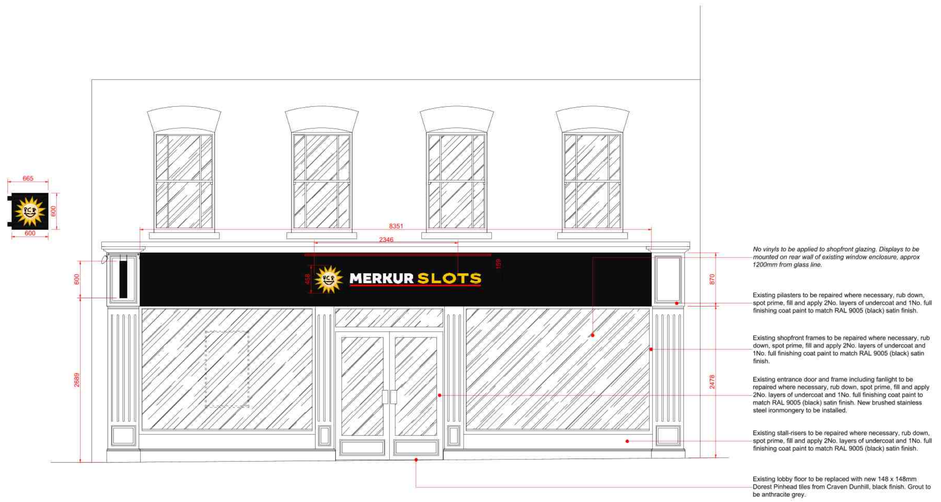

PROPOSED SHOPFRONT ELEVATION

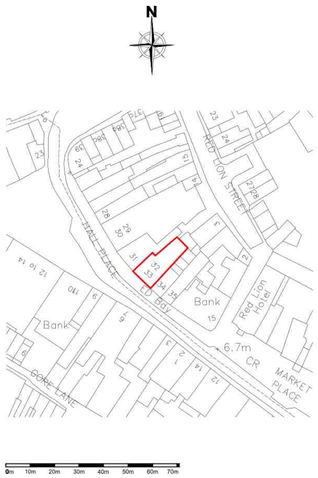

LOCATION PLAN - (SCALE 1:1250)

EXTERNALLY ILLUMINATED SIGNAGE:

Sign tray to sizes shown on approved drawings / as measured on site, with 100mm returns, 2mm aluminium, powder coated RAL 9005 Satin Black.
'Merkur' and 'Slots' letters to sizes shown on approved drawings, with 40mm returns. Letter rim and returns in aluminium coated RAL 9005 Satin Black, faces in 5mm acrylic with foamex PVC.
'Merkur' to be white acrylic opal 069 and 'Slots' to be yellow acrylic 2252. Letters to be externally illuminated by Optika LEDs (Cool White) trough light.

Sun Logo to sizes shown on approved drawings with 40mm returns Logo face and recessed returns in 5mm Acrylic, Yellow 2252 and Opal 050 with Translucent printed SAV face.
10mm White Foamex PVC back. Logo to be externally illuminated by Optika LEDs (Cool White) trough light.

Red underscore formed in rimless powder colour coated aluminium to match RAL3020 (Satin Red), Face in 5mm acrylic Red 440 on 10mm White Foamex PVC backs.


Fascia Size - 870mm (h) x 8350mm (w) x 100mm (d).
Maximum height of letters to be 177mm high. Maximum luminance level to be 250 cdm2.



FASCIA SIGN DETAIL - (SCALE 1:20)


PROJECTING SIGN:
Sign fabricated from timber with overall thickness of 100mm. All exposed faces painted to match RAL 9005 Satin Black.
Sign face (background) to be 5mm acrylic 050 Opal with translucent printed self adhesive vinyl.

External illumination to be provided by trough light (Cool White). Maximum luminance level to be 250 cdm2.

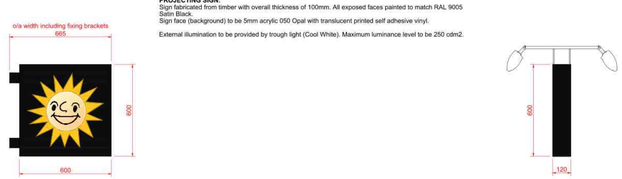


Side Front

HANGING SIGN DETAIL - (SCALE 1:20)

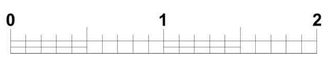

SCALE IN METRES (1:20)

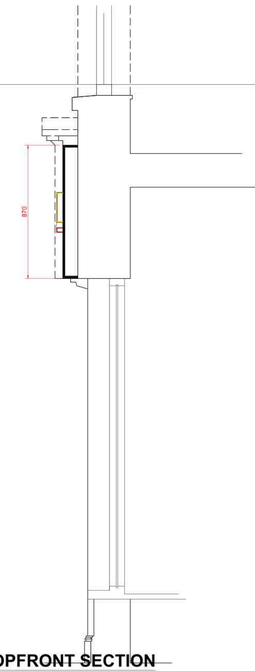

SHOPFRONT SECTION (SCALE 1:20)

REVISIONS

SURVEY

FIT OUT TYPE
CONCEPT 2

PROJECT
MERKUR SLOTS
32-33 HALL PLACE
SPALDING
PE11 1SG

DESCRIPTION
EXISTING & PROPOSED SHOPFRONT ELEVATION

DRAWN BY	SCALE	DATE
MG	1:50	23/08/22

DRAWING No.	REVISION
999-EXPR-03	04

COPYRIGHT IS RESERVED BY MERKUR CASINO UK AND IS ISSUED ON THE CONDITION THAT IT IS NOT COPIED OR DISCLOSED BY OR TO ANY UNAUTHORISED PERSONS WITHOUT PRIOR CONSENT FROM MERKUR CASINO UK.

THIS DRAWING SHOULD NOT BE SCALED. THE CONTRACTOR SHOULD CHECK ALL DIMENSIONS ON SITE. ANY ERROR OR OMISSION SHOULD BE REPORTED TO MERKUR CASINO UK.